


RALPH L. ALDRICH'S SUB.
OF LOTS 37, 40, 41. OF SUB. OF P.C. 644.
Between MACK & GRATIOT AVE'S CITY OF DETROIT,
WAYNE CO., MICHIGAN

Masson L. Brown & Co
Civil Engineers
821-23 Chamber of Commerce
Detroit Michigan

Scale - 50 Feet per Inch

ROHNS AVE. N. 27° 50' W. 66 FT. WD.

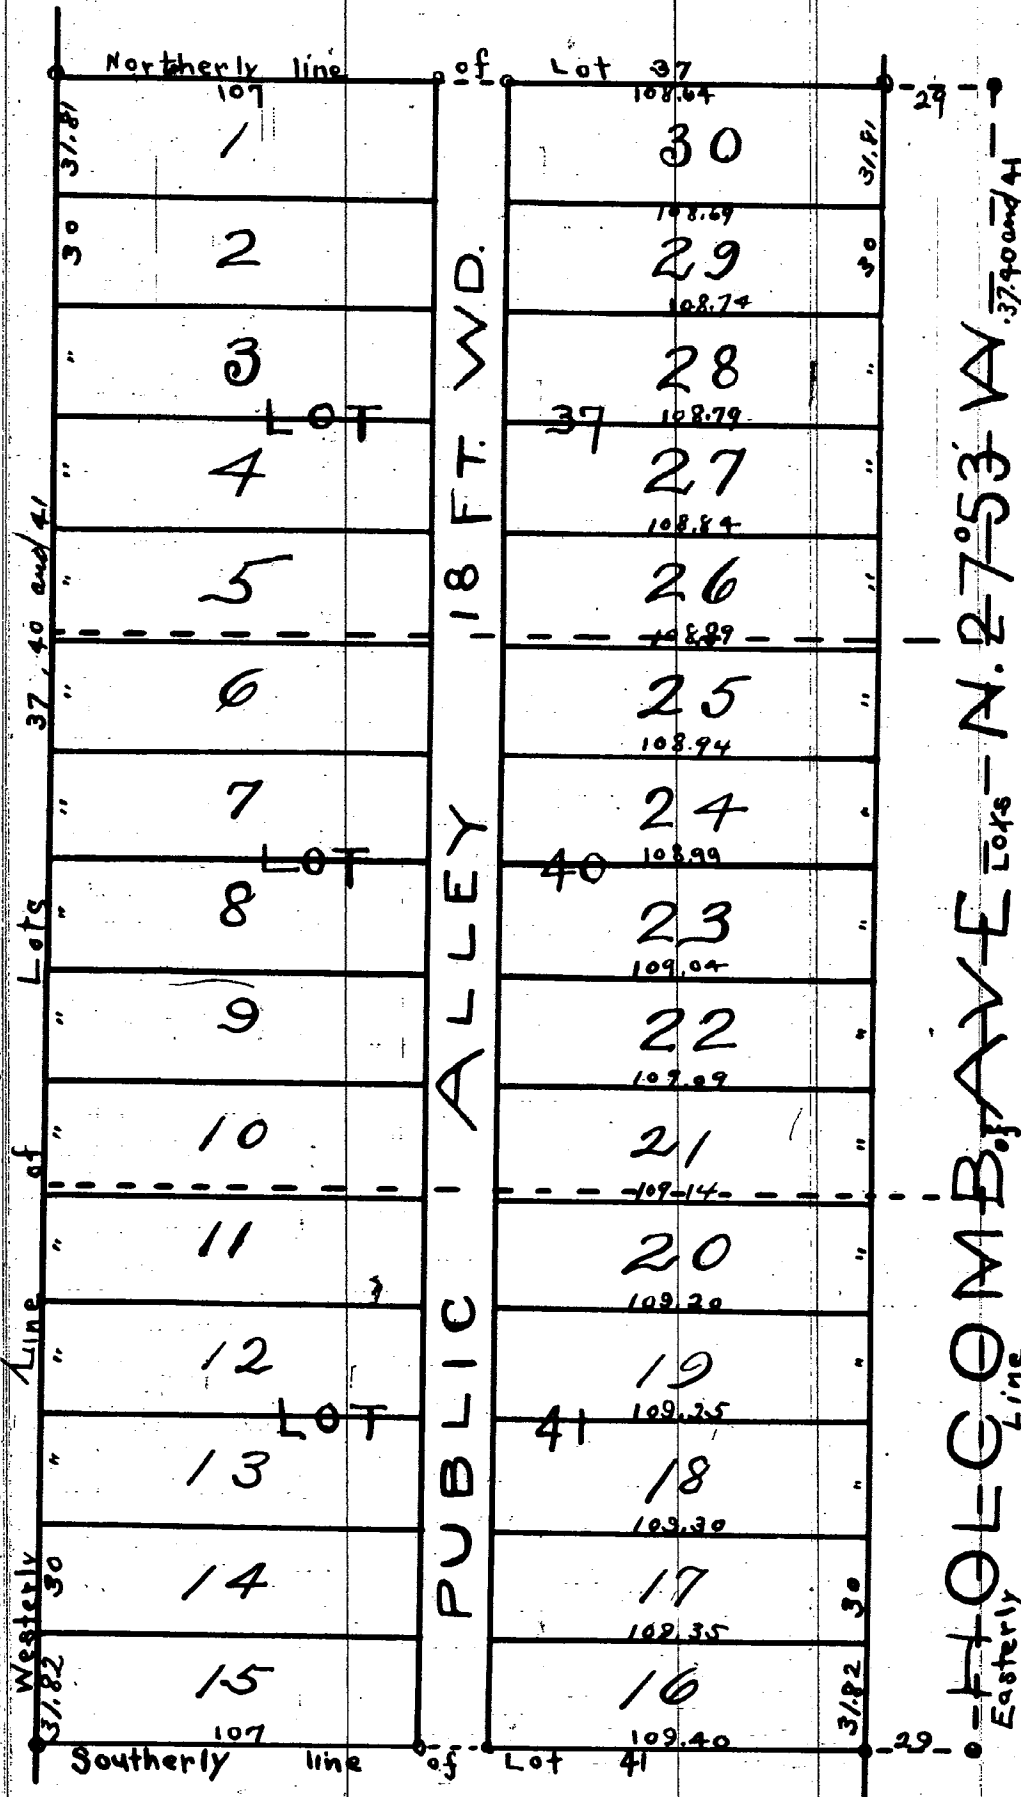

I hereby certify that the above Plat is correct, and that Monuments consisting of Oak Stakes 1 1/2 inches Square and 15 inches long have been placed in the ground at all angles in the boundaries, and at the intersection of all Streets or Streets and Alley as shown on said plat by O.

Detroit, April 7th 1905
Masson L. Brown & Co
Engineers and Surveyors

The Streets on the annexed Plat conform to the general plan of the City

R. H. McCormick
City Engineer.

Approved Jun 13, 1905

W. M. Maybury
Commissioner of Public Works

Examined and approved
May 6 - 1905

John F. Wilkinson
Deputy Auditor General

Know all Men by these presents that We Ralph L. Aldrich and Elizabeth H. Aldrich his wife have caused the land embraced in the above plat to be surveyed, laid out and plotted to be known as Ralph L. Aldrich's Sub. of Lots 37, 40, 41 of Sub. of P.C. 644 in Michigan and that the Streets and Alley shown on said Plat are hereby dedicated to the use of the public. Witness our hands and seals this 28th day of April A.D. Nineteen hundred and five

In presence of
Frances J. Cooke
F. J. Wilgard

Ralph L. Aldrich [LS]
Elizabeth H. Aldrich [LS]

State of Michigan ss.
County of Wayne
We Elmer W. Foster Dep. Register of Deeds and Masson L. Brown & Co Surveyors hereby certify that we have each carefully compared this copy with the original plat of Ralph L. Aldrich's Sub. of Lots 37, 40, 41 of Sub. of P.C. 644 in Michigan and that it is an exact copy thereof and of the whole of such original map or Plat.
Elmer W. Foster Register of Deeds
Masson L. Brown & Co Surveyors

Dated the 6th day of February 1911
Alton B. Hurd
Clerk, And Gen. Ref.

State of Michigan ss.
County of Wayne
On this 28th day of April 1905 before me a Notary Public in and for said county personally appeared the above named Ralph L. Aldrich and Elizabeth H. Aldrich his wife known to me to be the same persons who executed the above dedication and who then acknowledged the same to be their free act and deed.
Thos. E. Shaffer Notary Public
Wayne County Michigan
My Commission expires 1/12/1908

Register of Deeds Office ss. This instrument was received for record this 14th day of June 1905 at 9:30 o'clock A.M. and recorded in Liber 24 of Plats on page 4 as proper certificate was furnished in compliance with Sect 135 of Senate Bill No 199 & Sec 212 act of 1893
Elmer W. Foster
Dep. Register of Deeds