

HOFFMAN'S SUBD'N.


OF THE E'LY 277.09 FT. OF THE W'LY 554.29 FT. OF
BLOCKS 2, 5, 6, 10, 12, 15, 16, OF THE SUB OF THE E'LY 3 1/2 AC OF LOT 4,
AND LOTS 5 TO 10, INCLUSIVE, OF W. B. WESSON'S SUB. OF LOT 6,
SHIPYARD TRACT, VILLAGE OF WOODMERE
WAYNE CO., MICHIGAN
SCALE 100 FT. PER INCH.

Mason L. Brown & Co.,
Civil Engineers
821-3 Chamber of Commerce
Detroit Mich.

I hereby certify that this Plat is a correct copy
of the Plat now on Record in the Register of Deeds
Office, being made under the supervision of
the Auditor General by tracing the Plat
on Record and affixing thereto a carefully
compared copy of the Dedication and
Certificate.

Dated the 7th day of February 1911
Alton D. Hurd
Clerk and Gen. Supt

I hereby certify that the above Plat is correct, and that monuments
consisting of black stakes 1/4 inches square and 15 inches long have
been placed in the ground at all angles in the boundaries and at the
intersection of all streets or streets and alleys, as shown on Plat by O.
Detroit Jan'y 25 1906
Mason L. Brown Co.
Engineers and Surveyors

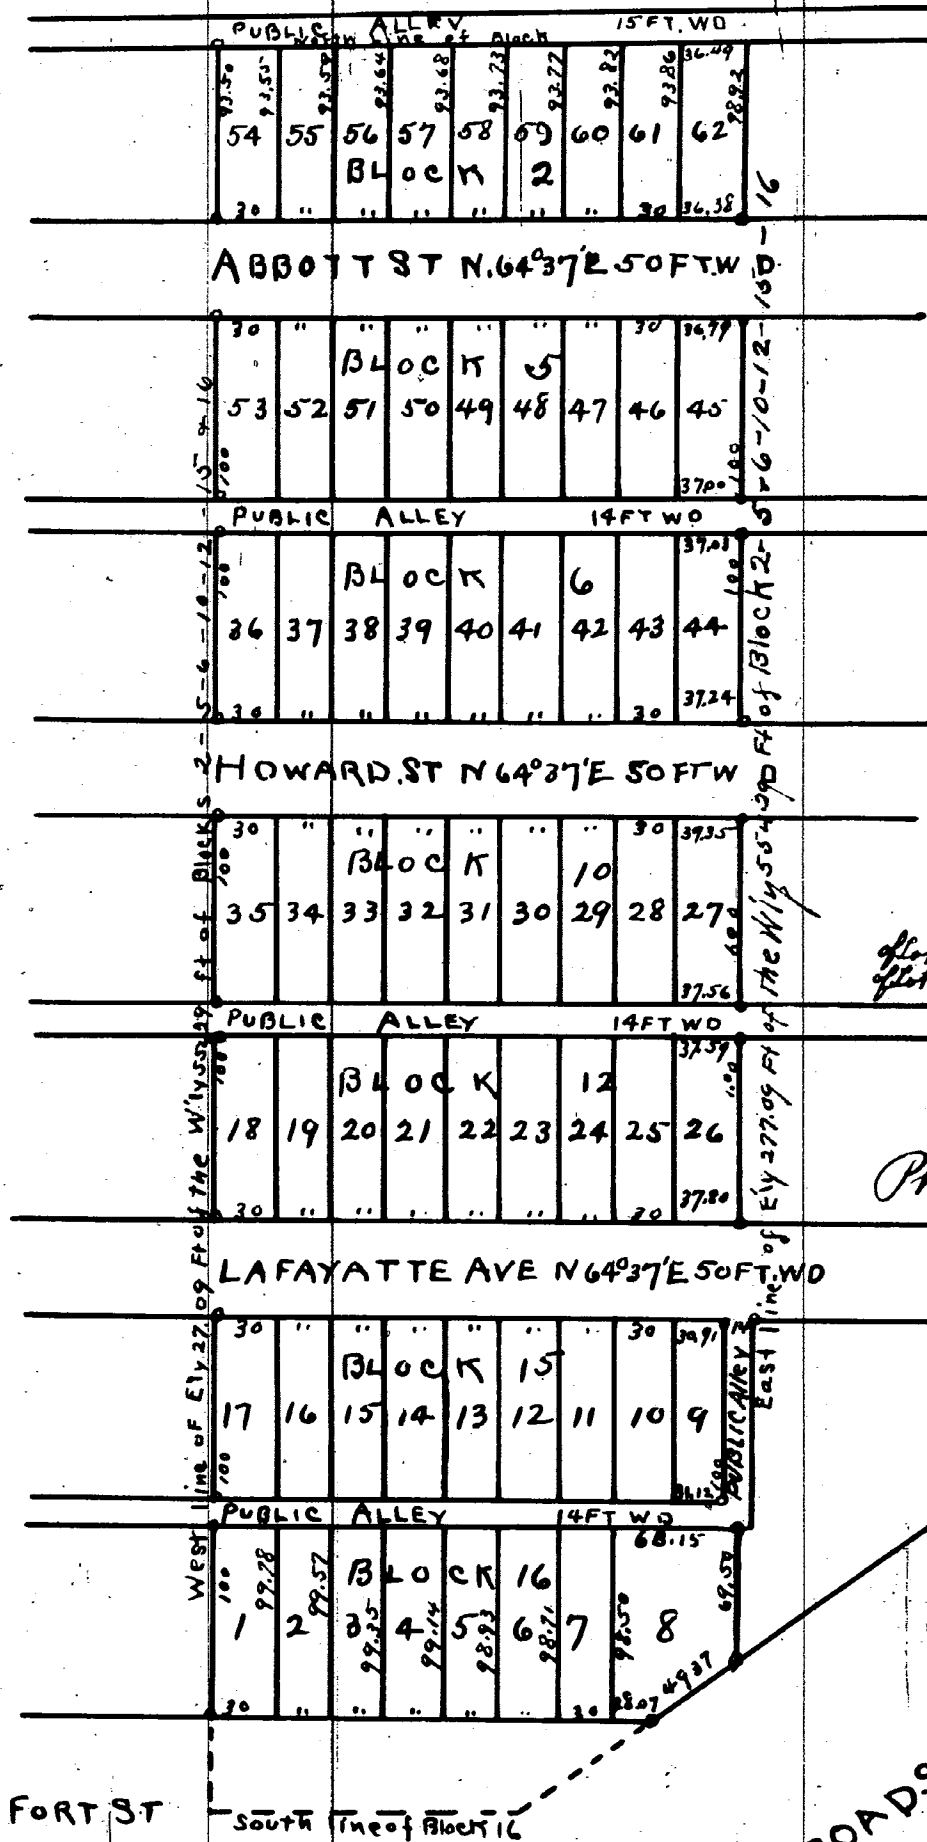

I now all men by these presents that I,
Mary Brown

have caused the land embraced in the above Plat to be surveyed and
out and Platted to be known as Hoffman's Subd'n of the E'LY 3 1/2 AC of Lot 4 and
lots 5 to 10 inclusive of W. B. Wesson's Sub. of Lot 6, Shipyard Tract, Village of Woodmere, Wayne County, Michigan and let the Streets and
Alleys shown on said Plat are hereby dedicated to the use of the Public.
Witness my hand and Seal this the 24th day of January
A. D. Nineteen Hundred and Six
In presence of
Philip J. Jasnowski
W. Comstock
Mary Brown [L.S.]

State of Michigan } ss
County of Wayne }
On this the 24th day of January 1906 before
me a Notary Public in and for said County personally appeared the
above named Mary Brown

known to me to be the same person who executed the above dedication
and who acknowledged the same to be her free act and deed.
Philip J. Jasnowski Notary Public
Wayne County Michigan
my Commission expires Feb. 3rd 1909

State of Michigan } ss
County of Wayne }
We O. P. Gullery Register
of Deeds and Mason L. Brown & Co. Surveyors hereby
certify that when each of us compared this copy with the original
Plat of Hoffman's Subd'n of the E'LY 3 1/2 AC of Lot 4 and lots 5 to 10 inclusive of W. B. Wesson's Sub. of Lot 6,
Shipyard Tract, Village of Woodmere, Wayne Co. Michigan and that is is an exact copy thereof and of
the whole of each original map or Plat.
O. P. Gullery Register of Deeds
Mason L. Brown & Co. Surveyors.

Examined and approved
January 27 1906
John F. Wilkinson
Deputy Auditor General

I Chas W. Kurth Clerk of the
Village of Woodmere County of Wayne and
State of Michigan do hereby certify
that the within and foregoing Plat was
accepted and approved by the Council
of said Village of Woodmere on Friday
the 16th day of February A.D. 1906
Chas W. Kurth
Clerk of the Village of
Woodmere Mich

Register of Deeds Office } ss
Wayne County }
Received this 19th day of February 1906 at 9:45
O'clock A.M. and recorded in Lib'y 24 of
Plats on page 57 as proper certificate
furnished in compliance with Sect 135
of Senate Bill No 194 File 212 Act of 1893
O. P. Gullery
Register of Deeds