


JOSEPH F. WEBER'S
SUB^N OF PART OF LOTS 1 AND 2
OF ALBERT CRANE'S SUB^N
OF PART OF P.C.'S 10 AND 644
DETROIT, MICH.

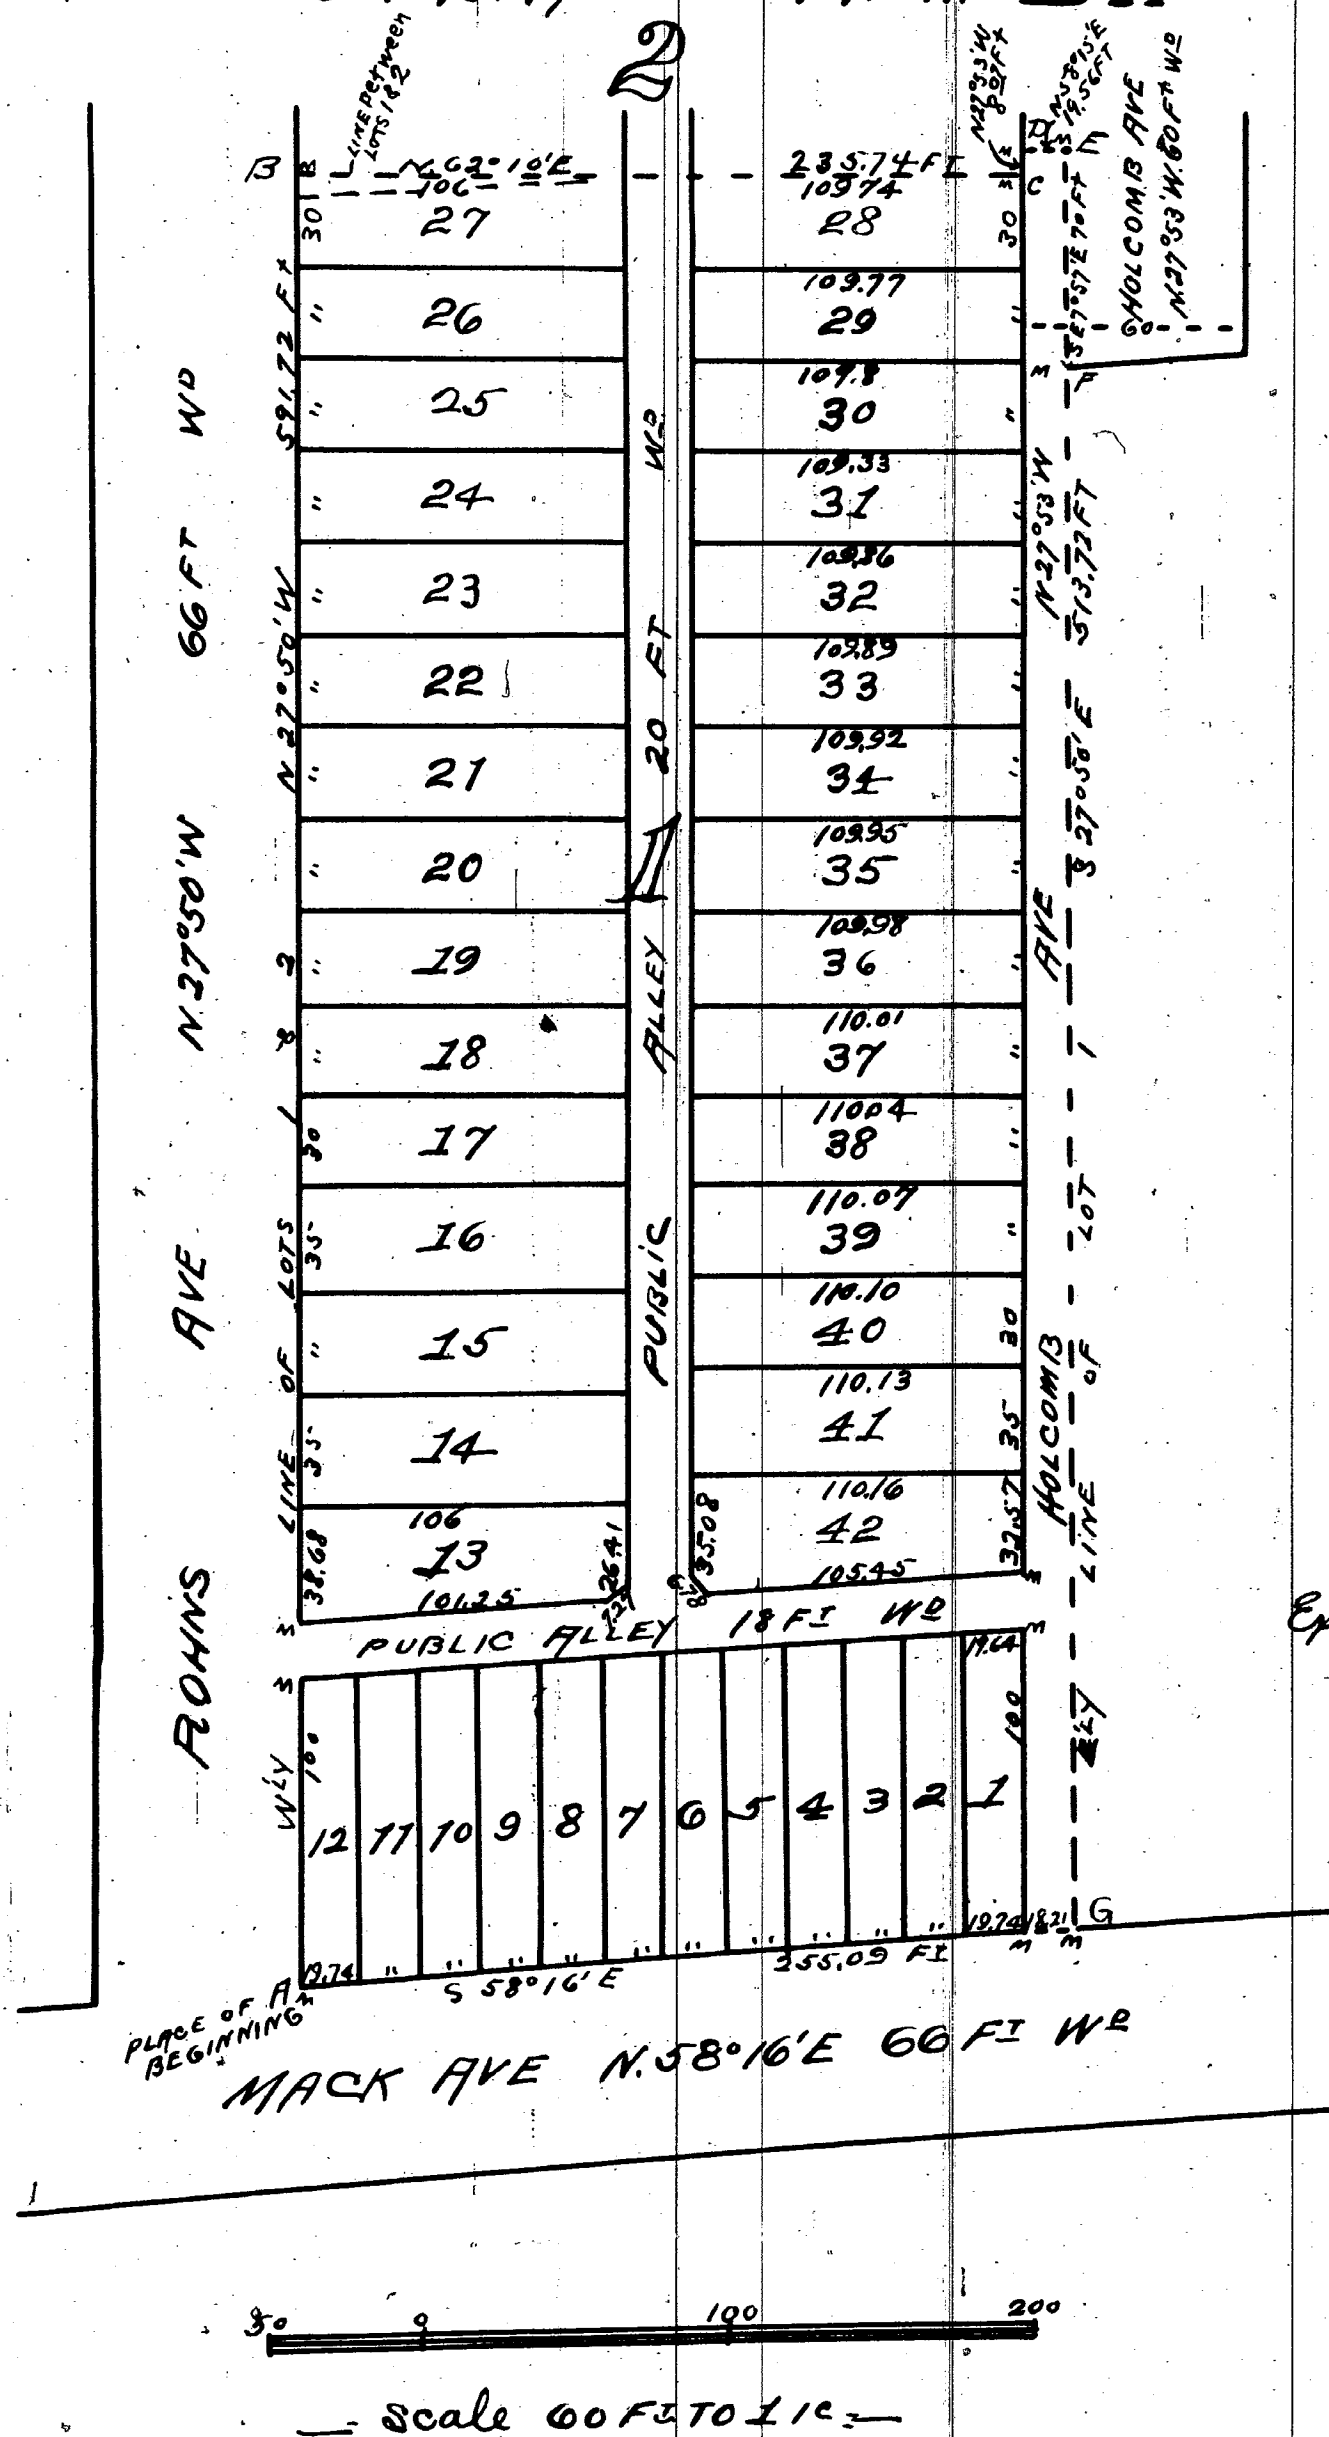

I hereby certify that this Plat is a correct copy of the Plat now on Record in the Register of Deeds Office being made under the supervision of the Auditor General by tracing the Plat on Record and affixing thereto a carefully compared copy of the Dedication and Certificate.
 Dated the 8th day of February 1911
 Alton B. Hurd, Clerk, Aud. Gen. Dept

I now call Men by these Presents. That we Joseph F. Weber and Mary Weber his wife have caused to be made for record this map of "Joseph F. Weber's Subdivision of part of Lots 1 and 2 of Albert Crane's Subdivision of part of Private Claims 10 and 644 Detroit, Wayne County Michigan" by Thomas Campan & Son, Surveyors and we hereby adopt the same and dedicate the Streets and alleys shown for the use of the Public. The Streets and alleys shown on the Plat are dedicated under Section 15 Chapter 30 of the Charter of the City of Detroit by which the City of Detroit is authorized to take private property for the use and benefit of the Public. Approved June 18 1903

Witness our hands and seals this 25th day of June A.D. 1906

In Presence of
 Frank J. Weber
 H. Wilfred Litch

Joseph F. Weber [LS]
 Mary Weber [LS]

The Streets on the annexed Plat conform to the General plan of the City

R. H. McCormick,
 City Engineer

State of Michigan } ss
 County of Wayne }

On this 25th day of June A.D. 1906, before me the subscriber a Notary Public in and for said County personally appeared Joseph F. Weber and Mary Weber, his wife known to me to be the same persons who executed the above instrument and who acknowledged to me to be their free act and deed

Frank J. Weber.

Notary Public

Wayne Co., Michigan

My commission expires Dec 30-1908

Examined and approved
 Sept 22 1906
 John F. Wilkinson
 Deputy Auditor General

Approved Nov 19th 1906

State of Michigan } ss
 County of Wayne }

We, O. P. Gully,

J. J. Haarer,
 Commissioner of Public Works

Register of Deeds and Thomas Campan & Son

Surveyors hereby certify that we have each carefully compared this copy with the plat of "Joseph F. Weber's Subⁿ of Part of Lots 1 and 2 of Albert Crane's Subⁿ of part of P.C.'S 10 and 644, Detroit Wayne Co., Michigan" and that it is an exact copy thereof and of the whole of such original map or Plat

O. P. Gully Register of Deeds
 Thomas Campan & Son
 Surveyors

We hereby certify that the plat hereon delineated is a correct one and that permanent monuments consisting of white oak stakes have been planted at points marked "M" as thereon shown at all angles in the boundaries of the land platted and at all intersections of Streets and alleys

City Treasurer's Office.

Detroit, Mich Nov 9-06

I hereby certify that according to the records of this Office all general City Taxes and special assessments against the described property are paid to date including the general City Taxes for 1906

W. B. Thompson

City Treas

By H. S. Doan

Thomas Campan & Son
 Surveyors

REGISTER OF DEEDS OFFICE } ss
 WAYNE COUNTY, }
 This instrument was received for record this 20th day of Nov 1906 at 10¹⁰ o'clock A.M. and recorded in Liber 25 of PLAS, on page 8 as proper certificate was furnished in compliance with Act 135, of Senate Bill No. 199 File 212 Act of 1893.

O. P. Gully Register of Deeds

The following is a Description of the Land embraced in this Plat:—

Being part of Lots 1 and 2 of Albert Crane's Subdivision of part of Private Claims 10 and 644 as recorded in Liber 2 of Plats of page 23 Wayne County Register Office described as follows:—Beginning at the intersection of the Northern line of Mack Avenue with the Eastern line of Robin's Avenue (formerly Crane Avenue) and running thence North 27° 50' West 59 1/2 feet to a point "B" Thence North 62° 10' East, 235 1/2 feet to the Western line of Holcomb Avenue "C" Thence North 27° 53' West and along said line of Holcomb Avenue 8 1/2 feet to a point "D" Thence North 58° 15' East 19 5/8 feet to a point "E" Thence South 27° 57' East, 70 feet to a point "F" Thence South 27° 50' East 513 7/8 feet to the Northern line of Mack Avenue (formerly "G" Thence South 58° 16' West, 255 1/2 feet to the place of beginning