

WOODRUFF'S SUBD'N


of a part of the E 1/4 Acres of the E 1/2 of S 1/2 of SE 1/4 of Sec 20 T 3 S R 11 E,

VILLAGE OF FORD

Wayne Co., Michigan

M. L. Brown & Co.,
Civil Engineers
321-3 Chambers of Commerce
Detroit Mich

Scale = 50 ft per inch

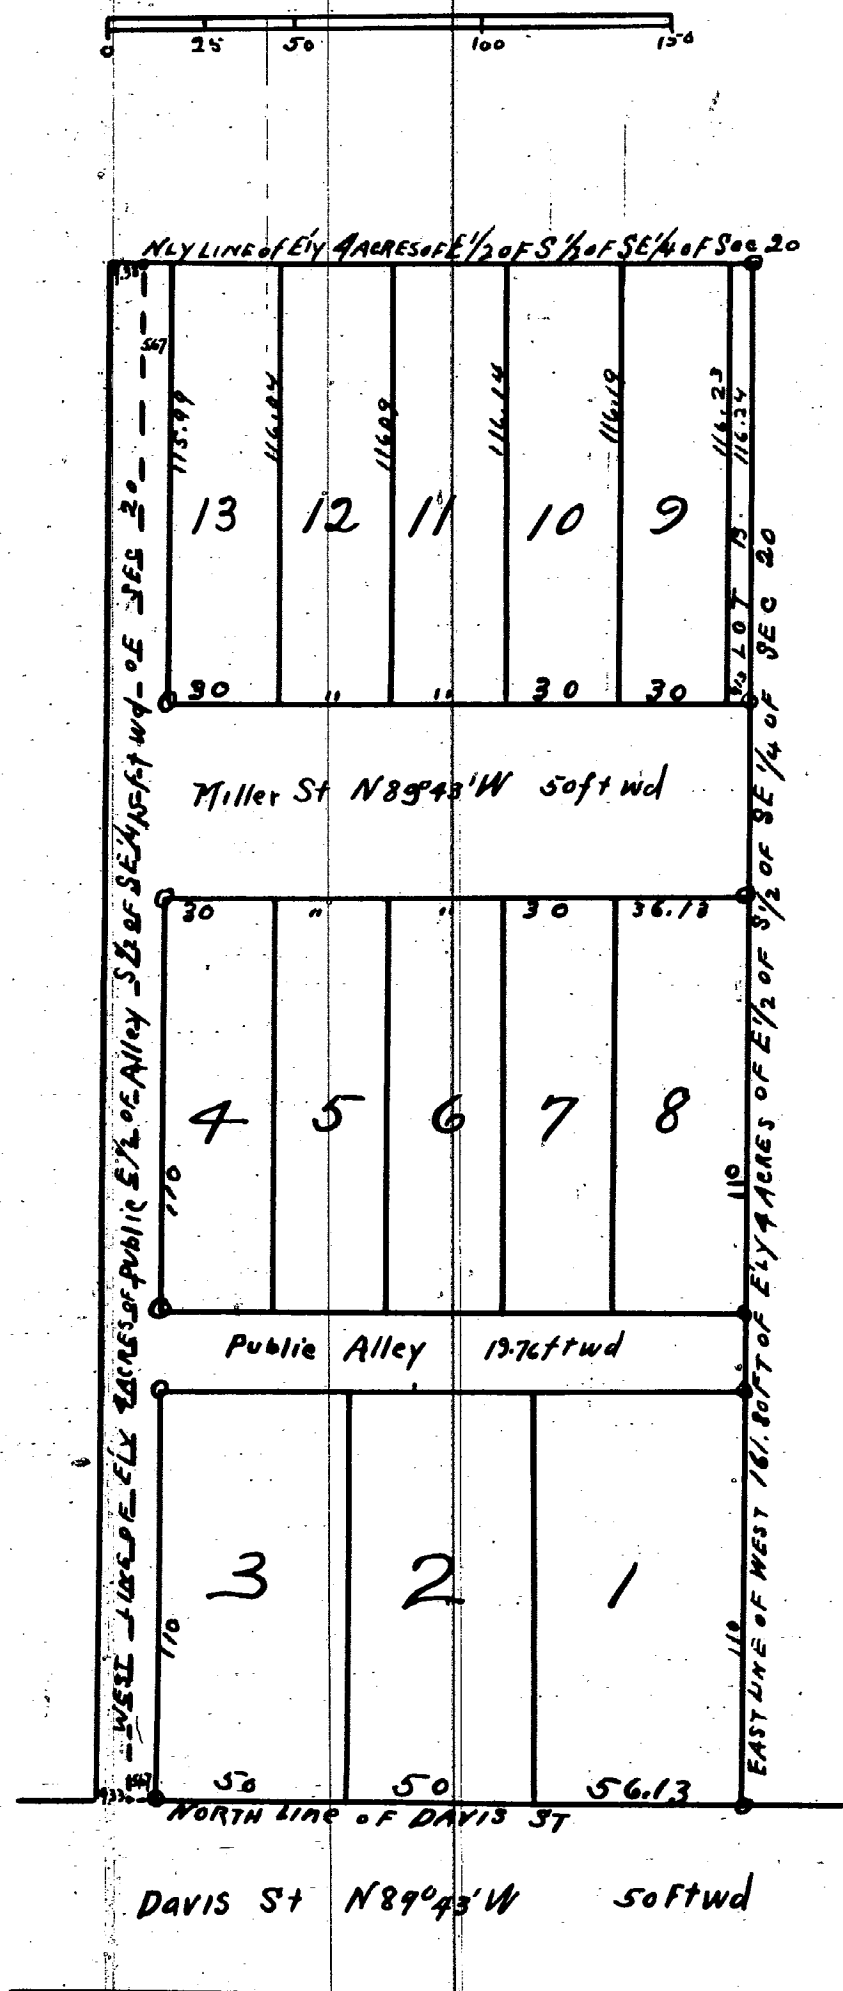

Description
The property hereon platted is described as all that part of the West 161.80 ft of the Easterly 4 acres of the E 1/2 of S 1/2 of SE 1/4 of Sec 20 T 3 S R 11 E lying North of the North line of Davis Street as heretofore opened in the Village of Ford Wayne Co Michigan

I hereby certify that this Plat is a correct copy of the Plat now on Record in the Register of Deeds Office, being made under the supervision of the Auditor General by tracing the Plat on Record and affixing thereto a carefully compared copy of the Dedication and Certificate

Dated the 17th day of February 1911

Alton B. Lund,
Clerk And Gen. Dept

I hereby certify that the above Plat is correct, and that monuments consisting of iron stakes 15 inches long have been placed in the ground at all angles in the boundaries and at the intersection of all streets or streets and alleys as shown on Plat by a

Detroit, October 1st 1907
Mason L. Brown & Co.
Engineers and Surveyors

I, Robt Perry Village Clerk of the Village of Ford Wayne County Michigan hereby certify that the within Plat of Woodruff's Subdivision of a part of the Easterly four acres of the East half of the South half of Section twenty-Town (3) South, Range (11) East was approved by the Village Council of the Village of Ford at a special meeting held on the 21st day of October A.D. 1907 by a Majority Vote of the Trustees elected

Robert A. Perry
Village Clerk

Know all men by these presents that WE Ari E Woodruff and Ida A. Woodruff his wife have caused the land embraced in the above Plat to be surveyed, laid out and platted to be known as the E 1/2 of S 1/2 of SE 1/4 of Sec 20 T 3 S R 11 E Village of Ford Wayne Co., Michigan and that the Streets and Alleys shown on said Plat are hereby dedicated to the use of the Public Witness our hands and seals this 19th day of October A.D. nineteen hundred and seven

In presence of
Myrtle Woodruff Ari E. Woodruff [L-S]
Lydia Loree Ida A. Woodruff [L-S]

Register of Deeds Office ss This instrument was received for record this 20th day of Nov 1907 at 2:20 o'clock P.M. and recorded in the 25th Plat on Page 67 as proper Certificate was furnished in compliance with Sect 135 of Senate Bill No 199 File 212 act of 1893.

O. P. Gullett
Register of Deeds.

State of Michigan } ss.
County of Wayne }
We O. P. Gullett Register of Deeds and Mason L. Brown & Co. Surveyors hereby certify that we have each carefully compared this copy with the original Plat of E 1/2 of S 1/2 of SE 1/4 of Sec 20 T 3 S R 11 E Village of Ford Wayne Co Michigan and that it is a correct copy thereof and of the whole of each original map or Plat

O. P. Gullett Register of Deeds
Mason L. Brown & Co. Surveyors

State of Michigan } ss.
County of Wayne }
On this 19th day of October 1907 before me, a Notary Public in and for said County, personally appeared the above named Ari E. Woodruff and Ida A. Woodruff his wife known to me to be the same persons who executed the above dedication and who acknowledged the same to be their free act and deed

Maudie E. Woodruff. Notary Public
Wayne County Michigan

my commission expires June 25-1911

Examined and approved
October 26 1907
John F. Wilkinson
Deputy Auditor General