


QUINN'S SUBD'N
OF LOT 2 (EXCEPT THE NORTH 120 FT) OF PART OF
H. HAGGERTY'S SUB OF PART OF P.C. 543 AND LOTS 14 AND 15 P.C. 60,
CITY OF DETROIT,
WAYNE CO., MICHIGAN.
SCALE 60 FT. PER INCH

Mason L. Brown & Co.,
Civil Engineers.
821-3 Chamber of Commerce
Detroit, Mich.

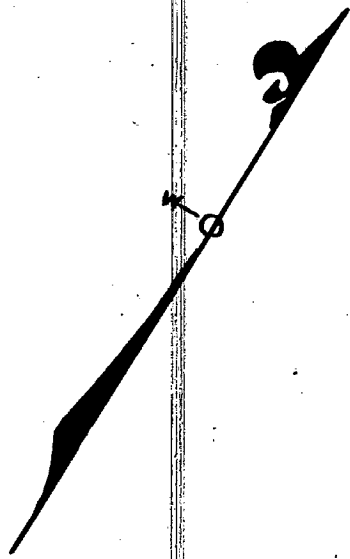


Com. Council
May 18-54
295-54

The Streets on the annexed plat conform
to the general plan of the City
R. H. McCormick
City Engineer

approved Sept 19, 1907

J. J. Haarer
Commissioner of Public Works

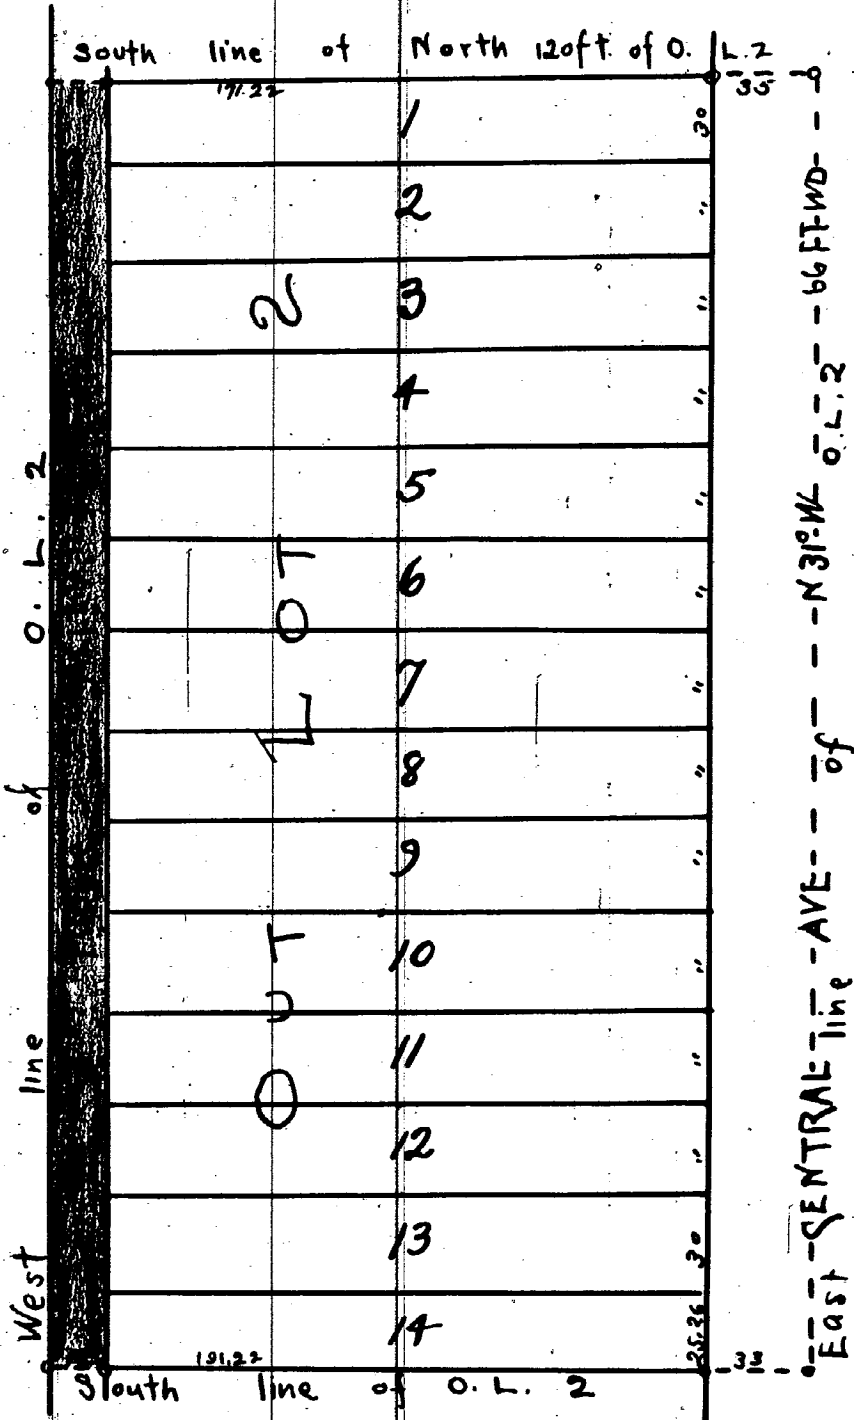

I hereby certify that the above Plat is correct, and the monuments
consisting of iron stakes 15 inches long have
been placed in the ground at all angles in the boundaries and at the
intersection of all streets or streets and alleys as shown on Plat by O.
Detroit July 30th 1907.
Mason L. Brown & Co
Engineers and Surveyors

Know all men by these presents, that I
Alice L. Quinn
Have caused the land embraced in the above Plat to be surveyed and
out and platted to be known as part of H. Haggerty's Sub of part of P.C.
543, and Lots 14 and 15 P.C. 60, City of Detroit, Wayne Co., Michigan, and that the Streets and
Alleys shown on said plat are hereby dedicated to the use of the public.
Witness my hand and seal this 2nd day of August
A. D. Nineteen Hundred and Seven
In presence of Alice L. Quinn [L.S.]
Mason L. Brown
M. A. Bierman

State of Michigan } ss
County of Wayne }
On this 2nd day of August 1907, before
me a Notary Public in and for said County, personally appeared the
above named Alice L. Quinn
known to me to be the same person who executed the above dedication
and who acknowledged the same to be her free act and deed
James S. Van Matre Notary Public
Wayne County, Michigan
My Commission Expires
November 29th 1907

State of Michigan } ss
County of Wayne }
We O. P. Gully Register of
Deeds and Mason L. Brown & Co. Surveyors hereby
certify that we have carefully compared this copy with the original
of Quinn's Subd. of Lot 2 (except the North 120 ft) of H. Haggerty's
Plat of Sub. of part of P.C. 543 and Lots 14 and 15, P.C. 60 City of
Detroit Wayne Co. Michigan and that it is an exact copy thereof and of
the whole of such original Map or Plat
O. P. Gully Register of Deeds
Mason L. Brown & Co. Surveyors

I hereby certify that this Plat is a correct copy
of the Plat now on Record in the Register of Deeds
Office being made under the supervision of
the Auditor General by tracing the Plat on
Record and affixing thereto a carefully
compared copy of the Dedication and Certificate
Dated the 20th day of February 1911
Alton B. Ford
Clerk And Gen. Deft.

Examined and Approved
August 19-1907
John F. Wilkinson
Deputy Auditor General

Register of Deeds Office } ss. This instrument was received for
Wayne County } Record this 23rd day of Sept 1907 at
1:45 O'clock P.M. and recorded in Liber 25 of Plats on page
60 as proper Certificate was furnished in compliance
with Sect 135 of Senate Bill No. 199 File 212, Act of 1893
O. P. Gully
Register of Deeds