

MASON L. BROWN & CO
Civil Engineers
211-3 Chamber of Commerce
Detroit Mich


SUBDIVISION OF LOTS 55, 56 & 57.

VAN DYKE FARM, P.C.'S 100 & 679

DETROIT, WAYNE CO., MICHIGAN.

SCALE - 100 FT. PER IN.

0 10 20 30 40 50 60 70 80 90 100

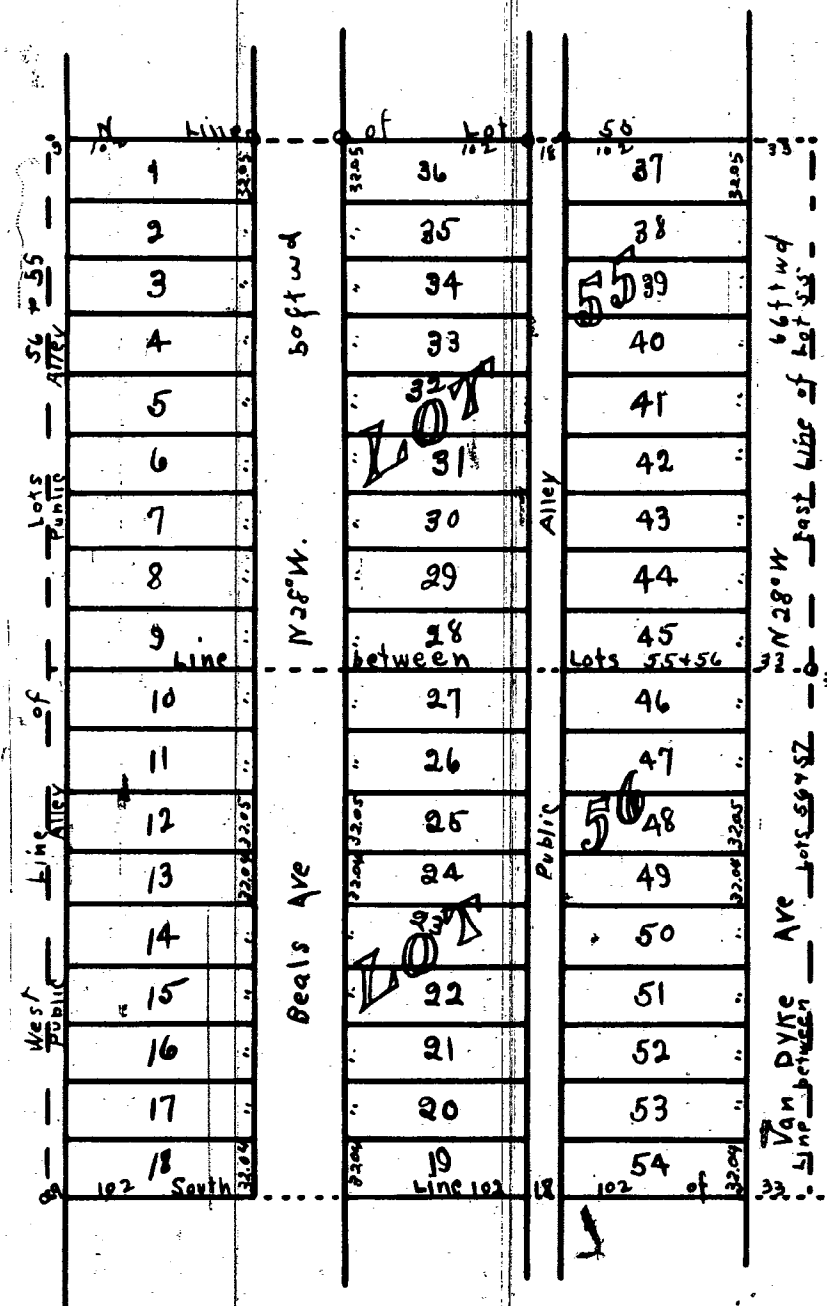


The Streets on the annexed Plat conform to the general Plan of the City

R. N. McCormick
City Engineer

Approved Feb 18-1908

J. J. Kaaren
Commissioner of Public Works

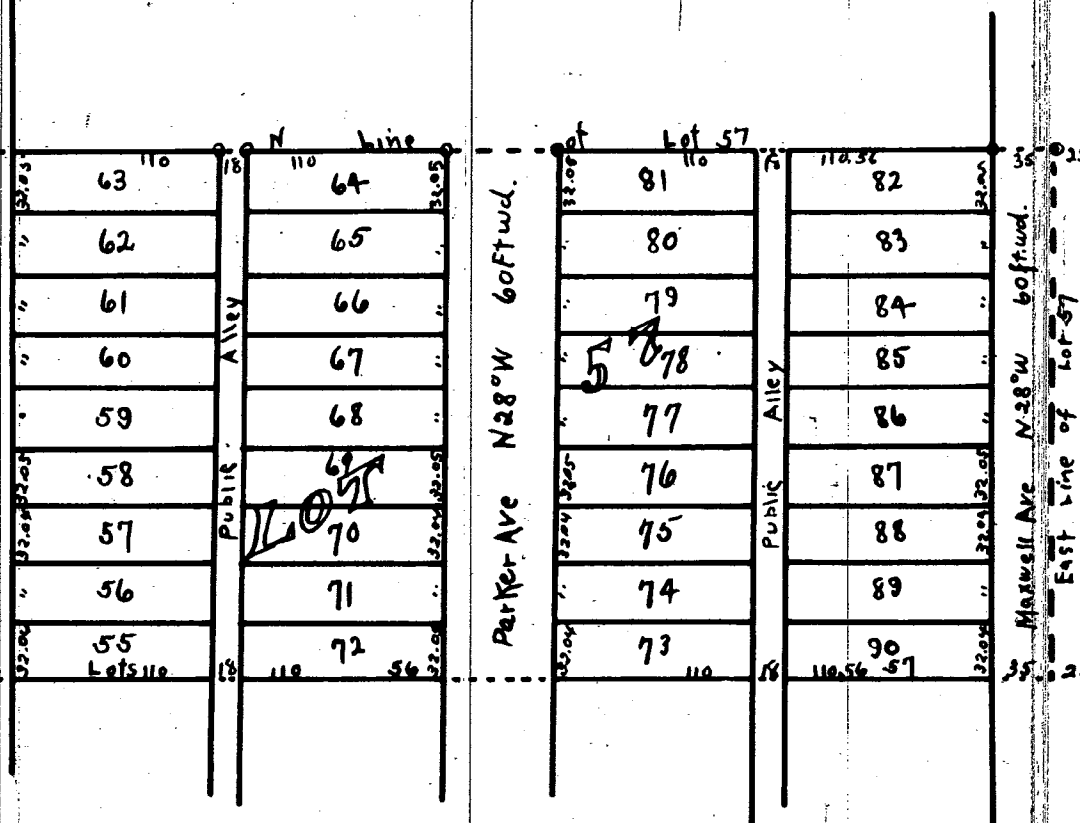

I hereby certify that the above Plat is correct, and that Monuments consisting of iron stakes 1/2 inch in diameter, 15 inches long have been placed in the ground at all angles in the boundaries and at the intersection of all Streets or Streets and Alleys as shown on plat by 0

Detroit Jan 9th 1908
Mason L. Brown & Co
Engineers and Surveyors

I hereby certify that this Plat is a correct copy of the Plat now on Record in the Register of Deeds Office, being made under the supervision of the Auditor General by tracing the Plat on Record and affixing thereto a carefully compared copy of the Dedication and Certificate dated the 23rd day of February 1911

Alton B. Hundt
Clerk, and Genl Supt

City Treasurers Office
Detroit, Mich Feb 11 1908

State of Michigan } ss
County of Wayne }
We O. P. Gullery Register of Deeds and Mason L. Brown & Co Surveyors hereby certify that we have carefully compared this copy with the original Plat of Subdivision of Lots 55, 56 & 57 Van Dyke Farm, P.C. 100 & 679 Detroit Wayne Co Michigan and that it is an exact copy thereof and of the whole of such original Plat

O. P. Gullery Register of Deeds
Mason L. Brown & Co. Surveyors

State of Michigan } ss
County of Wayne }
On this the 4th day of February 1908 before me a Notary Public in and for said County personally appeared the above named Alexander E. Kramer & Emma Kramer his wife former of Kramer George E. Kramer (unmarried) and Philip G. Kramer (unmarried) known to me to be the same persons who executed the above dedication and who acknowledged the same to be their free act and deed

James J. McCormick Notary Public
Wayne County, Michigan
My commission expires March 24/1911

State of Michigan } ss
County of Wayne }
On this the 1st day of February A.D. 1908 before me a Notary Public in and for said County personally appeared the above named Albert M. Kramer Josephine Kramer Matilda C. Send Elizabeth Schulte and John J. M. Kramer known to me to be the same persons who executed the above dedication and who acknowledged the same to be their free act and deed

Frederick J. B. Sewald Notary Public
Wayne County Michigan
My commission expires Oct 25 1908

Register of Deeds Office } ss
Wayne County }
This instrument was received for record this 18th day of March 1908 at 2:50 O'clock P.M. and recorded in Liber 25 of Plats on page 86 as proper certificate was furnished in compliance with Sec 135 of Senate Bill No 194 File 212, act of 1893

O. P. Gullery
Register of Deeds

Know all Men by these Presents that Albert M. Kramer Rose Kramer Josephine Kramer Matilda C. Send Philip G. Kramer (unmarried) George E. Kramer (unmarried) and Louise M. Kramer have caused the land embraced in the above Plat to be surveyed, laid out and plotted to be known as Subdivision of Lots 55, 56 & 57 Van Dyke Farm P.C. 100 & 679 Detroit Wayne Co., Michigan and that the Streets and Alleys shown on said Plat are hereby dedicated to the use of the Public whenever my hands and seals this the first day of February A.D. Nineteen Hundred and Eight (1908)

In presence of

As to ANN-ANN-JR-MCS-ES-JR-MR-CHERRINE Dwyer
As to ANN-ANN-JR-MCS-ES-JR-MR-FREDERICK B. Sewald
As to R.N. McCormick

James J. McCormick
Norman H. Choate
As to ANN-ET-LMT
G.E.K. and P.G.K.

ALBERT M. KRAMER [L.S.]
ROSE KRAMER [L.S.]
JOSEPHINE KRAMER [L.S.]
MATILDA C. SEND [L.S.]
ELIZABETH SCHULTE [L.S.]
JOHN J. M. KRAMER [L.S.]
ANNA M. KRAMER [L.S.]
ALEXANDER E. KRAMER [L.S.]
IMMA KRAMER [L.S.]
LOUISE M. KRAMER [L.S.]
GEORGE E. KRAMER [L.S.]
PHILIP G. KRAMER [L.S.]

State of Michigan } ss
County of Wayne }
On this the 3rd day of February A.D. 1908 before me a Notary Public in and for said County personally appeared the above named Rose Kramer wife of Albert M. Kramer and Emma M. Kramer wife of John J. M. Kramer known to me to be the same persons who executed the above dedication and who acknowledged the same to be their free act and deed

Frederick J. B. Sewald Notary Public
Wayne County Michigan
My commission expires Oct 25 1908

Examined and Approved
Feb 8th 1908
John J. Wilkerson
Deputy Auditor General