10904

BISHOPS SUBD'N

OF LOT 36 AND PART OF LOTS 37, 38, 39 EUREKA IRON & STEEL WORKS SUB.

OF PART OF SECTION 29, T. 3 S., R. 11 E.

VILLAGE OF GLENWOOD,

WAYNE CO., MICHIGAN

0 50 100 200 400

Scale 100 ft per Inch.

MASON L. BROWN & CO.
CIVIL ENGINEERS & SURVEYORS
821-22-23 CHAMBER OF COMMERCE
DETROIT MICH

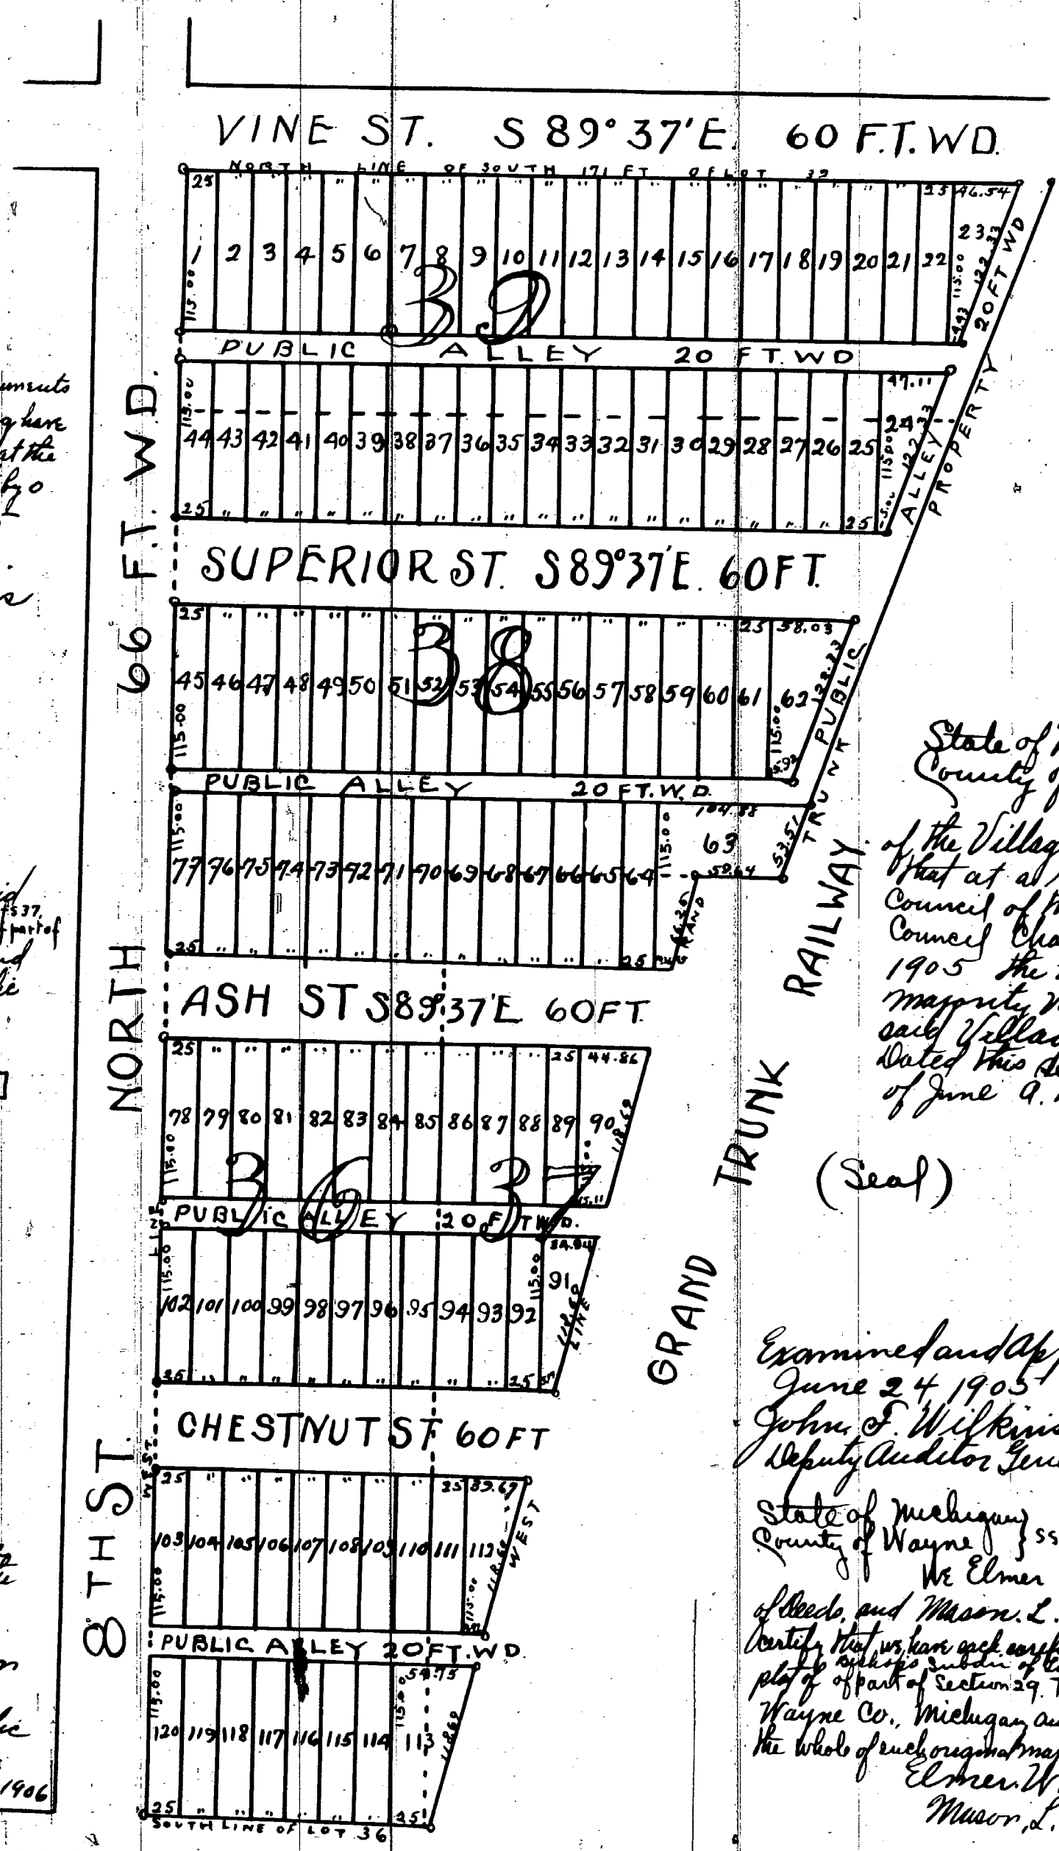

I hereby certify that the above Plat is correct and that Monuments consisting of cast Stakes 1½ inches square and 15 inches long have been placed in the ground at all angles in the Boundaries and at the intersection of all Streets or Streets and Alleys as shown on plat by me

Detroit May 11th 1905

Mason L. Brown & Co.
Engineers and Surveyors

Know all Men by these presents, that I Ella M. Bishop

have caused the land embraced in the above Plat to be surveyed laid out and platted, to be known as Bishop's Subdn of Lot 36 & part of Lots 37, 38, 39, Eureka Iron & Steel Works Sub of part of Section 29. T. 3 S., R. 11 E., Village of Glenwood Wayne Co. Michigan and that the Streets and Alleys shown on said Plat are hereby dedicated to the use of the public

Witness my hand and Seal this the 22 nd day of May A. D. Nineteen Hundred and Five

In presence of
J. N. Bishop
Henry Rockerig

Ella M. Bishop [L.S]

State of Michigan } ss
County of Wayne }

On this the 23rd day of May 1905 before me, a Notary Public in and for said County personally appeared the above named Ella M. Bishop

known to me to be the same person who executed the above dedication and who acknowledged the same to be her free act and deed

Henry Rockerig Notary Public
Wayne County, Michigan
My Commission expires May 6th 1906

State of Michigan } ss
County of Wayne }

I, Edward A. Stutzer Clerk of the Village of Glenwood do hereby certify that at a regular meeting of the Village Council of the Village of Glenwood, held at the Council Chamber on the 7th day of June A. D. 1905 the within Plat was approved by a majority vote of all the trustees elect of said Village of Glenwood

Dated this Seventh day of June A. D. 1905

Edward A. Stutzer
Clerk of the Village of Glenwood.

(Seal)

Examined and Approved
June 24 1905
John F. Wilkinson
Deputy Auditor General

State of Michigan } ss
County of Wayne }

We Elmer W. Foster Dep Register of Deeds, and Mason L. Brown & Co., Surveyors hereby certify that we have each carefully compared the copy with the original plat of Bishop's Subdn of Lot 36 & Part of Lots 37, 38, 39 Eureka Iron & Steel Works Sub of part of Section 29. T. 3 S. R. 11 E., Village of Glenwood Wayne Co., Michigan and that it is an exact copy thereof and of the whole of each original Mason Plat

Elmer W. Foster Dept Register of Deeds
Mason L. Brown & Co Surveyors

I hereby certify that this Plat is a correct copy of the Plat known on Record in the Register of Deeds Office, being made under the supervision of the Auditor General by tracing the Plat on Record and affixing thereto a carefully compared Copy of the Dedication and Certificates

Dated the 21st day of February 1911

Alton B. Hurd.
Clerk, Aud Gen Dept.

Register of Deeds Office } ss. This instrument was received
Wayne County } for record this 26th day of July 1907 at 9 55 o'clock A.M. and recorded in Liber 25 of Plats on Page 53 as proper certificate was furnished in Compliance with Sect 135 of Senate Bill No 199 File 212, act of 1893

Elmer W. Foster
Dep Register of Deeds

ClibPDF - www.fastio.com