

Description of the Land Platted
The land embraced in the amended plat of A.S. Rudoff's Subdivision is divided
as follows, beginning at a point 336 ft. north of the S.W. corner Section Ten in Redford
Twp., S. 8, T. 10, E. Wayne County, Michigan. Thence along the line of Waterford Avenue
N 89° 34' E, 976.65 feet to an iron post at the intersection of the line and the line of Grand River
Avenue. Thence along the line of Grand River Avenue, N 61° 24' 36" E, 866.50 feet to an iron post
Thence S 39° 04' 13" E, 133.5 feet to an iron post Thence S 68° 19' 35" E, 192.50 feet to a post on the line of said Section
Thence along said line S 53° 3' E, 376.16 feet to the point of beginning.

Thence easterly that the plat herein delineated is a correct one, and that permanent
monuments showing the location of said Section (except where monuments have been placed at
points marked thereon) show at all angles in the following of the land platted
and the intersection of said street or street and alley.

A.S. Milwaukee S.E.

Now all men by these presents that we August Rudoff and Alma
Rudoff, his wife as coparceners have caused the land embraced in the amended plat
to be surveyed by a professional platting to be known as A.S. Rudoff's Subdivision
and that the Street and Alley as shown on said plat are hereby dedicated
to the use of the public.
Signed and sealed in presence of }
Allen M. Bouswell } August 5, 1906 [L.S.]
Henry G. Blunt } Alma Rudoff [L.S.]

State of Michigan }
County of Wayne } On this 6 day of April A.D. 1906 before me the Subscribes
a Notary Public in and for said County personally came the above named
August Rudoff and Alma, his wife to me known to be the same persons
who executed the above dedication and acknowledged the same to be their free act and deed
Allen M. Bouswell
Notary Public for Wayne County
My commission expires 10/10/1905


Examined and approved
April 14, 1906
John S. Wilkerson
Deputy Auditor General

State of Michigan }
County of Wayne } We the Clerks of the Court
A.S. Milwaukee Survey hereby certify that we have carefully compared the copy
with the original plat of A.S. Rudoff's Subdivision and that it is a true and correct copy, having filed
of the whole of said original under plat
Clerk of the Court, Dept. of Records of the State
A.S. Milwaukee Surveyor

Whereby certify that this plat is a correct copy of the plat now on
record in the Register of Deeds Office, being made under the
authorization of the Auditor General by tracing the plat on record
and affixing thereto a carefully compared copy of the subdivision
and certificate.

Dated this 10th day of February 1911
Almon Q. Ward
Clerk, and Sen. Dept.

Request of Deeds Office }
This instrument was received for record this
1906 at 9.20
day of Oct
of Platteau, Q.M. and recorded in Liber
of Platteau, Q.M. as proper certificate was
furnished in compliance with Sec. 135 of Statute
Bill No. 139 filed 12/12 Act of 1903
Clerk of Deeds
Robert Registrar of Deeds

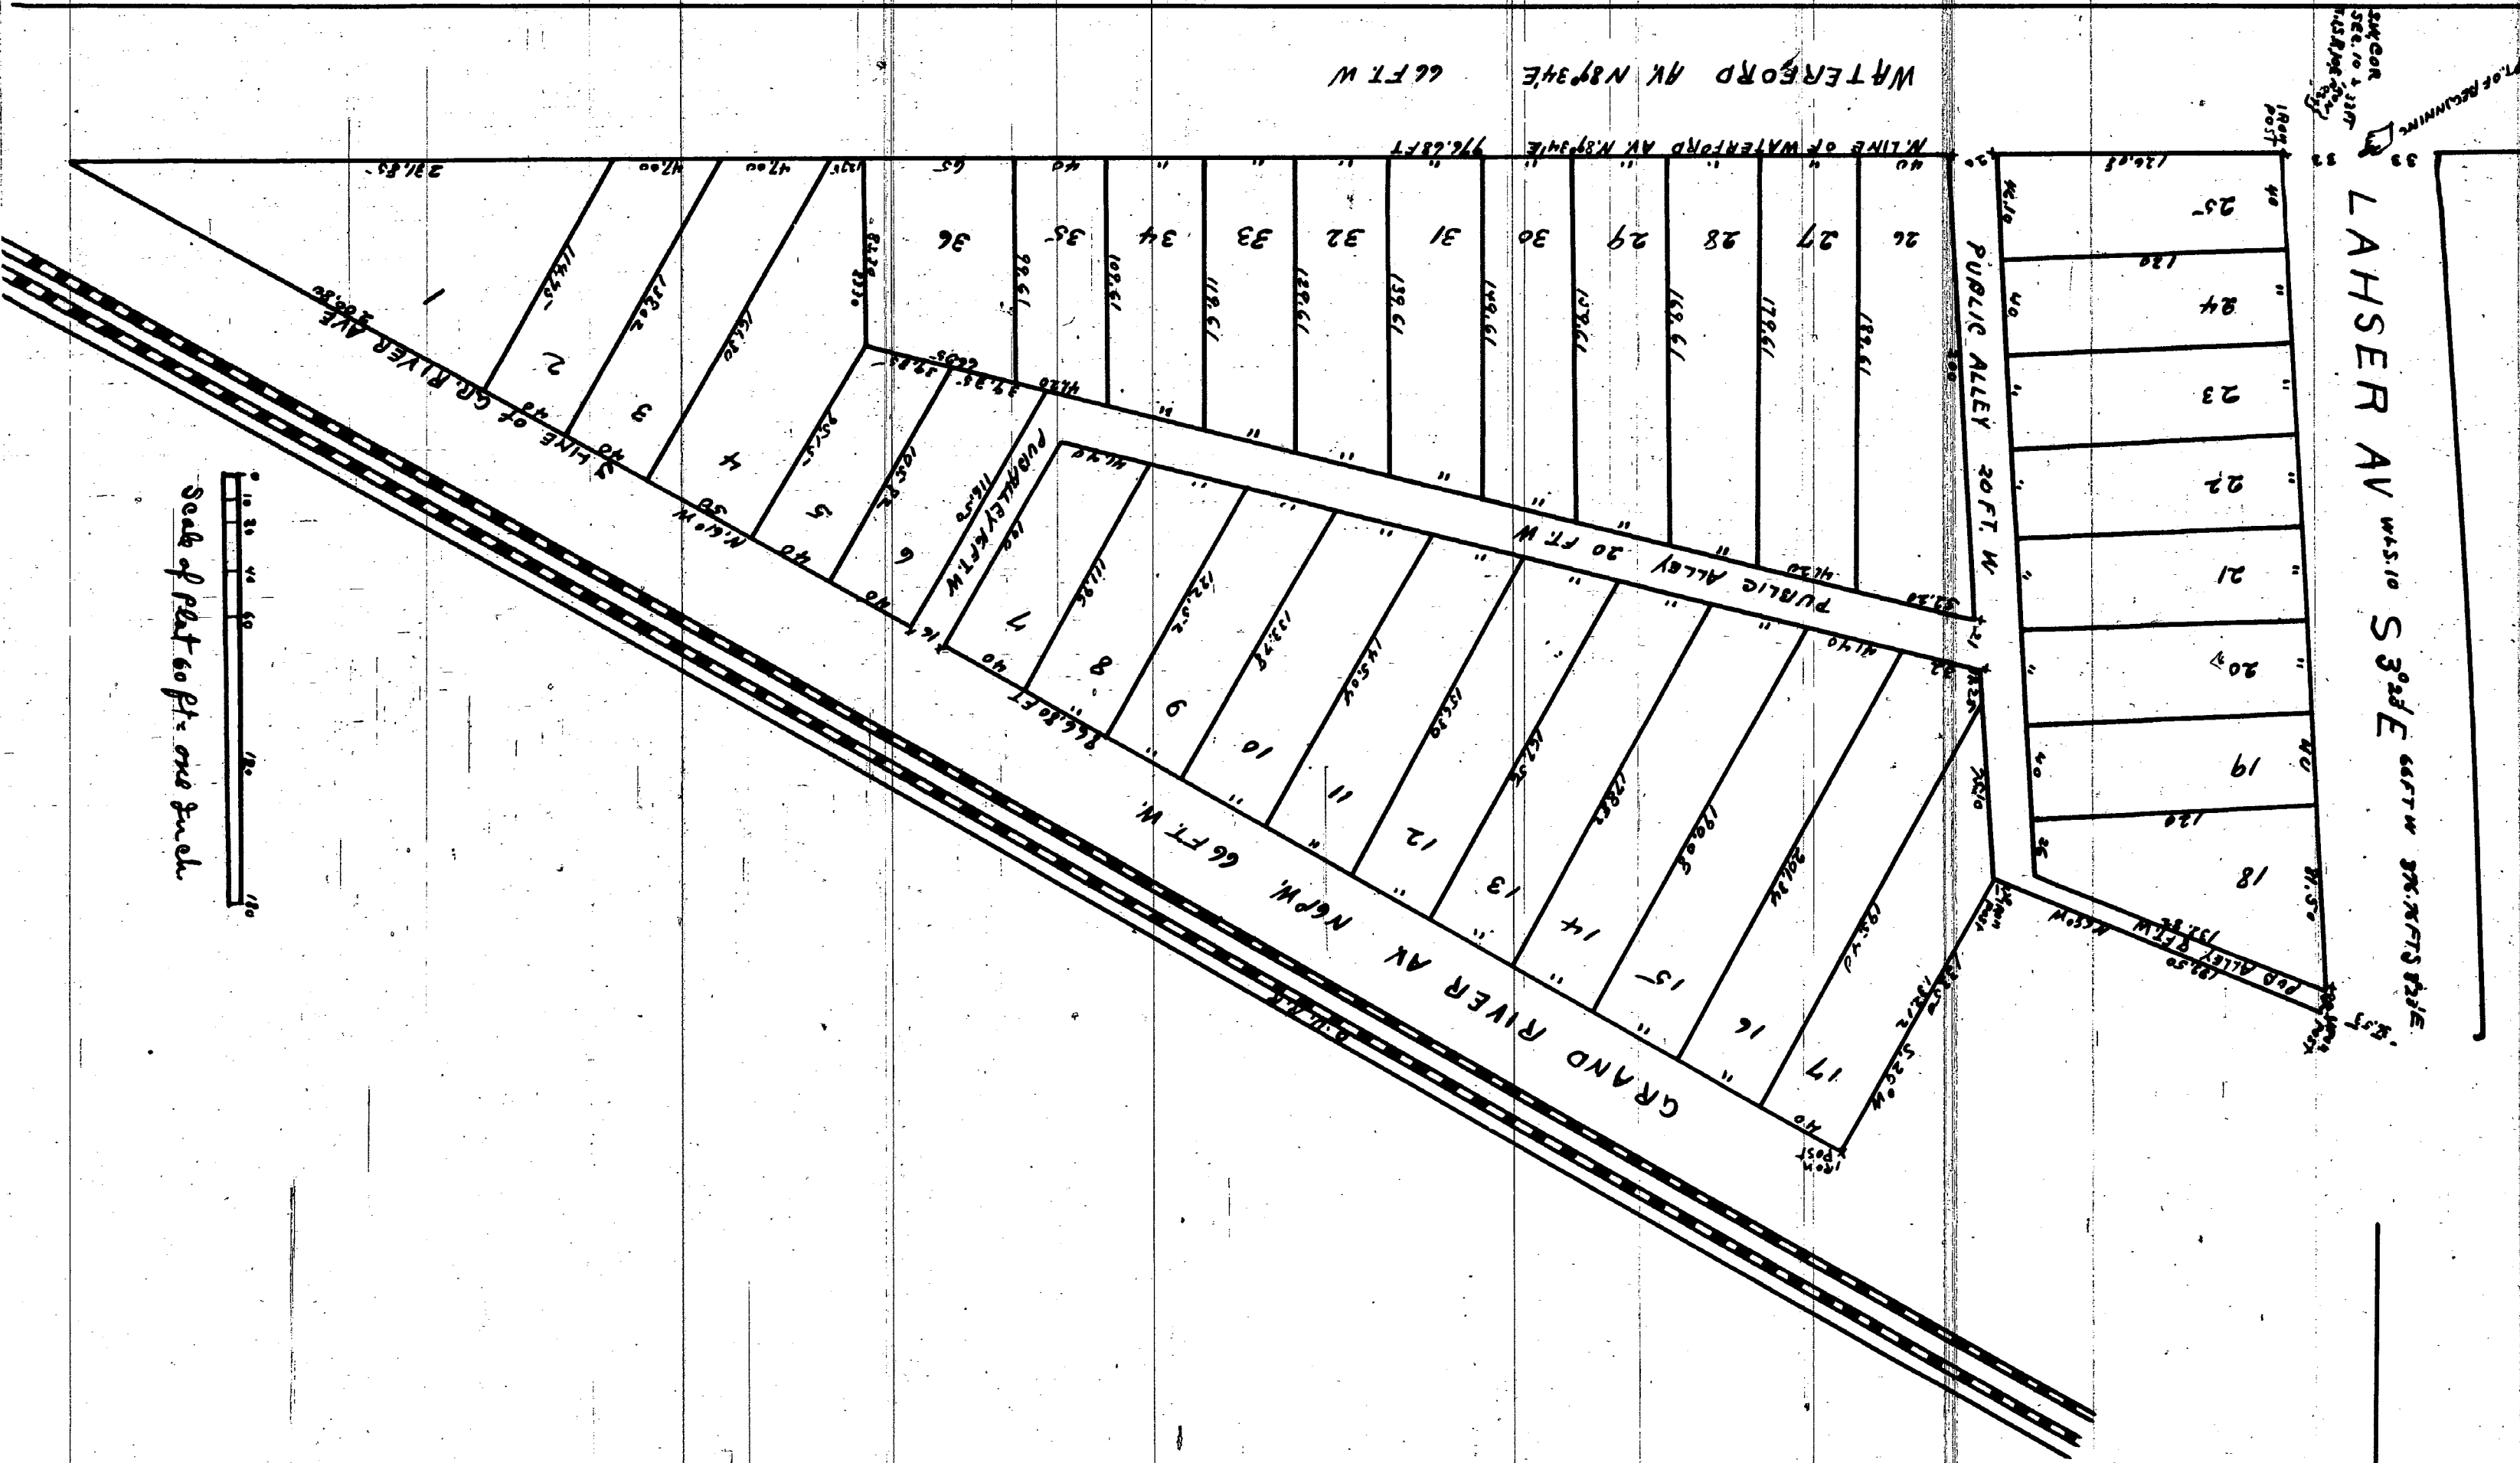

A.F. RUDOFF'S SUBDIVISION ON SW 1/4 OF SECTION 10 Redford Twp., R. 10 E
WAYNE COUNTY MICHIGAN
April 6th 1906