


MOORE'S SUBDIVISION
OF PART OF THE EUREKA IRON AND STEEL WORKS SUB.
SECTION 29, T.3 S., R.11 E., LYING NORTH OF VINE STREET.
CITY OF WYANDOTTE
WAYNE CO. MICHIGAN

Mason L. Brown & Co
Civil Engineers
821-3 Chamber of Commerce,
Detroit, Mich.

Scale 1 foot per inch

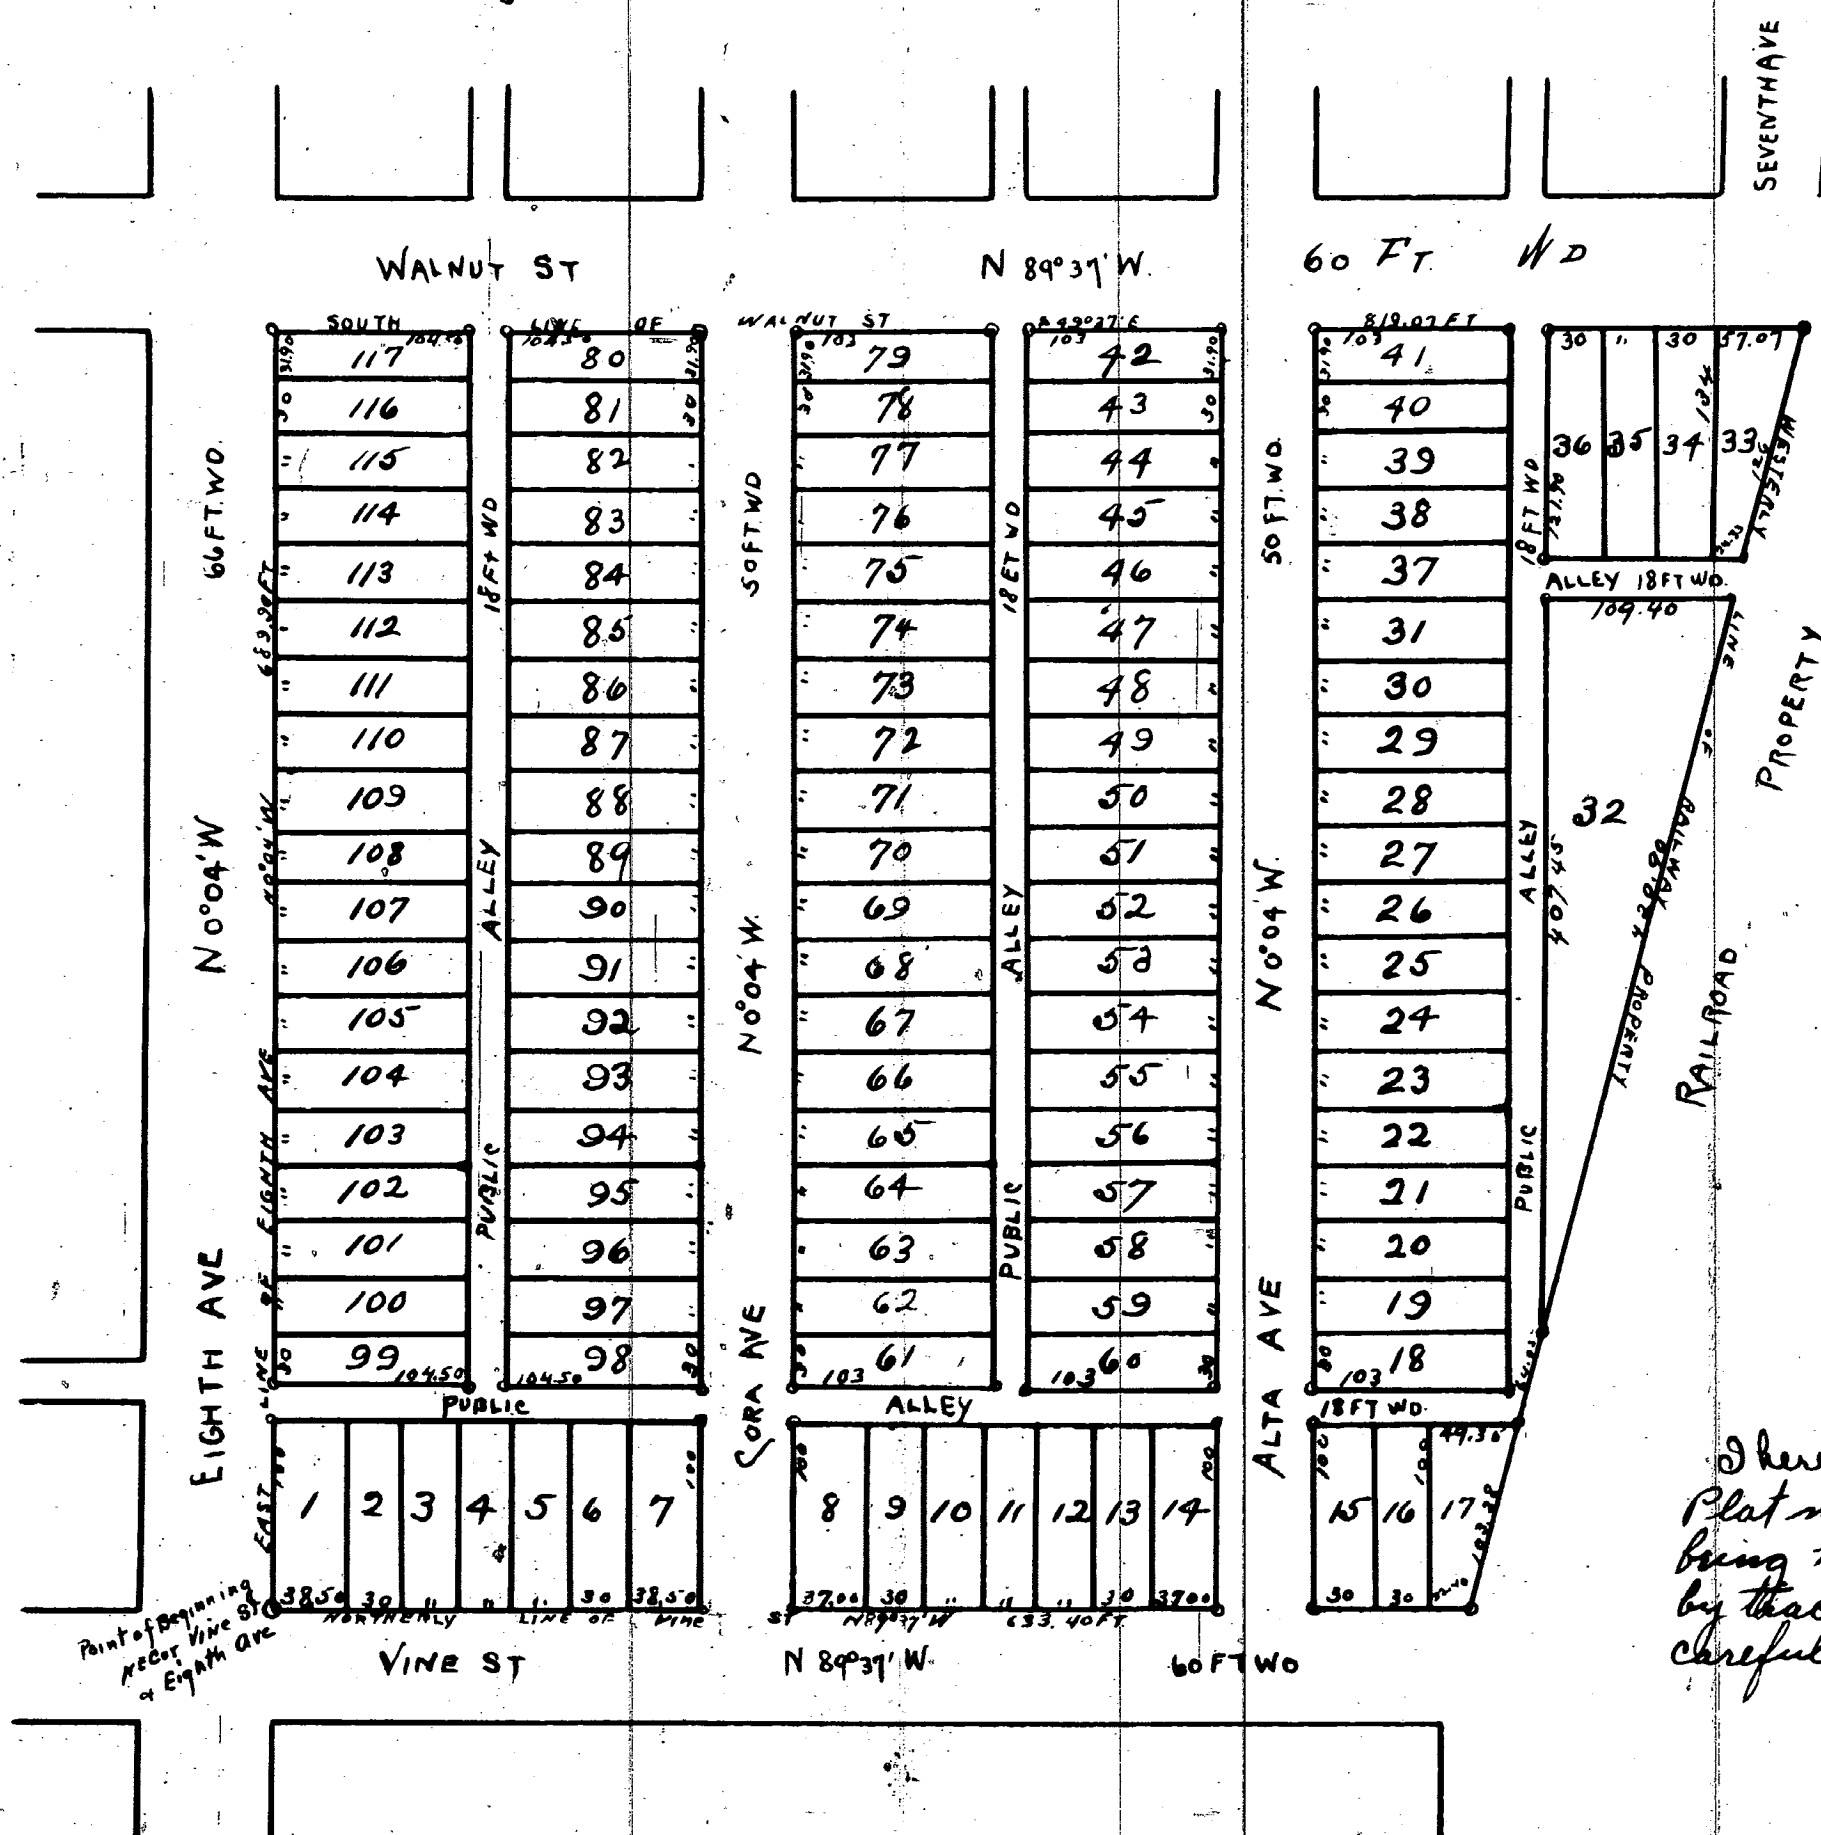

I hereby certify that this Plat is a correct copy of the Plat now on Record in the Register of Deeds Office being made under the supervision of the Auditor General by tracing the Plat on Record and affixing thereto a carefully compared copy of the Dedication and Certificate.

Dated the 16th day of February 1911

Alton B. Hurd,
Clerk, Aud Gen Dept

I hereby certify that the above Plat is correct, and that monuments consisting of Oak Stakes 1/2 inch square and 15 inches long have been placed in the ground at all angles in the boundaries and at the intersection of Street or Streets and alleys as shown on Plat by.

Detroit Oct. 15 1906.
Mason L. Brown
Engineer and Surveyor

The Property hereon platted is described as all that part of the Eureka Iron and Steel Works Sub. in Section 29 T.3 S. R.11 E. lying north of Vine Street in City of Wyandotte, as follows: Beginning at the North East Corner of Vine Street and Eighth Avenue as heretofore laid out thence along the East line of said Eighth Ave N 0° 04' W 689.90 feet to the South line of Walnut Street thence along the South line of Walnut Street S 89° 37' E 819.07 feet to the Westerly line of Railroad property thence along the Westerly line of Railroad property Southwesterly to the North line of Vine Street thence along said North line of Vine Street N 89° 37' W 833.40 feet to the place of beginning

Know all Men by these presents, that We
Henry H. Moore and
Emma L. Moore his wife
have caused the land embraced in the above Plat to be surveyed, laid out and platted to be known as Steel Works Sub., Section 29, T.3 S. R.11 E. lying north of Vine Street City of Wyandotte, Wayne Co., Michigan, and that the Streets and Alleys shown on said Plat are hereby dedicated to the use of the public.
Witness our hands and seals this the 15th day of October
A. D. Nineteen hundred and six
In presence of
J. M. Ermerine
Paul T. Davis
Henry H. Moore [L.S.]
Emma L. Moore [L.S.]

STATE OF MICHIGAN } ss.
COUNTY OF Wayne

On this the 15th day of October 1906, before me, a Notary Public in and for said County, personally appeared the above named Henry H. Moore and Emma L. Moore his wife known to me to be the same persons who executed the above dedication and who acknowledged the same to be their free act and deed.

Paul T. Davis Notary Public
Wayne County Michigan
My Commission Expires May 14, 1906
O.P. Gully Register of Deeds

State of Michigan } ss.
County of Wayne
We O. P. Gully Register
of Deeds, and Mason L. Brown and Co. Surveyors
certify that we have each carefully compared this copy with the original
Plat of Sub. in Section 29 T.3 S. R.11 E. lying north of Vine St., City of
Wyandotte, Wayne Co., Michigan, and that it is an exact copy thereof and of
the whole of such original map or Plat.
O. P. Gully Register of Deeds
Mason L. Brown & Co. Surveyors

Examined and Approved
Oct 20 1906

John F. Wilkinson
Deputy Auditor General

I hereby certify that the above Plat was approved by the Common Council City of Wyandotte on the 19th day of September 1906

Gas. G. Pinson
City Clerk.

Corp Seal