


ENGELS SUBDIVISION OF LOT 44 VANDYKE FARM P.C. 100 & 679.

City of Detroit
WAYNE CO., MICHIGAN.

SCALE = 60 FT PER INCH

Mason L. Brown & Co
Civil Engineers
821-23 Chambers of Commerce
Detroit Mich.

MAC K AVE 66 FT WD

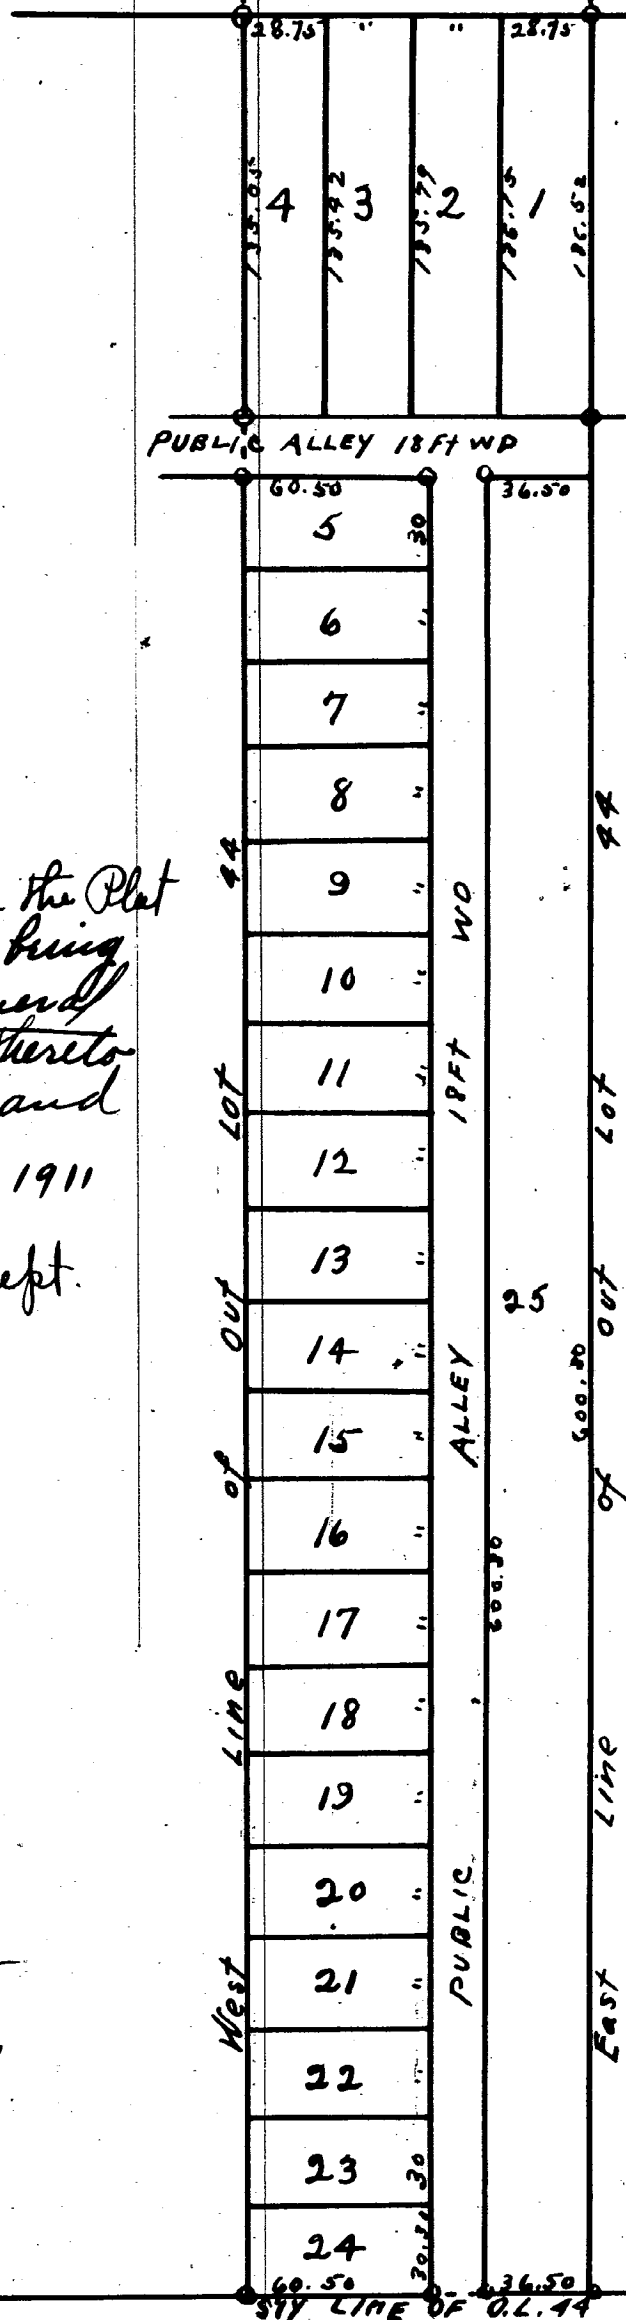

Approved June 18, 1907

J. J. Haarer

Commissioner of Public Works.

I hereby certify that this Plat is a correct copy of the Plat now on Record in the Register of Deeds Office, being made under the supervision of the Auditor General by tracing the Plat on Record and Affixing thereto a carefully compared copy of the Dedication and Certificate Dated the 17th day of February 1911
Attest B. H. Hurd
Clerk and Genl. Rept.

I hereby certify that the above Plat is correct, and that monuments consisting of iron stakes 15 inches long have been placed in the corners and at the intersection of a street or street and alley as shown on said Plat.
Detroit April 10th 1907
Mason L. Brown & Co
Engineers and Surveyors

State of Michigan } ss.
County of Wayne }
We O. P. Gullley, Register of Deeds, and Mason L. Brown & Co Surveyors hereby certify that we have each carefully compared this copy with the original Plat of Engels Subdivision P.C. 100 and 679 City of Detroit Wayne Co Michigan and that it is a correct copy thereof and of the whole of such original Map or Plat.
O. P. Gullley Register of Deeds
Mason L. Brown & Co Surveyors

City Treasurer's Office
Detroit Mich June 13th 1907
I hereby certify that according to the records of this Office all general City Taxes and special assessments against above described property are paid to date including the general City Taxes for 1906
Max C. Koch
City Treas
By J. Campbell

The Streets on the annexed plat conform the general plan of the City

R. H. McCormick
City Engineer

Know all Men by these Presents, that we
William C. Engel and
Bertha M. Engel his wife
have caused this land embraced in the above Plat to be surveyed and laid out and platted to be known as Engels Subdivision P.C. 100 and 679 City of Detroit Wayne Co, Michigan, and that the Streets and Alleys shown on said Plat are hereby dedicated to the use of the Public.
Witness our hands and seals this the second day of May
A. D. Nineteen Hundred and Seven
In presence of William C. Engel [R.S.]
Mason L. Brown Bertha M. Engel [R.S.]
M. A. Brennan

State of Michigan } ss.
County of Wayne }
On this, the 2nd day of May 1907 before me a Notary Public in and for said County personally appeared the above named William C. Engel and Bertha M. Engel his wife known to me to be the same persons who executed the above dedication and who acknowledged the same to be their free act and deed.
J. J. Hays Notary Public
Wayne County Michigan

My Commission Expires Feb 8 - 1911

Examined and Approved
May 4, 1907
John F. Wilkinson
Deputy Auditor General

Register of Deeds Office } ss. This instrument was received for record this 22nd day of June 1907 and recorded in Liber 25 of Plats on page 47 as per Certificate was furnished in compliance with Sect 135 of Senate Bill No 199 File 212 act of 1893
O. P. Gullley
Register of Deeds