

DUBAY'S SUBDN

OF PART OF LOTS A AND B LEMAY ESTATE SUB

OF LOTS 2 TO 11 OF ORIGINAL SUBDN OF PC 724


CITY OF DETROIT AND VILLAGE OF ST CLAIR HEIGHTS.

WAYNE CO., MICHIGAN.

SCALE 100 FT PER IN.

0 10 25 50 100 150 200

Mason L. Brown & Co.,
Civil Engineers
221-3 Chamber of Commerce
Detroit Mich

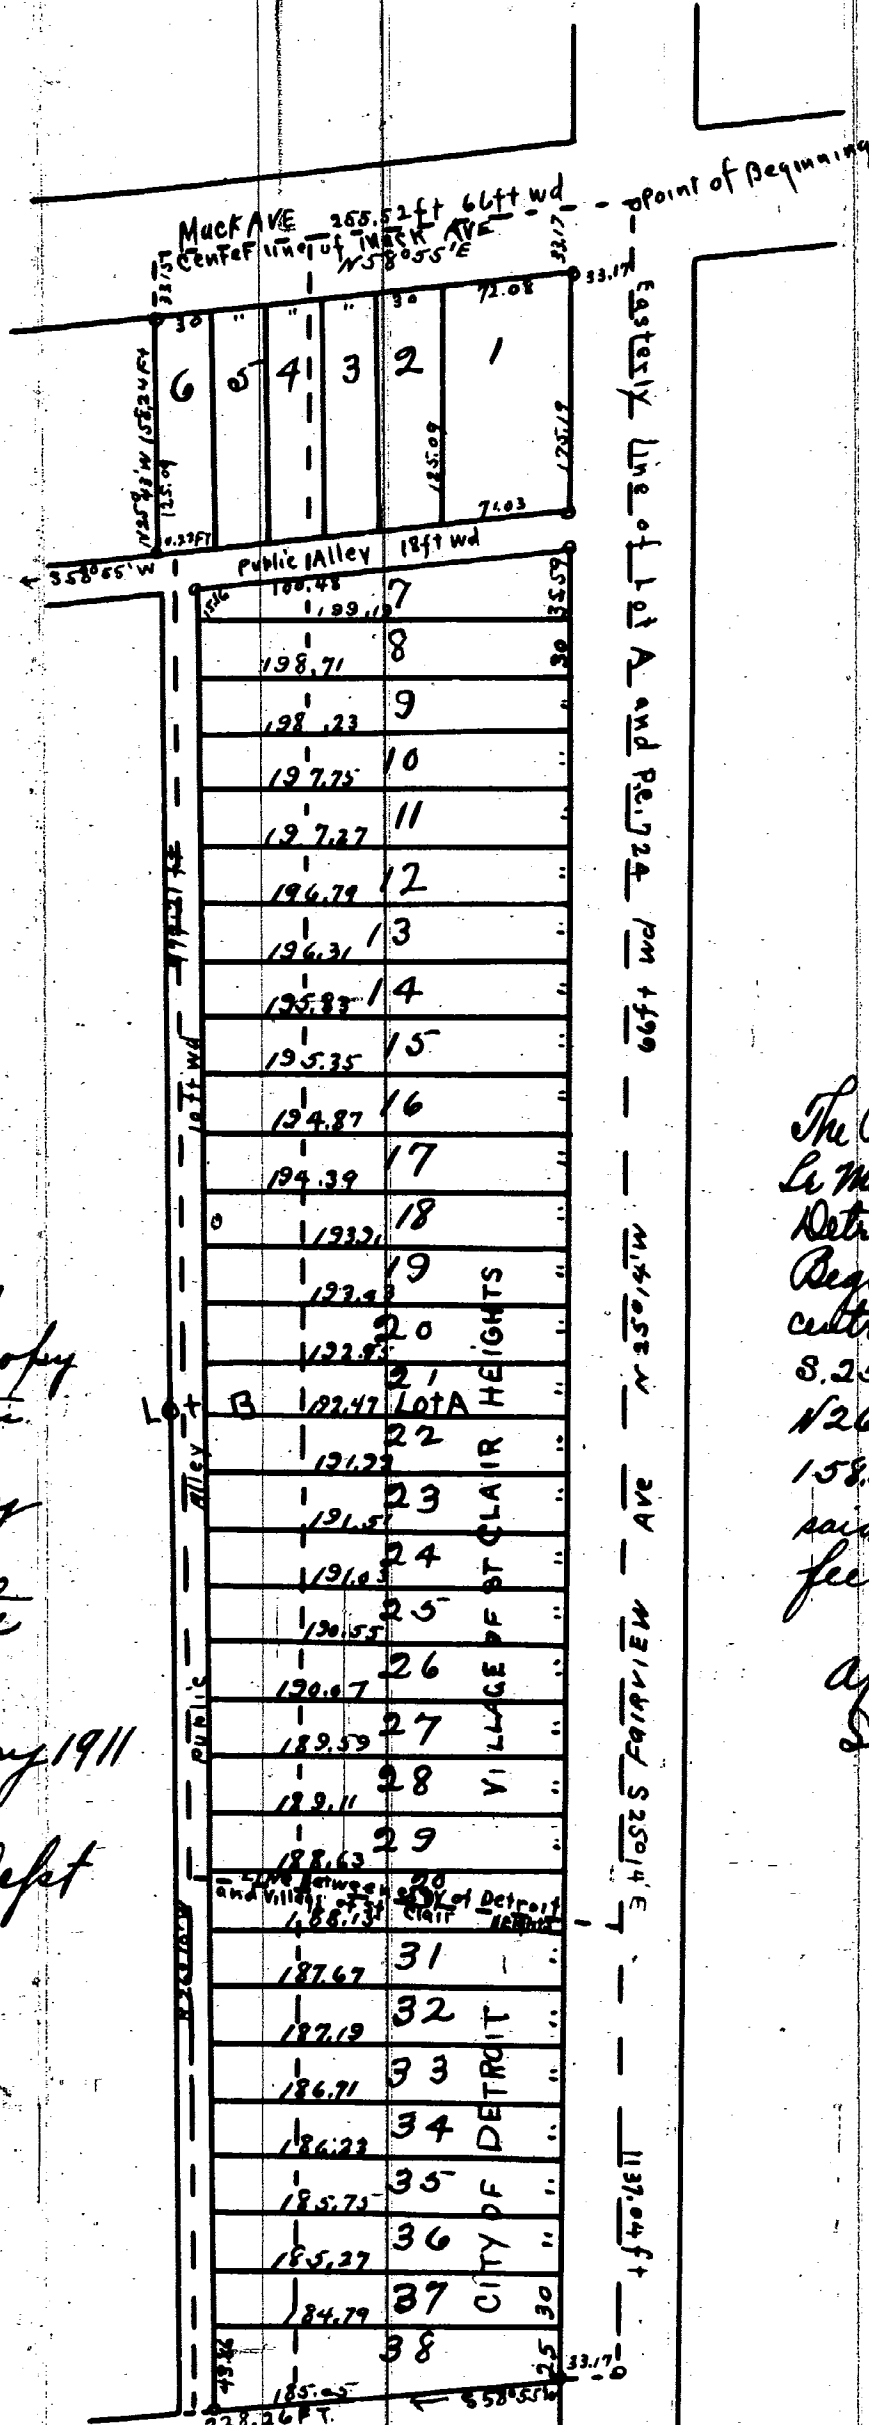

The Streets on the annexed Plat conform
the general plan of the City

P. H. McCormick
City Engineer

Approved 4-21-08

J. J. Haarer

Commissioner of Public Works

I hereby certify that this Plat is a correct copy
of the Plat now on Record in the Register
of Deeds Office, being made under the
supervision of the Auditor General by
tracing the Plat on Record and affixing
thereto a carefully compared copy of the
Dedication and Certificate

Dated the 16th day of February 1911

Alton B. Ward.

Clerk. And Gen. Rept

I hereby certify that the above Plat is correct, and that monuments
consisting of iron stakes 15 inches long have
been placed in the ground at all angles in the boundaries and at the
intersection of all streets or streets and alleys, as shown on plat by O.
Detroit March 12 1908

Mason L. Brown & Co.
Engineers and Surveyors

Register of Deeds Office ss: This
instrument was received for
record this 4th day of May 1908
at 10th O'clock P.M. and recorded
in Lib. 25 of Plats on page 94
as proper certificate made
furnished in compliance with
Sec 135 of Gen. Act. No. 199
File 212 Act of 1893

O. P. Gullery
Register of Deeds

Know all men by these Presents that Edward Dubay
Helena Dubay his wife Theodore Dubay (unmarried) Alice Dubay
Lola Dubay and John Dubay (widow) have caused this land embraced in the above Plat to be surveyed, laid
out and platted, to be known as Dubay's Subdivision of Lot A and B LEMAY ESTATE SUB
OF LOTS 2 TO 11 OF ORIGINAL SUBDN OF PC 724
CITY OF DETROIT AND VILLAGE OF ST CLAIR HEIGHTS WAYNE CO., MICHIGAN, and that the Streets and
Alleys shown on said Plat are hereby dedicated to the use of the public
Witness our hands and seals this 14th day of March
A.D. Nineteen Hundred and Eight

In presence of
George H. Reid
Conrad Hild

Edward Dubay [L.S.]
Helena Dubay [L.S.]
Theodore Dubay [L.S.]
Alice Dubay [L.S.]
Lola Dubay [L.S.]
John Dubay [L.S.]

State of Michigan ss:
County of Wayne

On this the 14th day of March 1908, before
me, a Notary Public in and for said County, personally appeared the
above named Edward Dubay, Helena Dubay his wife Theodore
Dubay (unmarried) Alice Dubay, Lola Dubay and John Dubay (widow)
Dubay to me to be the same persons who executed the above dedication
and who acknowledged the same to be their free act and deed
George H. Reid Notary Public
Wayne County Michigan

State of Michigan ss:
County of Wayne

O. P. Gullery Register
of Deeds, and Mason L. Brown & Co. Surveyors, hereby
certify that we have each carefully compared this copy with the original
Plat of Dubay's Subdivision of Lot A and B LEMAY ESTATE SUB OF LOTS 2 TO 11 OF ORIGINAL SUBDN OF
PC 724, CITY OF DETROIT AND VILLAGE OF ST CLAIR HEIGHTS WAYNE CO., MICHIGAN, and that it is an exact copy thereof and of
the whole of such original map or Plat
O. P. Gullery Register of Deeds
Mason L. Brown & Co. Surveyors.

City Treasurers Office

Detroit Mich Mar 20/1908

I hereby certify that according to the re-
cords of this Office all General City Taxes
and special assessments against above
described property are paid to date including
the General City Taxes for 1907

Max S. Koch.

City Treasurer
per Jacob Baumman
Dep