

ROEHRIG & FAIRCHILD'S SUB

of Part of P.C. 496.

VILLAGE OF ECORSE

Wayne Co Michigan.

Scale = 100 ft. per Inch

MASON L. BROWN & CO
CIVIL ENGINEERS
821-33 Chamber of Commerce
Detroit Mich


For 4, 49 and 71 of this plat be and the same be hereby vacated by order of Circuit Court on the 10th day of June, 1916.
Filed August 2nd, 1916 - Voucher 697 - 1916.

Part Vacated see Voucher 697-1916

The property hereon platted is described as Beginning at the North West corner of River Road and Salliotte Ave thence along the Westerly line of River Road N. 15° 03' 30" E. 712.69 feet to a stake thence N. 60° 34' 37" 00 feet to a stake on the Westerly line of P.C. 496. thence along the Westerly line of P.C. 496 S. 29° 15' 30" W 775.42 feet to the Westerly line of Salliotte Ave thence along the Westerly line of said Salliotte Ave 875.36' E 140.00 feet, thence, continuing along the Westerly line of said Salliotte Ave S. 66° 53' E 413.05 feet to the point of beginning all in Private Claim 496 Village of Ecorse

Approved by the Council of the
Village of Ecorse this 10th day
of October 1905

{Seal} S. F. Drouillard
Village Clerk.

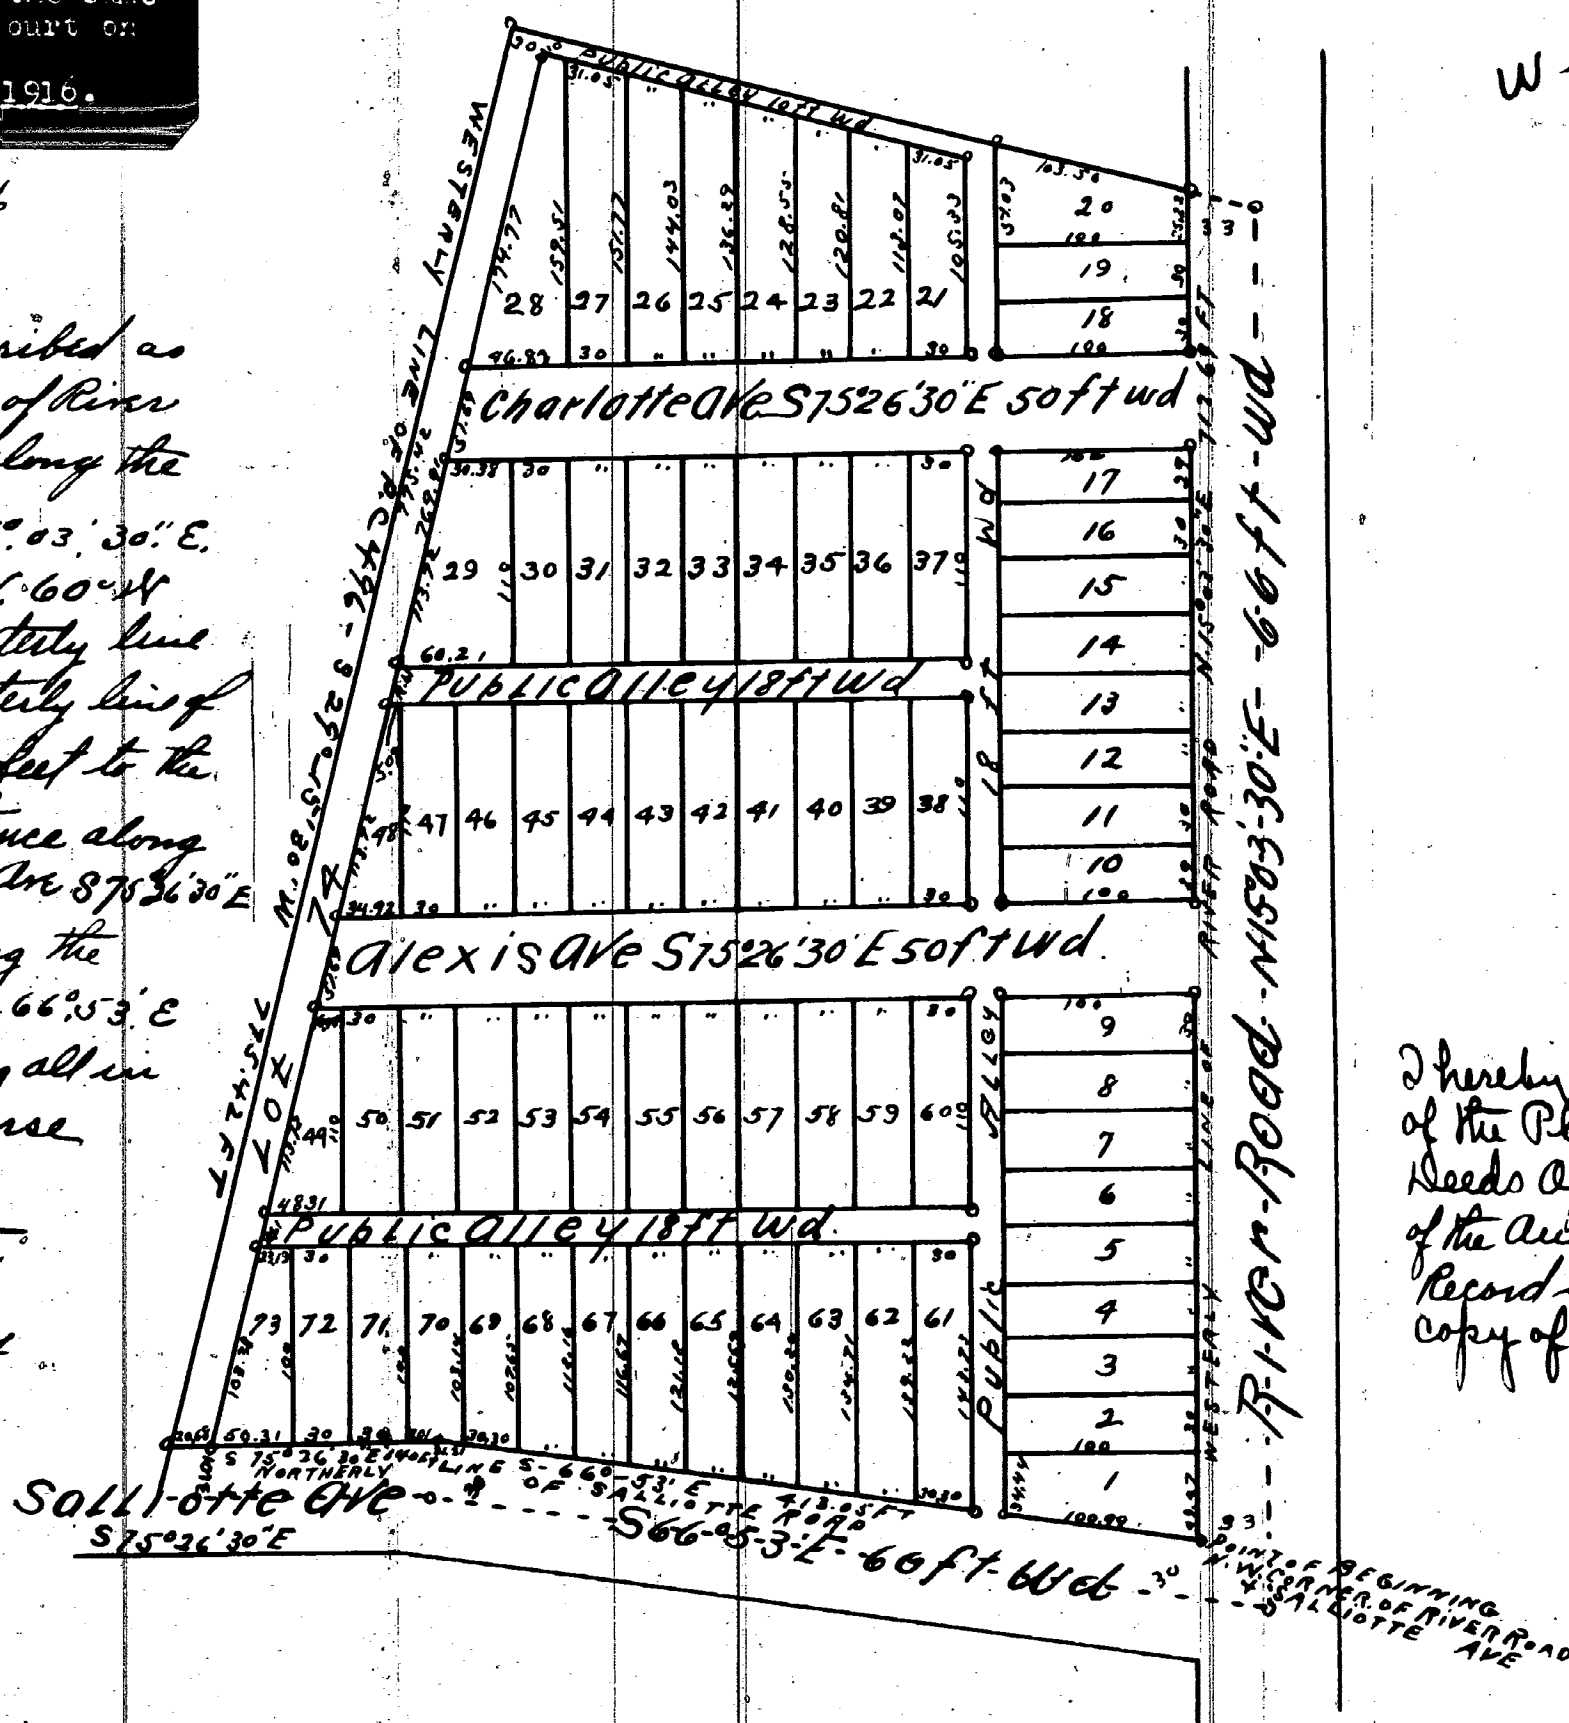

I hereby certify that this Plat is a correct copy of the Plat now on Record in the Register of Deeds Office, being made under the supervision of the Auditor General by tracing the Plat on Record and affixing thereto a carefully compared copy of the Dedication and Certificate

Dated the 6th day of March 1911

Alton B. Doud
Clerk, Aud Gen Dept

I hereby certify that the above Plat is correct, and that monuments consisting of Oak Stakes 1 1/4 inches square and 15 inches long have been placed in the ground at all angles in the boundaries, and at the intersection of all streets or streets and alleys, as shown on Plat by O

Detroit Sept 23 1905
Mason L. Brown & Co
Engineers and Surveyors

State of Michigan } ss
County of Wayne }

On O. P. Gullery Register of Deeds and Mason L. Brown & Co Surveyors hereby certify that we have each carefully compared this copy with the original Plat of Roehrig & Fairchild's Sub of Part of P.C. 496 Village of Ecorse Wayne Co Michigan and that it is a true and correct copy thereof of the whole of such original Major Plat

O. P. Gullery Register of Deeds
Mason L. Brown & Co Surveyors

Know all men by these presents that we
Nesrell M. Fairchild and
Carrie M. Fairchild his wife
have caused the land embraced in the above Plat to be surveyed
laid out and platted to be known as Roehrig & Fairchild's Sub of Part of P.C. 496 Village of Ecorse Wayne Co Michigan and that the Streets and Alleys
shown on said Plat are hereby dedicated to the use of the Public
Witness our hands and seals this the 26th day of September
A.D. Nineteen hundred and five
In presence of Nesrell M. Fairchild [L.S.]
Carrie M. Fairchild [L.S.]
Leo Fairchild
E. H. Fairchild

Examined and approved
Sept 30, 1905
John F. Wilkinson
Deputy Auditor General

State of Michigan } ss
County of Wayne }

On this the 26th day of September 1905, before me, a Notary Public in and for said County, personally appeared the above named Nesrell M. Fairchild and Carrie M. Fairchild his wife known to me to be the same persons who executed the above dedication and who acknowledged the same to be their free act and deed
Henry Rohrig Notary Public
Wayne County Michigan
My commission expires May 16, 1906

Register of Deeds Office } ss
Wayne County } This instrument was received for record this 17th day of Oct 1905 at 90 O'clock A.M. and recorded in Lib 24 of Plats on Page 28 as proper Certificate was furnished in compliance with Sect 155 of Senate Bill No 199 File 212 act of 1893
O. P. Gullery
Register of Deeds

PLAT ---- PORTION OF COLUMBIAN SUBDIVISION OF VILLAGE OF HIGHLAND PARK.

In the matter of the
petition of the Village
of Highland Park for the
vacation of certain alleys
in said Subdivision.

ORDERED that that portion of said Subdivision
described as the east and west alley lying adjacent to
and in the rear of lots 5 to 8 incl. and the north and
south alley lying in the rear of and adjacent to lots
9 to 20 incl. and in the rear of and adjacent to the
south 15 ft. of Lot 21. be vacated.

Jan. 22, 1917.

Voucher 256 -- 1917.

Alfred J. Murphy,
Circuit Judge.

Vol. 17 page. 1086 ✓

PLAT ---- RHOEHRIG & FAIRCHILD'S SUBDIVISION OF PART OF PRIVATE CLAIM FOUR
HUNDRED NINETY SIX, VILLAGE OF ECORSE.

In the matter of the
petition of Ora A. LaBadie
et al. to vacate part of
said plat.

ORDERED that Lots 74-48-49 be vacated.

June 28, 1916.

Voucher 697 --- 1916.

Alfred J. Murray,
Circuit Judge.

Vol. 138 page. 10914 ✓

PLAT --- SMART FARM SUBDIVISION OF FRACTIONAL SECTION NINE AND PART OF
PRIVATE CLAIMS FORTY*ONE AND THIRTY*SIX, SPRINGWELLS TOWNSHIP.

In the matter of the
petition of Smart Farm
Co. to vacate a portion
of said plat.

ORDERED that all that portion of the plat of said
Smart Farm Subdivision described as bounded upon the north
by the north line of Dayton Ave. upon the west by the east
line of Snyder Road, upon the south by the northerly line
of Ford Road, and upon the east by the westerly line of
Addison Avenue, or the Extension thereof, and the line be-
tween said subdivision and Private Claims 40 and 61, be
vacated.

June 17th, 1916.

Alfred J. Murphy,
Circuit Judge.

Voucher 698 --- 1916.

Vol. 35 page 2242 ✓

PLAT ----- SCHWARTZ SUBDIVISION OF CITY OF DETROIT.

In the matter of the
petition of Joseph Grindley
for the vacation of said
plat.


ORDERED that that portion of said plat known
as Lot 33 of Schwartz Subdivision of Part of Sec. 22
T. 1 s. Range 12 e., be vacated.

July 31, 1916.

Voucher 763 --- 1916

George P. Codd,
Circuit Judge.

Vol. 25 page. 1621 ✓

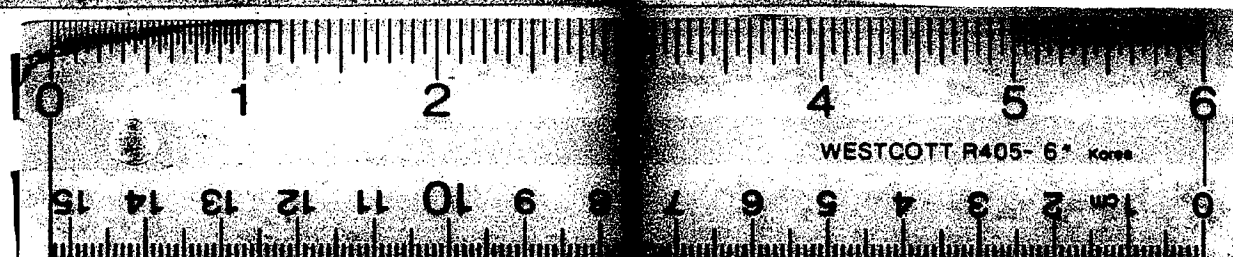

16 X