


**BURKE AND LE BLANC'S**  
**Sub<sup>n</sup> of part of LOTS 1, 2 AND 3**  
**Ann Visger's Sub<sup>n</sup> of P.C. 525**  
**part of P.C.'s 496 AND 497**  
**ECORSE VILLAGE, WAYNE CO, MICH.**

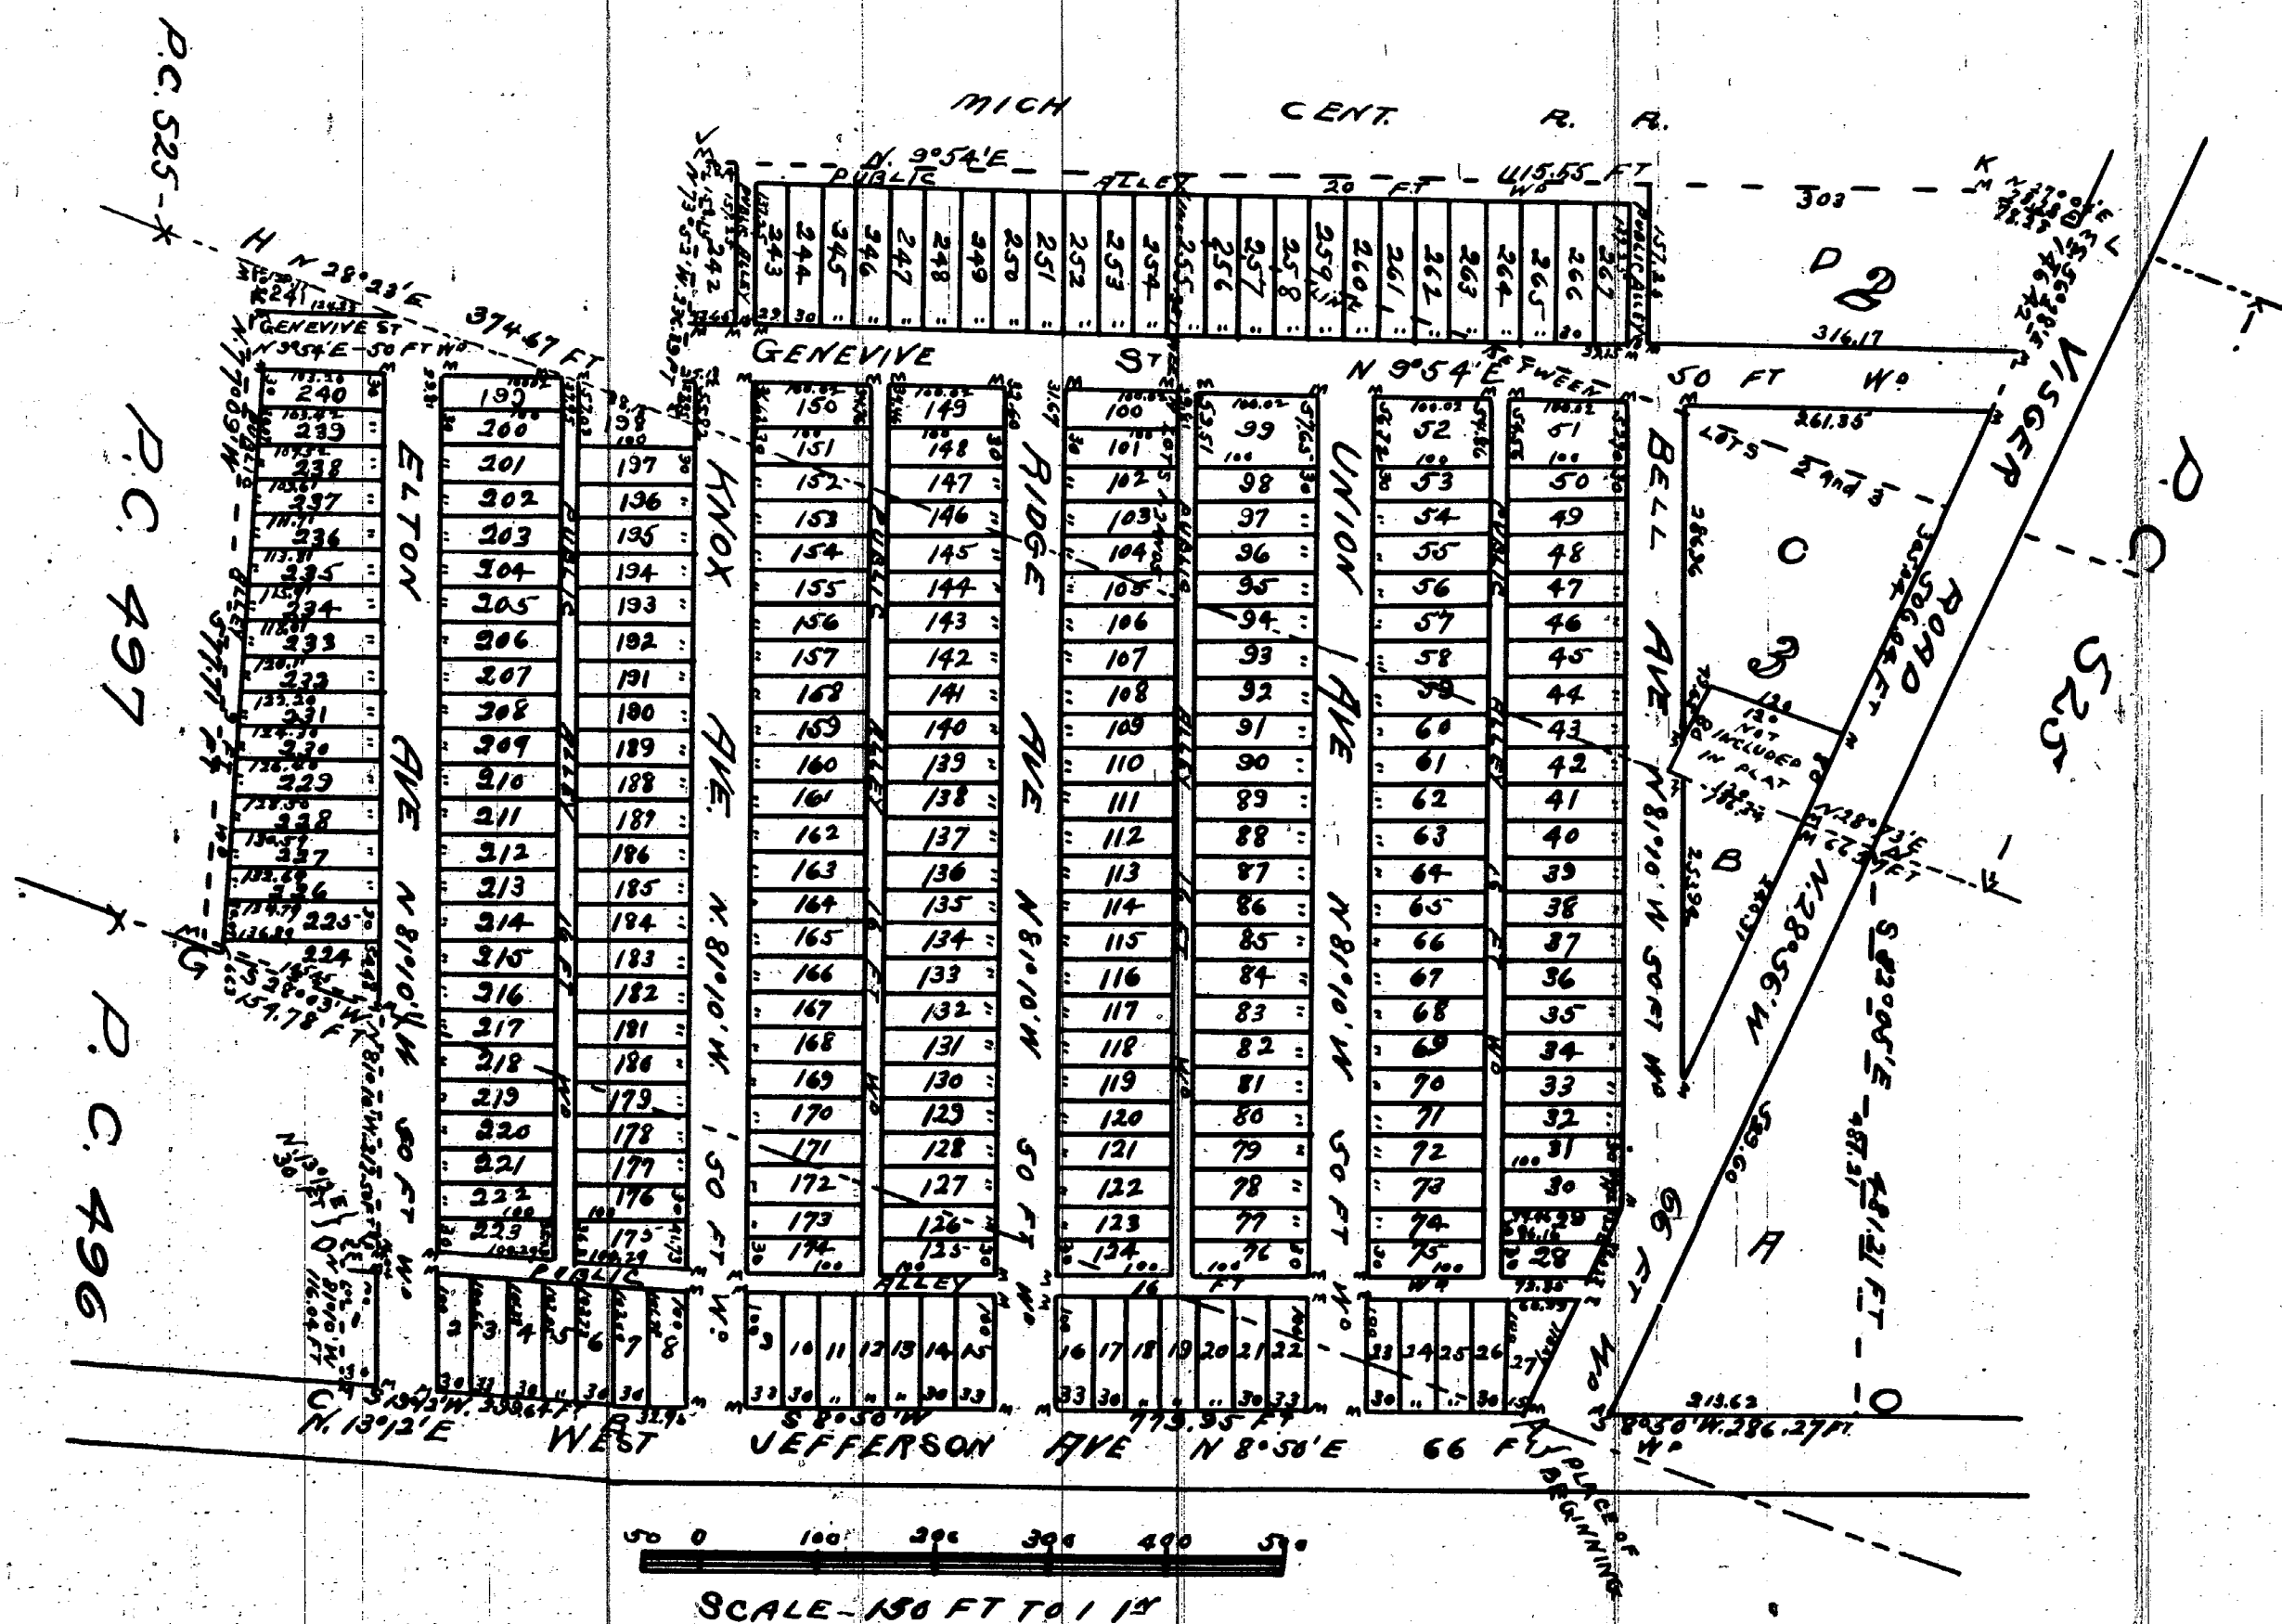

We hereby certify that the plat hereon delineated is a correct one and that permanent monuments consisting of iron stakes have been planted at points marked "m" as shown at all angles in the boundaries of the land platted and at all intersections of streets or streets and alleys.

Thomas Campau & Son  
Surveyors

The following is a description of the land embraced in this Plat: Beginning at the intersection of the southerly line of the Visger Road with the West line of West Jefferson Ave, and running thence S 8°50'W along the West line of West Jefferson Ave, 773.95 feet to a point "B"; thence S 18°12'W along said line of said Ave 233.64 feet to a point "C"; thence N 8°10'W 116.04 feet to a point "D"; thence N 18°12'E 30 feet to a point "E"; thence N 8°10'W 312.55 feet to a point "F"; thence S 28°00'W 154.75 feet to a point "G"; thence N 77°09'W 572.75 feet to the line between P.C. 497 & 525; thence N 38°23'E along the line between said claims 374.67 feet to a point "I"; the southerly corner of lot 1 of Ann Visger's Sub<sup>n</sup> of P.C. 525; thence N 73°52'W along the southerly line of said lot 336.39 feet to a point "J" in the easterly line of the M.C.R. right of way; thence N 8°54'E along said right of way 1115.55 feet to a point "K"; thence N 27°04'E along the westerly line of P.C. 525-7825 feet to a point "L" in the southerly line of the Visger Road afore said; thence S 56°28'E along said line of said road 506.05 feet to a point "M" in the line between P.C. 497 & 525; thence N 28°22'E along said claim line 66.27 feet to a point "N" in the northerly line of said Visger Road; thence S 32°05'E 481.21 feet to the westerly line of West Jefferson Ave afore said "O"; thence S 8°50'W along said line of said avenue 586.27 feet to the place of beginning.

Examined and approved  
 December 28, 1907  
 John S. Wilkinson  
 Deputy Auditor General

State of Michigan }  
 County of Wayne } ss.

We O.P. Gullery Register of Deeds and Thomas Campau & Son Surveyors hereby certify that we have each carefully compared this copy with the Plat of "Burke and Le Blanc's Sub<sup>n</sup> of part of lots 1, 2 & 3 Ann Visger's Sub<sup>n</sup> of P.C. 525 and part of P.C.'s 496 & 497, Ecorse Village, Wayne County, Michigan" and that it is an exact copy thereof and of the whole of such original Map or Plat.

O.P. Gullery Register of Deeds  
 Thomas Campau & Son  
 Surveyors

I hereby certify that this Plat is a correct copy of the Plat now on Record in the Register of Deeds Office, being made under the supervision of the Auditor General by tracing the Plat on Record and affixing thereto a carefully compared copy of the Dedication and Certificate.

Dated the 14<sup>th</sup> day of February, 1911  
 Alton O. Haurd  
 Clerk and Ex. Supt.

Register of Deeds Office }  
 Wayne County } ss.  
 This instrument was received for record this 6<sup>th</sup> day of January 1908 at 2 o'clock P.M. and recorded in Book 25 of Plats on Page 75 as proper Certificate was furnished in compliance with Sect. 135 of Senate Bill No. 99, File 212, act of 1893.

O.P. Gullery  
 Registered of Deeds.

Know all men by these Presents, that we Hyacinthe C. Burke & Elizabeth Burke his wife, Edmund D. Le Blanc & Mattie Le Blanc his wife, proprietors, have caused to be made for record this Plat of "Burke & Le Blanc's Sub<sup>n</sup> of part of lots 1, 2 & 3 Ann Visger's Sub<sup>n</sup> of P.C. 525 and part of P.C.'s 496 & 497, Ecorse Village, Wayne County, Michigan" by Thomas Campau & Son Surveyors and whereof we adopt the same and dedicate the streets and alleys shown for the use of the public.

Witness our hands and seals this 28<sup>th</sup> day of October, A.D. 1907

In presence of }  
 F.X. Burke  
 Thomas M. Campau

Hyacinthe C. Burke [LS]  
 Elizabeth Burke [LS]  
 Edmund D. Le Blanc [LS]  
 Mattie Le Blanc [LS]

State of Michigan }  
 County of Wayne } ss.  
 On this 28<sup>th</sup> day of October, A.D. 1907, before me, the Subscriber, a Notary Public in and for said County, personally appeared Hyacinthe C. Burke & Elizabeth Burke his wife, Edmund D. Le Blanc & Mattie Le Blanc, his wife, known to me to be the same persons who executed the foregoing instrument and who acknowledged the same to be their free act and deed.

F.X. Burke  
 Notary Public  
 Wayne Co. Michigan  
 My commission expires December 8, 1907

Approved and accepted by Ecorse Village Council Nov 12, 1907  
 Wm. A. Sargam Village President  
 Richard C. Montie Village Clerk

