

GORMAN'S ADDITION


of Lots 3 to 12, both inclusive of Johanna Hennesey's Plat of O.L. 848.77

of Crawford's Sub. of Fort Tract, being in P.C.s 270, 267 & 268

CITY OF DETROIT

WAYNE CO., MICHIGAN

Scale=40 feet per inch

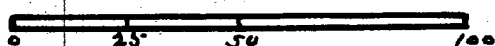

Mason L. Brown & Co.
Engineers & Surveyors
821-23 Chamber of Commerce
Detroit Michigan

The Streets on the annexed plat conform
to the general plan of the City

R. H. M. Cormick
City Engineer

Approved Oct 26, 1906

J. J. Harer
Commissioner of Public Works


I hereby certify that the above plat is correct, and that monuments
consisting of oak stakes 1 1/4 inches square and 15 inches long have
been placed in the ground at all angles in the boundaries, and at the
intersection of all streets or streets and alleys, as shown on plat by O

Detroit Oct 4 1906
Mason L. Brown & Co.
Engineers and Surveyors

Know all men by these presents, that we John Gorman and
Margaret Gorman his wife, Martha Gorman, Daniel O'Keefe and Catherine O'Keefe,
his wife, Joseph Haigermoser and Philippina Haigermoser his wife,
have caused the land enclosed in the above plat to be surveyed and
out and platted, to be known as Gorman's Addition, being a Sub. of
Johanna Hennesey's Plat of O.L. 848.77, being a Sub. of
Crawford's Sub. of Fort Tract, being in P.C.s 270, 267 & 268, City of Detroit,
Wayne Co., Michigan, and that the streets and
alleys shown on said plat are hereby dedicated to the use of the public.

Witness our hands and seals this 2nd day of October
A.D. nineteen hundred and six
In presence of
Maud M. Hayes
Paul L. Parsons

John J. Gorman [L.S.]
Margaret Gorman [L.S.]
Daniel O'Keefe [L.S.]
Catherine O'Keefe [L.S.]
Martha Gorman [L.S.]
Joseph Haigermoser [L.S.]
Philippina Haigermoser [L.S.]

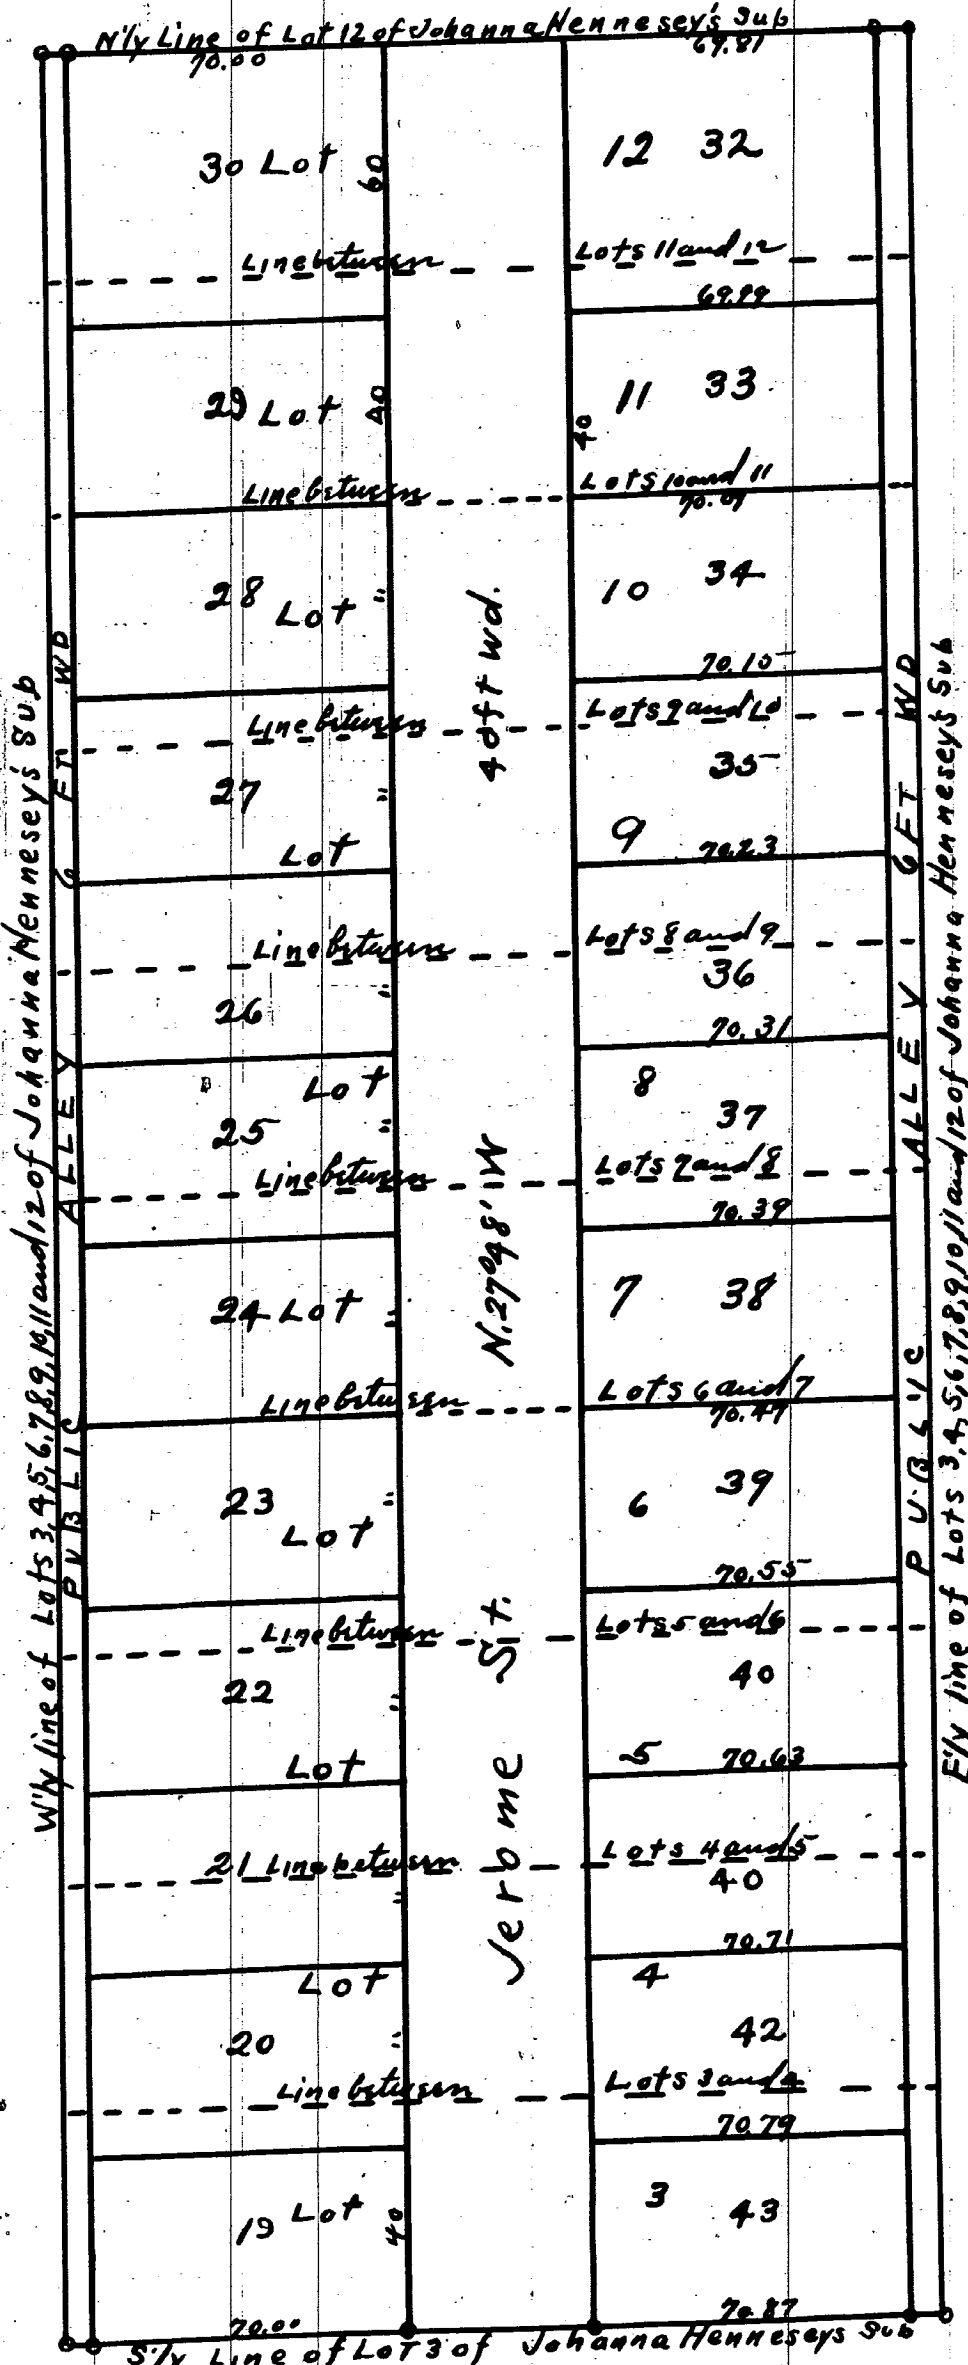

I hereby certify that this Plat is a correct copy
of the Plat now on Record in the Register of
Deeds Office being made under the supervision
of the Auditor General by tracing the Plat on
Record and affixing thereto a carefully compared
copy of the Dedication and Certificates
Dated the 15th day of February 1911
Alton B. Hurd
Clock, Aud. Gen. Dept

STATE OF MICHIGAN } ss.
COUNTY OF WAYNE }
On this 2nd day of October 1906, before
me, a Notary Public in and for said County, personally appeared the
above named John Gorman, Margaret Gorman his wife, Martha Gorman, Daniel O'Keefe
and Catherine O'Keefe his wife, Joseph Haigermoser and Philippina Haigermoser his wife,
known to me to be the parties whose names are subscribed to the foregoing dedication
and who acknowledged the same to be their free act and deed
Maud M. Hayes Notary Public
Wayne County Michigan
My commission expires June 30, 1910

STATE OF MICHIGAN } ss.
COUNTY OF WAYNE }
We O. P. Gullery Register of
Deeds and Mason L. Brown & Co., Surveyors hereby
certify that we have each carefully compared this copy with the original
Plat of Gorman's Addition, being a Sub. of Johanna Hennesey's
Plat of O.L. 848.77, being a Sub. of Crawford's Sub. of Fort Tract, being in P.C.s
270, 267 & 268, City of Detroit, and that it is an exact copy thereof and of
the whole of such original map or plat
O. P. Gullery Register of Deeds
Mason L. Brown & Co. Surveyors

Examined and approved
October 6, 1906
John F. Wilkinson
Deputy Auditor General.

Register of Deeds Office } ss. this instrument was
Wayne County } received for record this
8th day of Nov 1906 at 1:50 O'Clock P.M. and
recorded in Lib. 25 of Plats on Page 7 as
proper certificate was furnished in compliance
with Sect 135, of Senate Bill No. 199 File 212,
act of 1893

O. P. Gullery
Register of Deeds.