

GROVE LAWN SUBDIVISION

OF THAT PART OF FRAC'L SEC. 14, T.15, R.11, E


LYING BETWEEN MOSS AND EASON AVENUES AND BETWEEN 2ND AND WOODWARD AVENUES

Village of Highland Park
WAYNE CO., MICHIGAN

Mason L. Brown & Co.
Civil Engineers
821-23, Chamber of Commerce
Detroit, Michigan

State of Michigan
County of Wayne
Village of Highland Park Sept 19, 1905
D. P. Milton Ford, Clerk of the Village of Highland Park
do hereby certify that the above plat was approved by the
Council of the Village at its meeting on Sept 18, 1905
P. Milton Ford
Clerk

Scale = 200 feet per inch

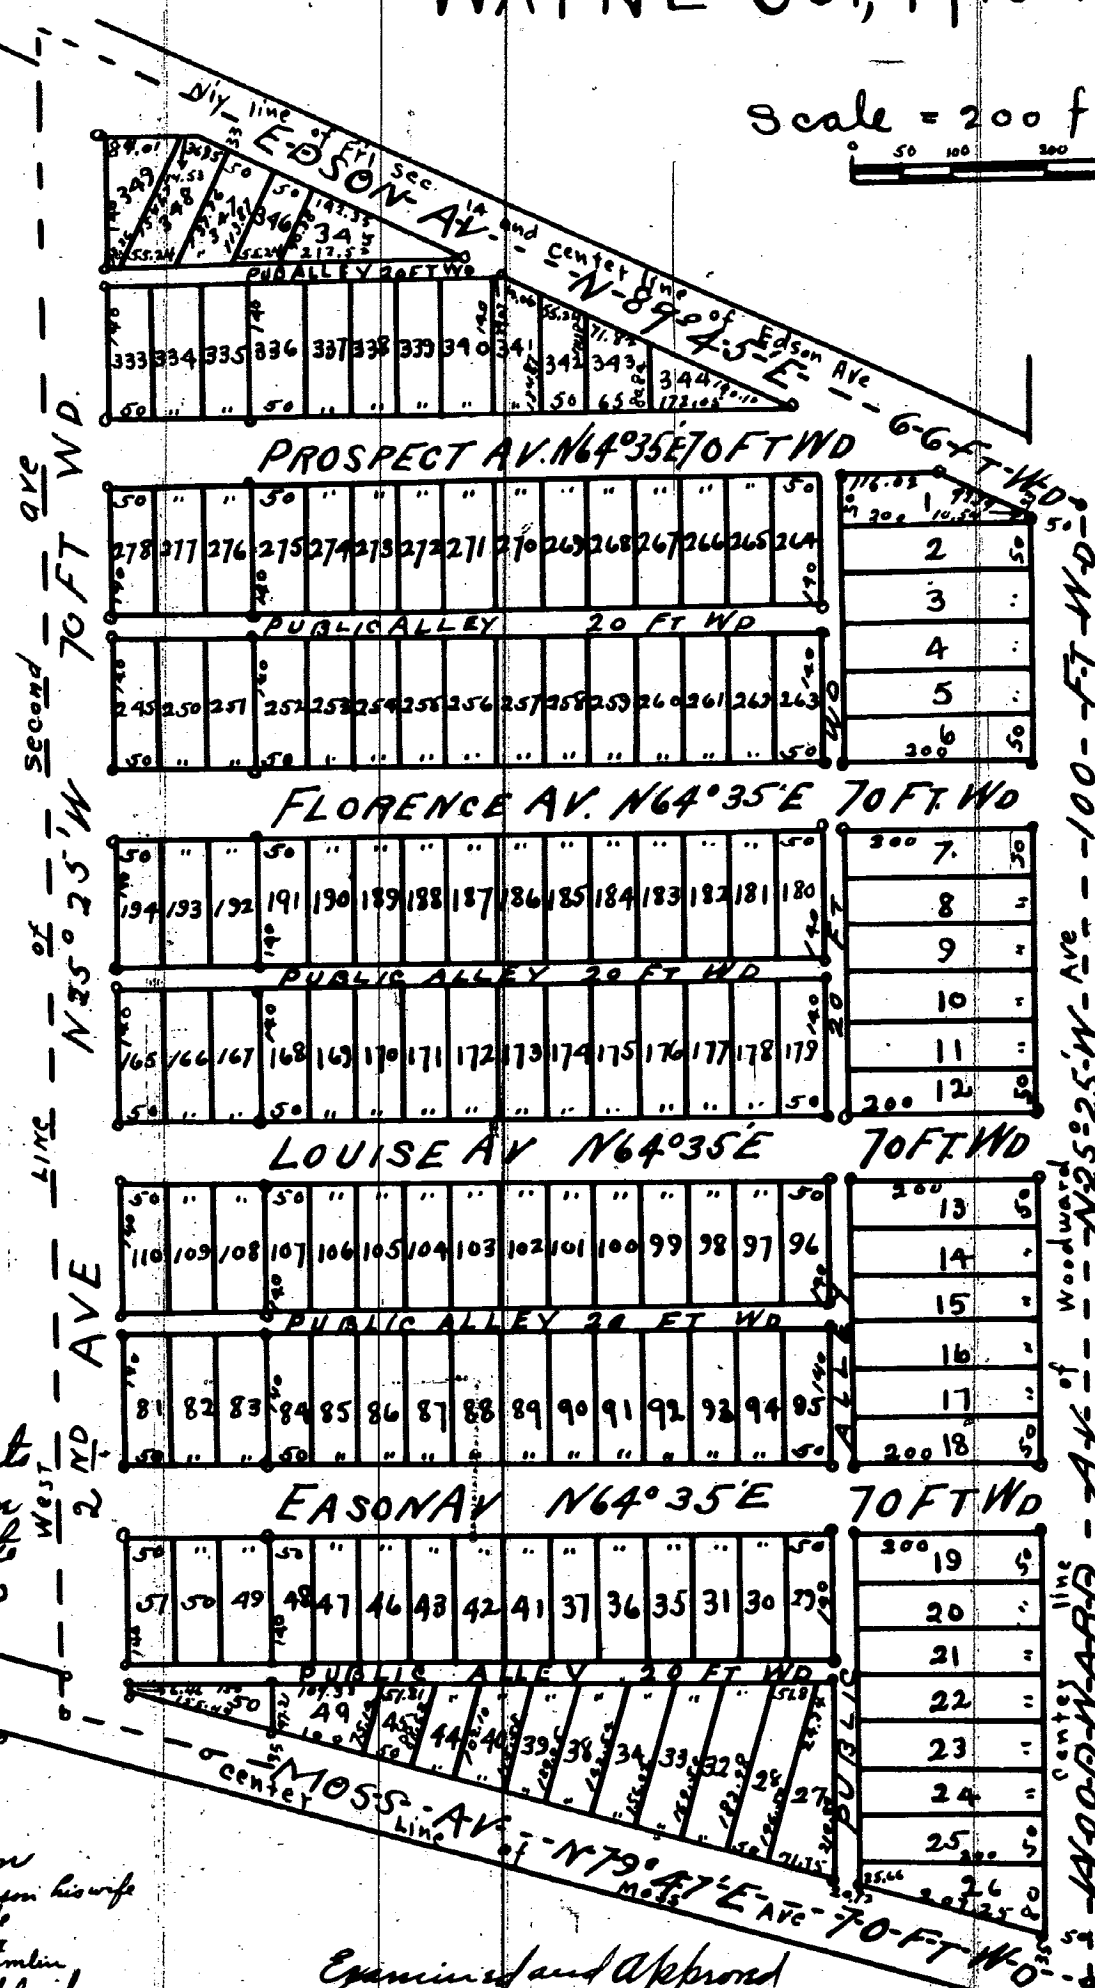

I hereby certify that the above Plat is correct and that monuments
consisting of Oak stakes 1 1/2 inches square and 15 inches long have
been placed in the ground at all angles by the boundaries and at the
intersection of all streets or street and alley as shown on plat by
Detroit July 19th 1905
Mason L. Brown & Co
Engineers and Surveyors

I hereby certify that this Plat is a correct copy
of the Plat now on Record in the Register of Deeds
Office being made under the supervision of the
Auditor General by tracing the Plat on Record
and affixing thereto a carefully compared copy
of the Dedication and Certificate.

Dated the 7th day of March 1911

Alton B. Hurd
Clerk and Gen. Supt.

Examined and Approved
Sept 23, 1905
John F. Wilkinson
Deputy Auditor General

Register of Deeds Office
Wayne County
This instrument was
received for record this
7th day of Dec 1905 at 11 o'clock A.M. and recorded
in Lib. 24 of Plats on Page 41 as proper certificate
was furnished in compliance with Sect 155
of Senate Bill No. 199, File 212, act of 1893

Elmer W. Foster
Deputy Register of Deeds

State of Michigan
County of Wayne
On this 21st day of August 1905, before
me, a Notary Public in and for said County, personally appeared the
above named John F. Wilkinson, who being duly sworn, depose and say
that he is the Auditor General of the State of Michigan and that he has
examined the above plat and that it is a correct copy of the original
and that he has affixed thereto a carefully compared copy of the
dedication and certificate and that he has signed the same as true
and correct.

Jefferson Butler Notary Public
Wayne County Michigan
My Commission Expires June 2, 1907

State of Massachusetts
County of Barnstable
On this 21st day of August 1905 before me a Notary Public in and
for said County and State personally appeared the above named
John F. Wilkinson and Anne C. Smith his wife residents of the City
County and State of New York temporarily being in
Albany, County of Rensselaire State of New York and that they are
known to me to be the same persons who executed the above
dedication and who acknowledged the same to be their
free act and deed

Henry M. Parker [L.S.]
Notary Public
My Commission Expires Nov 25, 1910

State of Michigan
County of Wayne
We Elmer W. Foster Deputy Register
of Deeds, and Mason L. Brown & Co. Surveyors hereby
certify that we have carefully compared this copy with the original
plat of Grove Lawn Subdivision of that part of Sec. 14, T.15, R.11, E.
and that it is a correct copy thereof and of
the whole of such original plat on file
Elmer W. Foster Deputy Register of Deeds
Mason L. Brown & Co. Surveyors

Know all men by these presents, that either a Eason
John C. Batchelder unmarried, John F. Eason, Harriet B. Eason, wife
Harriet C. Batchelder, John M. Smith and Anne C. Smith his wife
Carl Bonning, Hermine Bonning, John T. Gregson, Harriet B. Gregson, Anna M. Joyce, Emory P. Hamlin, Geo. H. Hopkins, Grace M. Smith, Annie C. Smith, John H. Eason, Mary E. Eason, The Equitable Trust Company of Wilmington Delaware by Bryant Walker its atty in fact

Witness our hands and seals this 19th day of July
A. D. Nineteen Hundred and Five
In presence of
Jefferson Butler
as to all except
Grace M. Smith and
Annie C. Smith

Geo. G. Eason
as to all except
John H. Eason and
Mary E. Eason and
The Equitable Trust Co.
John M. + Annie C. Smith

Witness as to Grace M. Smith
+ Annie C. Smith
Henry M. Parker
Charlotte M. Coffey
James H. McDonald
as to J. H. E. + M. E. E.
John H. Eason
as to Equitable Trust Co.