

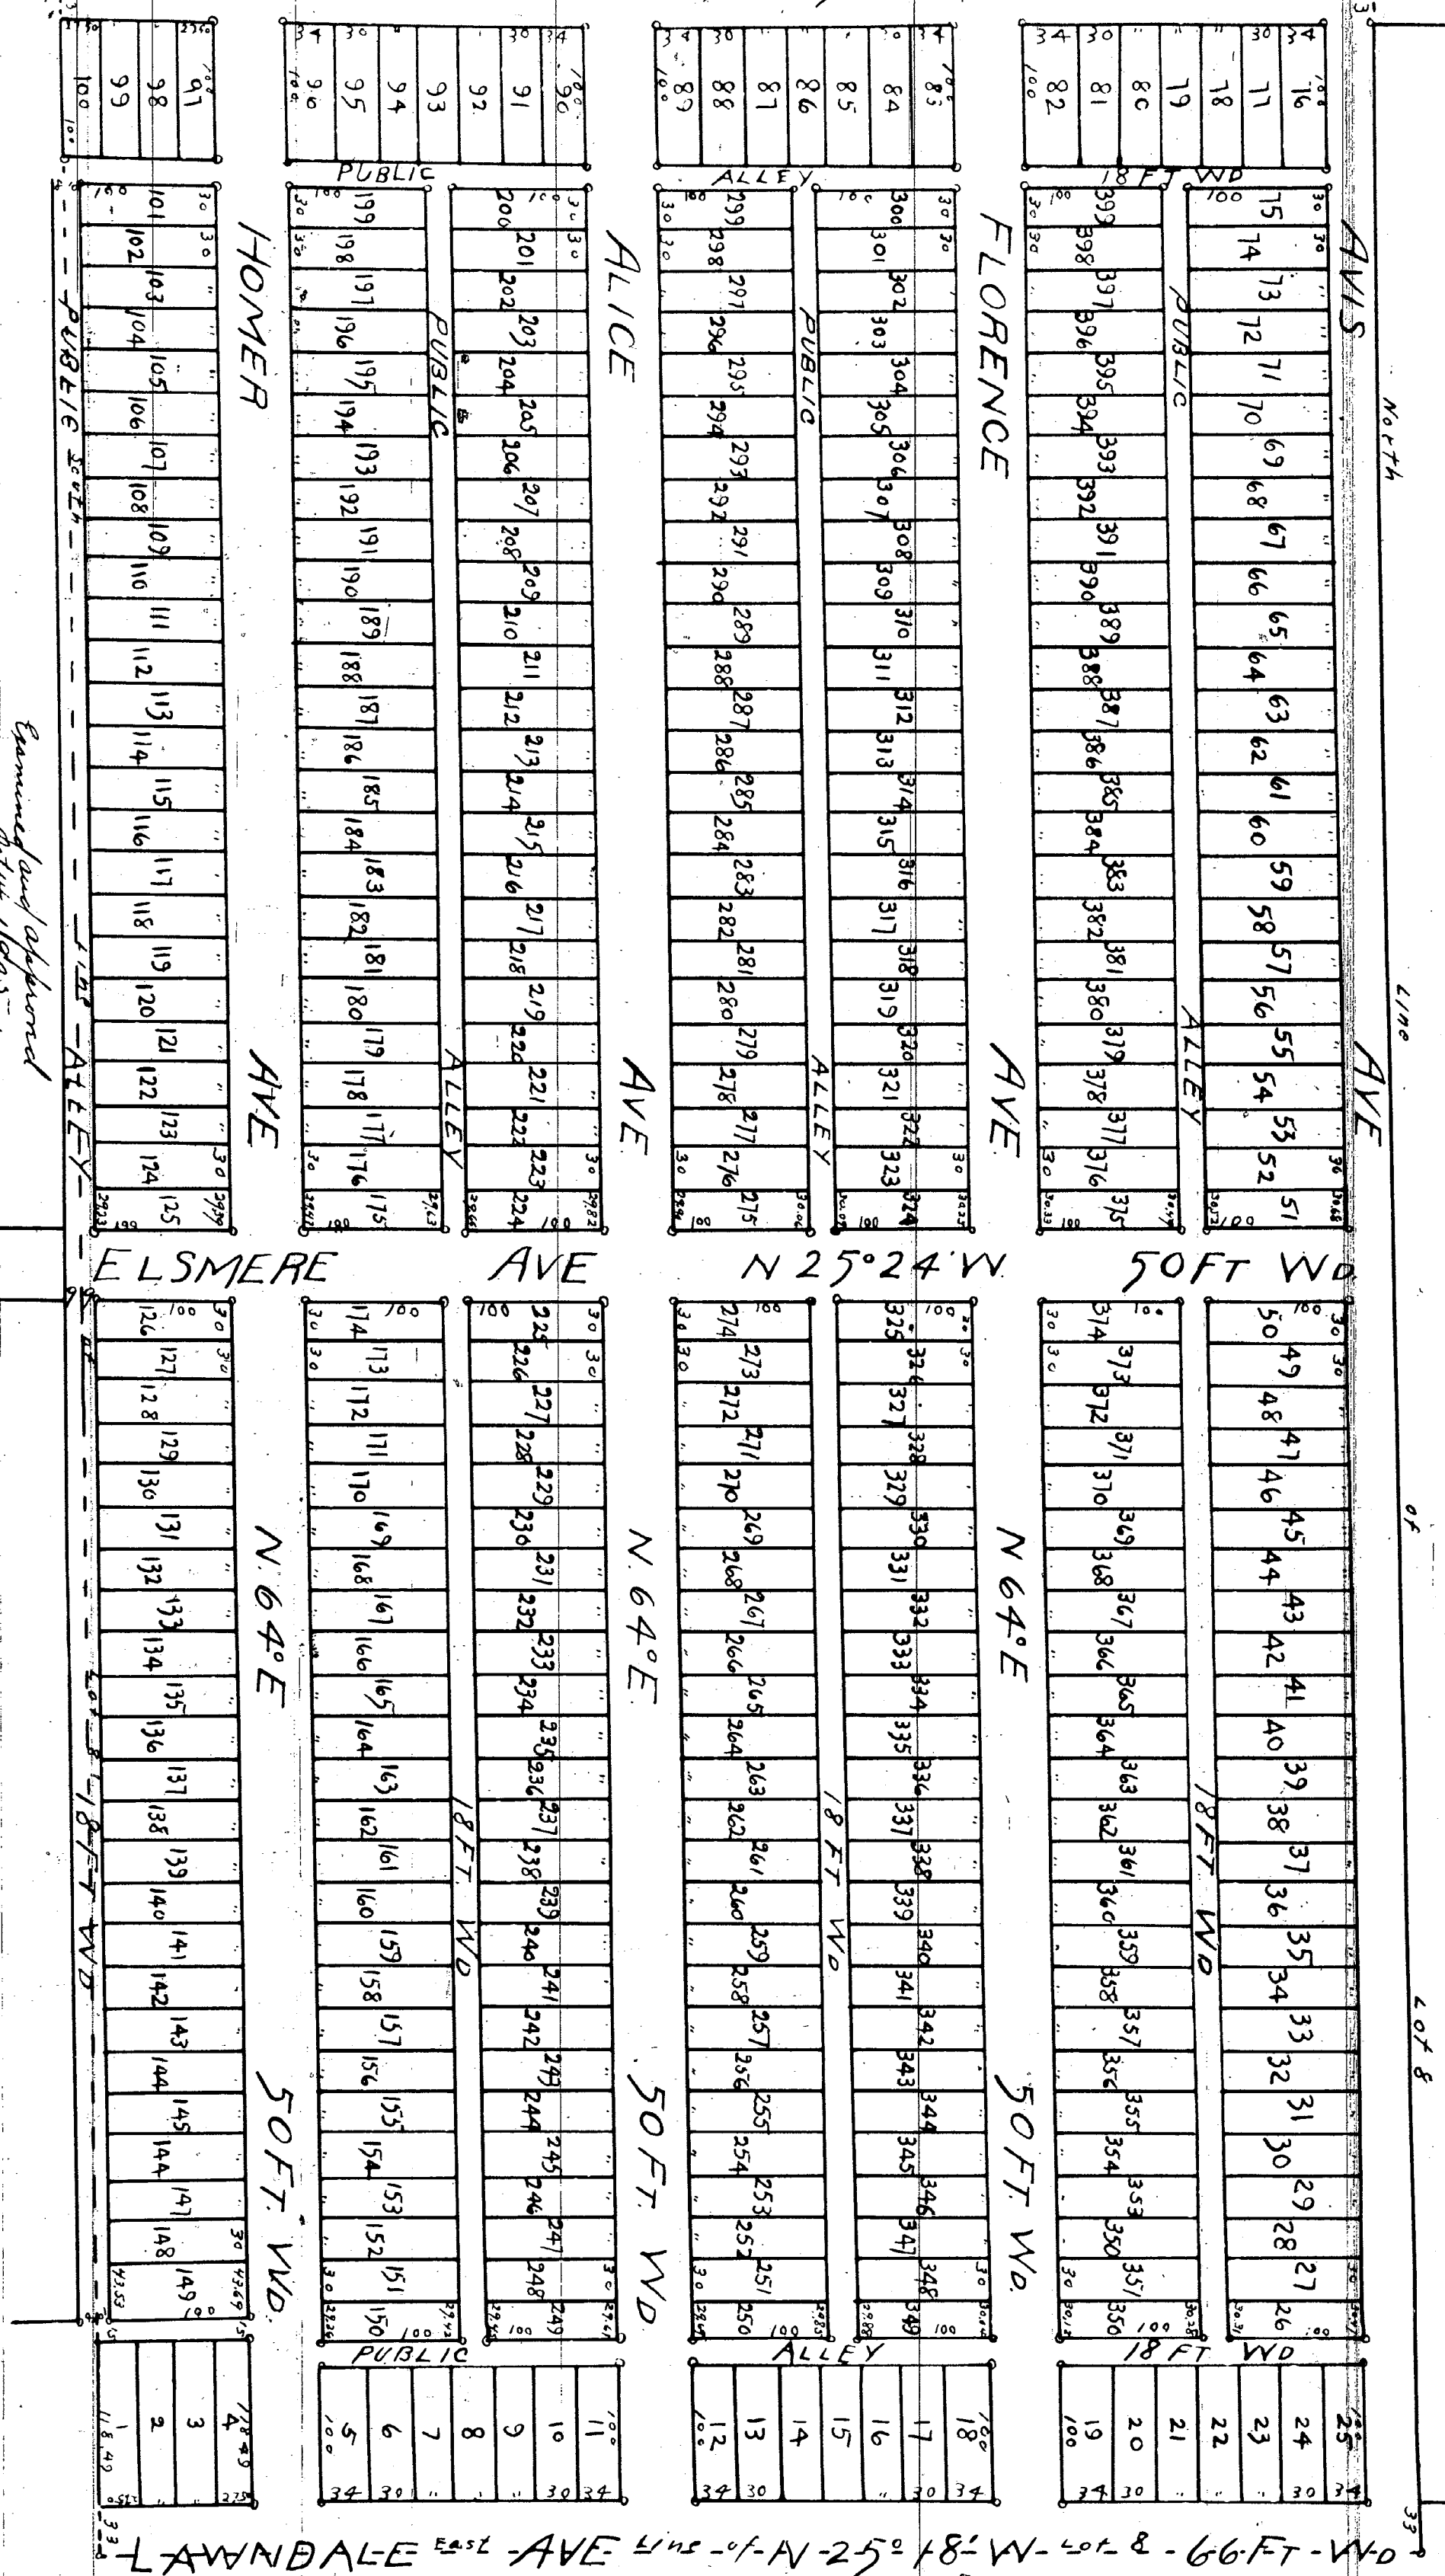
Michigan.

Line

of

9107

WOODMERE_{WEST} - AVE $\angle =$ OF N-25°-27'-W. TO FS - 66-FT - WD

[illegible]

State of Michigan }
County of Wayne } SS.
I, the undersigned, Judge of the Court of Probate in and for the County of Wayne, do hereby certify that the within and foregoing is a true and correct copy of the original of the same as the same is on file in the office of the Clerk of the Court of Probate in and for the County of Wayne, Michigan.

Witness my hand and the seal of said Court at Detroit, Michigan, this 19th day of June 1909.

Wm. C. B. Rogers, Judge of Probate.
My commission expires June 29, 1911.

Notary Public
Joseph A. Michalsky

Very early in the day it is covered and the movement
continues. The water 1/4 mile or so and 15 miles long
is paid in the ground all along in the sand and of the
intersection of all these in which a valley, as shown on Plate 10
March 12th 1905
Wm. E. Brown & Co
Engineers and Surveyors

know all that by these papers that Clarence C. Kelly
 by Edmund Dwyer, his attorney in fact, duly assigned
 after the death of said C. Kelly and his estate in fact
 and the State Savings Bank & Michigan Corporation
 has owned the land enclosed by the above plat, is sitting and
 out and settled, to be known as plat 8 & 9 city and town of Warren
 & thereon, Thayer Co., Michigan and the State and
 all persons on said plat are duly notified to the use of the public
 within one hour and such has the 13th day of October
 A. D. Nineteen Hundred and Sixteen by Edwin C. O'Brien
 attorney in fact [L-S]
 by David C. Kellogg
 by David C. Kellogg & L-S
 his attorney in fact [L-S]
 Also C. A. Grand
 by H. J. Dwyer, Town of Warren
 by H. J. Dwyer, Town of Warren [L-S]

State of Michigan }
County of Wayne } ss
On this the 13th day of October 1905 before
me, a Notary Public in and for said County and State of Michigan, the
above named James E. Gault personally appeared, known to me to be the same person who executed the aforesaid written
and not acknowledged instrument, and he acknowledged to me that he executed the same for the purposes and stated
therein.

State of Michigan } ss.
County of Wayne.
We Elmer & Foster Clerk Register
of said, and William & Co Surveyors hereby
certify that we have laid, carefully, upon the above title, the original
Plan of the said State & Division of lot 3 of said and last Village of Westland in
Wayne Co Michigan and find it to be an accurate true and a copy
of the whole of said original map in Plan of