

HENRY DAMM'S SUBDIVISION,
OF THE WEST 195 FEET OF P.C. 474, NORTH OF GRAND RIVER AVE
CITY OF DETROIT,
WAYNE CO., MICHIGAN.

Mason L Brown & Co
CIVIL ENGINEER
321-23 Chamber of Commerce
Detroit Mich

Scale 100 feet to an inch

Approved Nov 8th 1905

J J Haarer
Commissioner of Public Works


The Streets on this amended Plat conform to
the general Plan of the City
R. H. McCormick
City Engineer

I hereby certify that the above Plat is correct, and that monuments
consisting of 1 1/4 inch squares and 15 inch long bars
have been placed in the ground at all angles in the boundaries and at the
intersection of all street on streets and alleys shown on Plat by
Detroit Sept 23, 1905
Mason L Brown & Co
Engineers and Surveyors

State of Michigan } ss
County of Wayne }
We O. P. Gullery Register of
Deeds, and Mason L. Brown & Co Surveyors hereby
certify that we have each carefully compared this copy with the original
Plat of Henry Damm's Subdivision of the West 195 feet of P.C. 474 North of Grand River Ave
City of Detroit Wayne Co Michigan and that it is an exact copy thereof and of
the whole of such original Map or Plat
O. P. Gullery Register of Deeds
Mason L Brown & Co Surveyors

City Treasurer's Office
Detroit Mich Nov 4, 05
I hereby certify that according to the re-
cords of this office all general City taxes
and special assessments against the de-
scribed property are paid to date including
the General City taxes for 1905
W. B. Thompson
City Treas

per Moran
Register of Deeds Office } ss this instrument was received
Wayne County } for record this 8th day of November
1905 at 2:40 O'clock P.M. and recorded in Lib. 24 of Plats
on page 33 as proper Certificate was furnished in compliance
with Act 135 of Senate Bill No. 190 File 212 act of 1893
O. P. Gullery
Register of Deeds

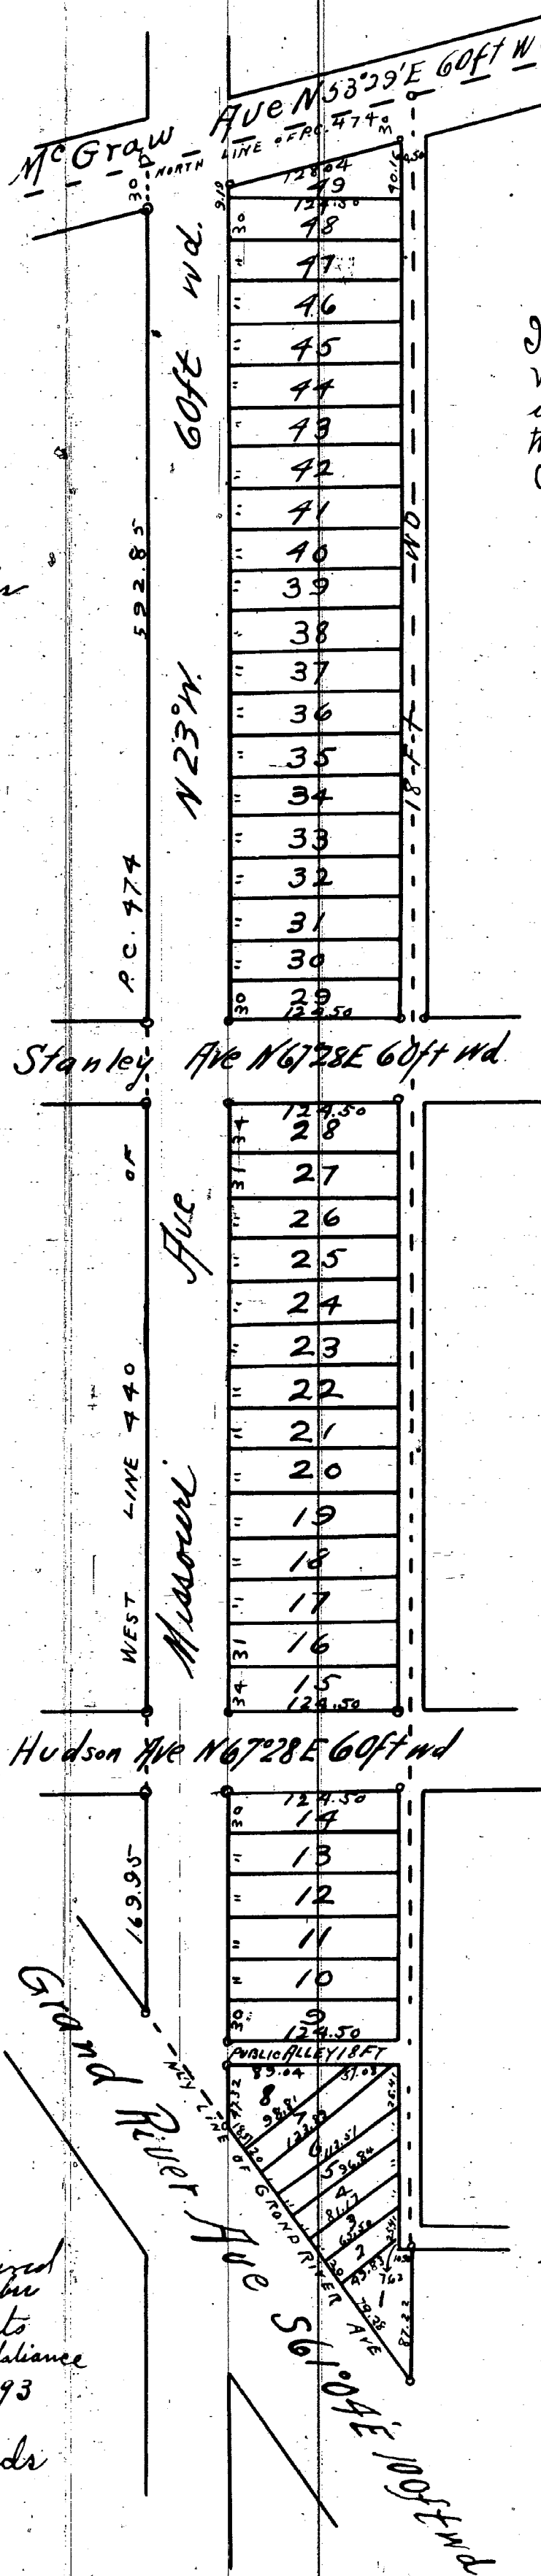

I hereby certify that this Plat is a correct copy of the Plat
now on Record in the Register of Deeds Office, being made
under the supervision of the Auditor General by tracing
the Plat on Record and affixing thereto a carefully compared
copy of the Dedication and Certificate

Dated the 6th day of March 1911

Alton B. Hurd
Clerk, and Gen. Deft

Know all Men by these presents, that The Union Trust Company
Administrator of the Estate of Henry Damm deceased Margaret Cichanski, William D. Fox
Susan H. Fox his wife Malcolm M. Gregor and Eva B. M. Gregor, his wife
have caused this land embraced in the above plat to be surveyed, laid
out and platted, to be known as Henry Damm's Subdivision of the West 195 feet of P.C. 474
North of Grand River Ave City of Detroit Wayne Co., Michigan and that the Streets and
alleys shown on said plat are hereby dedicated to the use of the public
Witness our hands and seals this 25th day of September
A.D. Nineteen Hundred and five

In presence of } Margaret Cichanski [L.S.]
Dwight A. Ford } William D. Fox [L.S.]
Edward H. Munro } Susan H. Fox [L.S.]
Lottie C. Ringman } Malcolm M. Gregor [L.S.]
Frank E. Woodbury } Eva B. M. Gregor [L.S.]

Union Trust Company Administrator of the
Estate of Henry Damm deceased

Frank H. Lingenman by Frank J. Hecker
William J. Frueher. acting First Vice President
Charles Moore Secretary {Seal}

State of Michigan } ss
County of Wayne }
On this 25th day of September 1905 before
me, a Notary Public in and for said County, personally appeared the
above named Union Trust Company Administrator of the Estate of Henry Damm deceased
Margaret Cichanski, William D. Fox, Susan H. Fox his wife
Malcolm M. Gregor and Eva B. M. Gregor his wife
known to me to be the same persons who executed the above dedication
and who acknowledged the same to be their free act and deed
Edward H. Munro Notary Public
Wayne County Michigan
My Commission Expires Jan 1 - 1906

Examined and approved
October 28, 1905
John F. Wilkinson
Deputy Auditor General

Oct 16 - 1905
I hereby certify that this plat as made has been
approved by the Committee on Street Opening of the
Common Council at a session held on Oct 12, 1905
E. P. Schreier Jr
Secy Common Council Committee