

SULLIVAN'S SUB

 $\frac{1}{4}$ LOTS 1, 2, 3 & 4 $\frac{1}{4}$ BLK 10 AND

LOTS 21, 22, 23 & 24 - BLK 11 & BECK'S SUB.


 $\frac{1}{4}$ SEC. 55 10,000 A.T. GREENFIELD

WAYNE CO. MICHIGAN

MAY 4 1891.

MASON L. BROWN
CIVIL ENGINEER & SURVEYOR
22423 HODGES BLOCK
DETROIT MICH

SCALE 50 FT. PER INCH

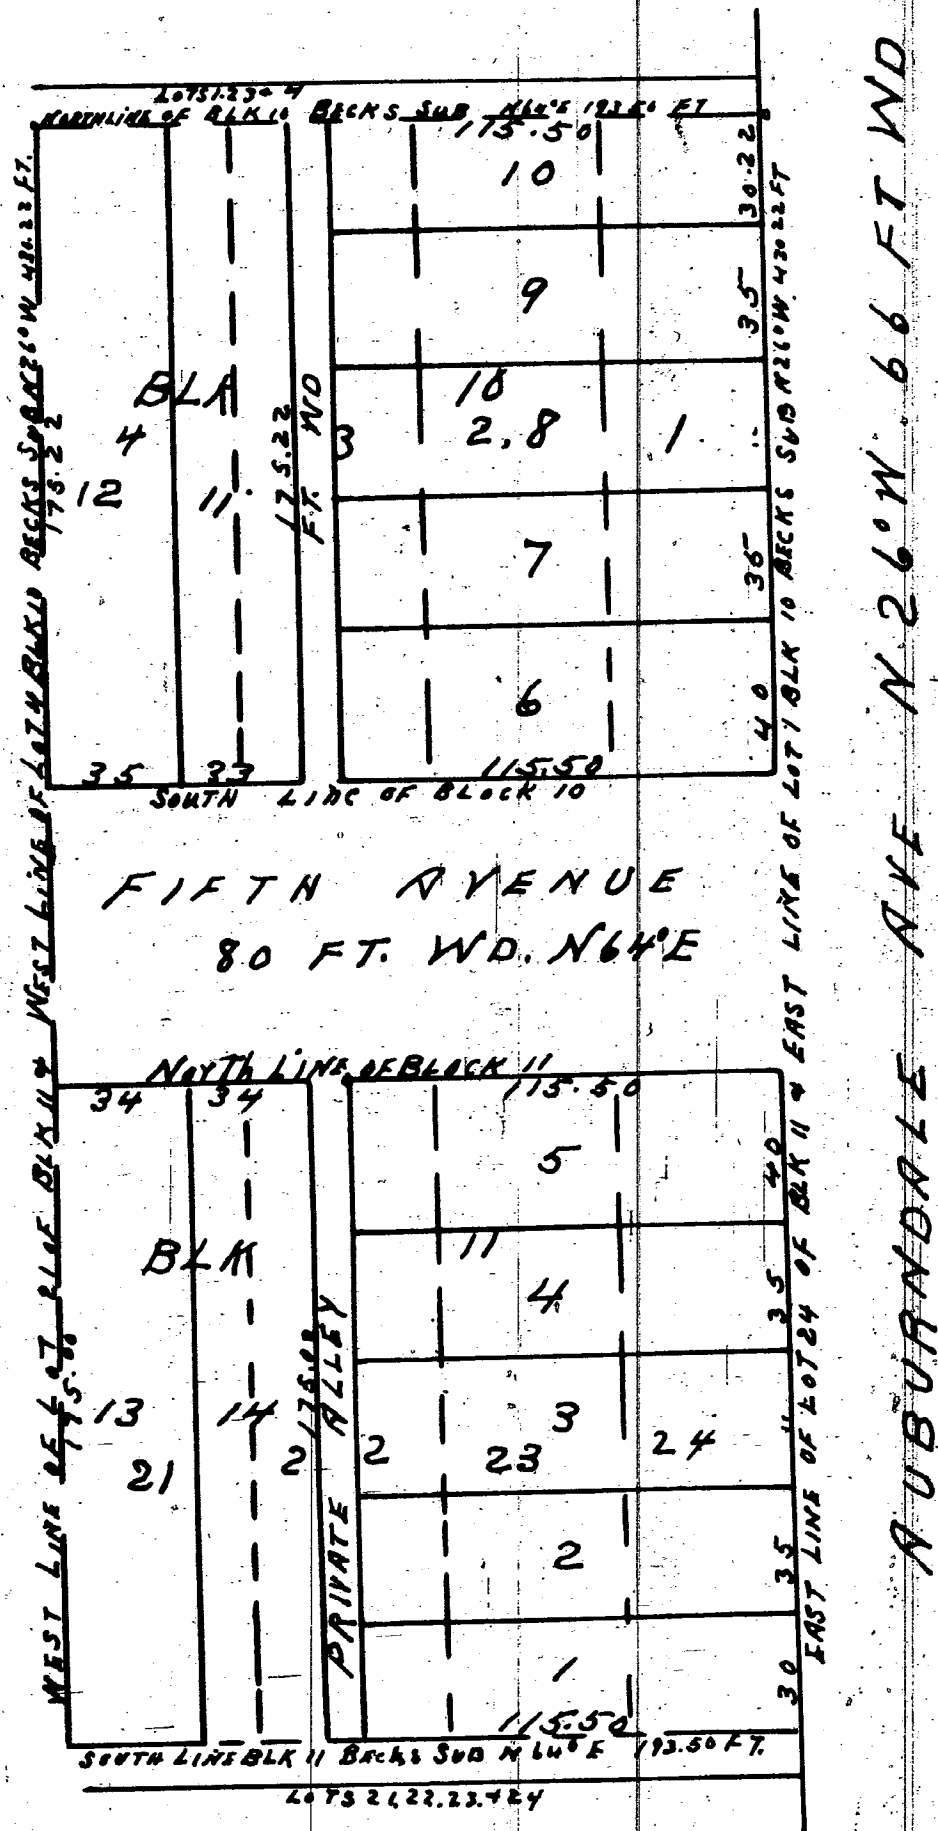

I hereby certify that the above Plat is correct and that Monuments consisting of Oak Stakes 1 1/4 inches square and 15 inches long have been placed in the Ground at all angles in the Boundaries and at the intersection of all Streets or Streets and Alleys as shown on plat by O

Detroit May 4th 1891

Mason L. Brown
Engineer and Surveyor

KNOW ALL MEN BY THESE PRESENTS That

Eugene Sullivan

unmarried
Have caused the land embraced in the above plat to be surveyed laid out and platted to be known as Sullivan's Sub of Lots 1, 2, 3 & 4 of Block 10 & Lots 21, 22, 23 & 24 of Block 11 & Beck's Sub of the 10,000 A.T. Greenfield in Wayne County Michigan and that the Streets and Alleys shown on said plat are hereby dedicated to the use of the public

Witness My hands and seals This the 2nd day of May A.D. Eighteen Hundred and Ninety One

In presence of

A. W. Edmund
J. C. Wood

Eugene Sullivan [L.S.]

STATE OF MICHIGAN } ss

COUNTY OF WAYNE

On this the 2nd day of May 1891 before me a Notary Public in and for said County personally appeared the above named Eugene Sullivan unmarried

known to me to be the same person who executed the above dedication and who acknowledged the same to be his free act and deed

A. W. Edmund Notary Public
Wayne County Michigan

Examined and Approved

May 6 - 1891

H. R. Pratt

Deputy Auditor General

STATE OF MICHIGAN } ss

County of WAYNE

We Elgin A. Neamee Dep. Register

of Deeds and Mason L. Brown Surveyor, hereby certify that we have each carefully compared this copy with the original

plat of SULLIVAN'S SUB OF LOTS 1, 2, 3 & 4 OF BLK 10 AND LOTS 21, 22, 23 & 24 BLK 11 OF BECK'S SUB $\frac{1}{4}$ SEC. 55 10,000 A.T. GREENFIELD WAYNE CO. MICHIGAN and that it is an exact copy thereof and of the whole of such original map or plat

Elgin A. Neamee Dep. Register of Deeds
Mason L. Brown Surveyor

I hereby certify that plat is a correct copy of the plat now on record in the Register of Deeds office being made under the supervision of the Auditor General by tracing the plat on record and affixing thereto a carefully compared copy of the dedication and certificate Dated this 7th day of Oct 1910

John B. LaFountain
Clerk and Gen. Dept.