


JAS. B. MCKAY'S SUB.
OF THE NORTHERLY 40 ACRES OF 1/4 SEC 17, 10000 A.T.,
HAMTRAMCK, WAYNE CO.,
Michigan.
MAR. 30TH, 1891.

SCALE 200 FEET PER INCH

MASON L. BROWN
CIVIL ENGINEER & SURVEYOR
DETROIT MICH.

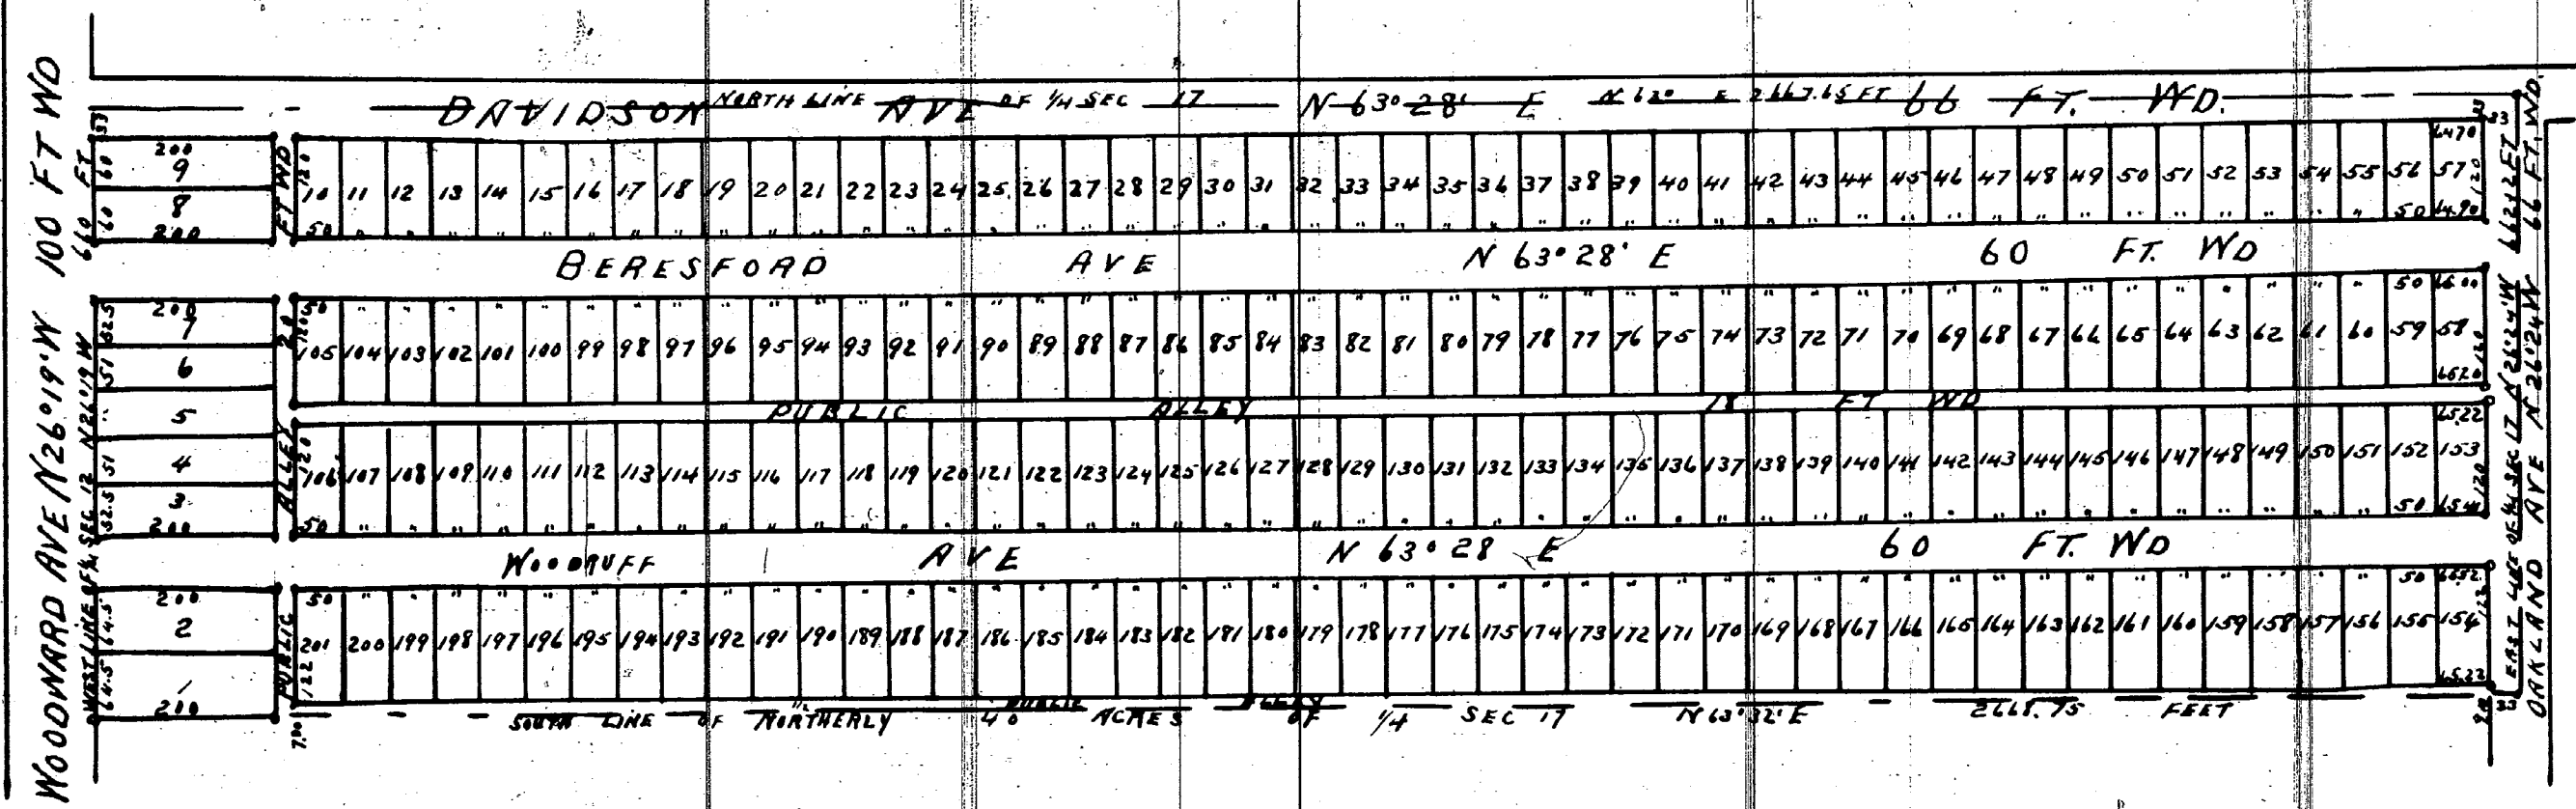

I hereby certify that the above Plat is correct, and that Monuments consisting of Oak Stakes 1 1/4 inches square and 15 inches long have been placed in the Ground at all angles in the Boundaries and at the intersection of all Streets or Streets and Alleys, as shown on plat by O.

Mason L. Brown
Engineer and Surveyor

KNOW ALL MEN BY THESE PRESENTS, that WE
James B. McKay & Matilda McKay
his wife
Have caused the land embraced in the above plat to be surveyed laid out and platted to be known as Jas B McKay Sub of the northerly 40 acres of 1/4 Sec 17, 10000 A.T., Hamtramck, Wayne Co., Michigan and that the Streets and Alleys shown on said plat are hereby dedicated to the use of the public Witness our hands and seals this the 5th day of May A. D. Eighteen Hundred and Ninety one

In presence of
Charles Schwartz
L. G. Stiff
James B McKay IL.S.
Matilda W McKay IL.S.

STATE OF MICHIGAN, } ss
County of Wayne }
We Elgin A. Heames Dep. Register of Deeds, and Mason L. Brown Surveyor, hereby certify that we have each carefully compared this copy with the original plat of Jas B McKay Sub of the Northerly 40 acres of 1/4 Sec 17, 10000 A.T., Hamtramck, Wayne Co., Michigan and that it is an exact copy thereof and of the whole of such original map or plat
Elgin A. Heames Dep. Register of Deeds.
Mason L. Brown Surveyor

STATE OF MICHIGAN } ss
County of Wayne }
On this the 5th day of May 1891 before me, a Notary Public in and for said county, personally appeared the above named James B McKay and Matilda McKay his wife known to me to be the same persons who executed the above dedication and who acknowledged the same to be their free act and deed
Charles Schwartz Notary Public
Wayne County Michigan

Examined and approved
May 13 1891
H. R. Pratt
Deputy Auditor General.

REGISTER'S OFFICE } ss
COUNTY OF WAYNE }
Received for Record the 23rd day of May A. D. 1891 at 3⁰⁰ o'clock P. M. and Recorded in Liber 15 of Plats on Page 75
Elgin A. Heames
Dep. Register

I hereby certify that this plat is a correct copy of the plat now on record in the Register of Deeds office being made under the supervision of the Auditor General by tracing the plat on record and affixing thereto a carefully compared copy of the dedication and certification
Dated this 7th day of Oct 1910
John B. La Fayette
Clerk and Gen. Supt