


MEIER'S SUBDN  
of Lots 1 & 2 VanDyke Farm P.C. 679.  
North of Gratiot Ave Hamtramck  
WAYNE CO., MICHIGAN.

MASON L BROWN  
CIVIL ENGINEER & SURVEYOR  
22023 HODGES BLOCK  
DETROIT MICHIGAN.

MAY 1<sup>ST</sup> 1891

SCALE 100 FEET PER INCH

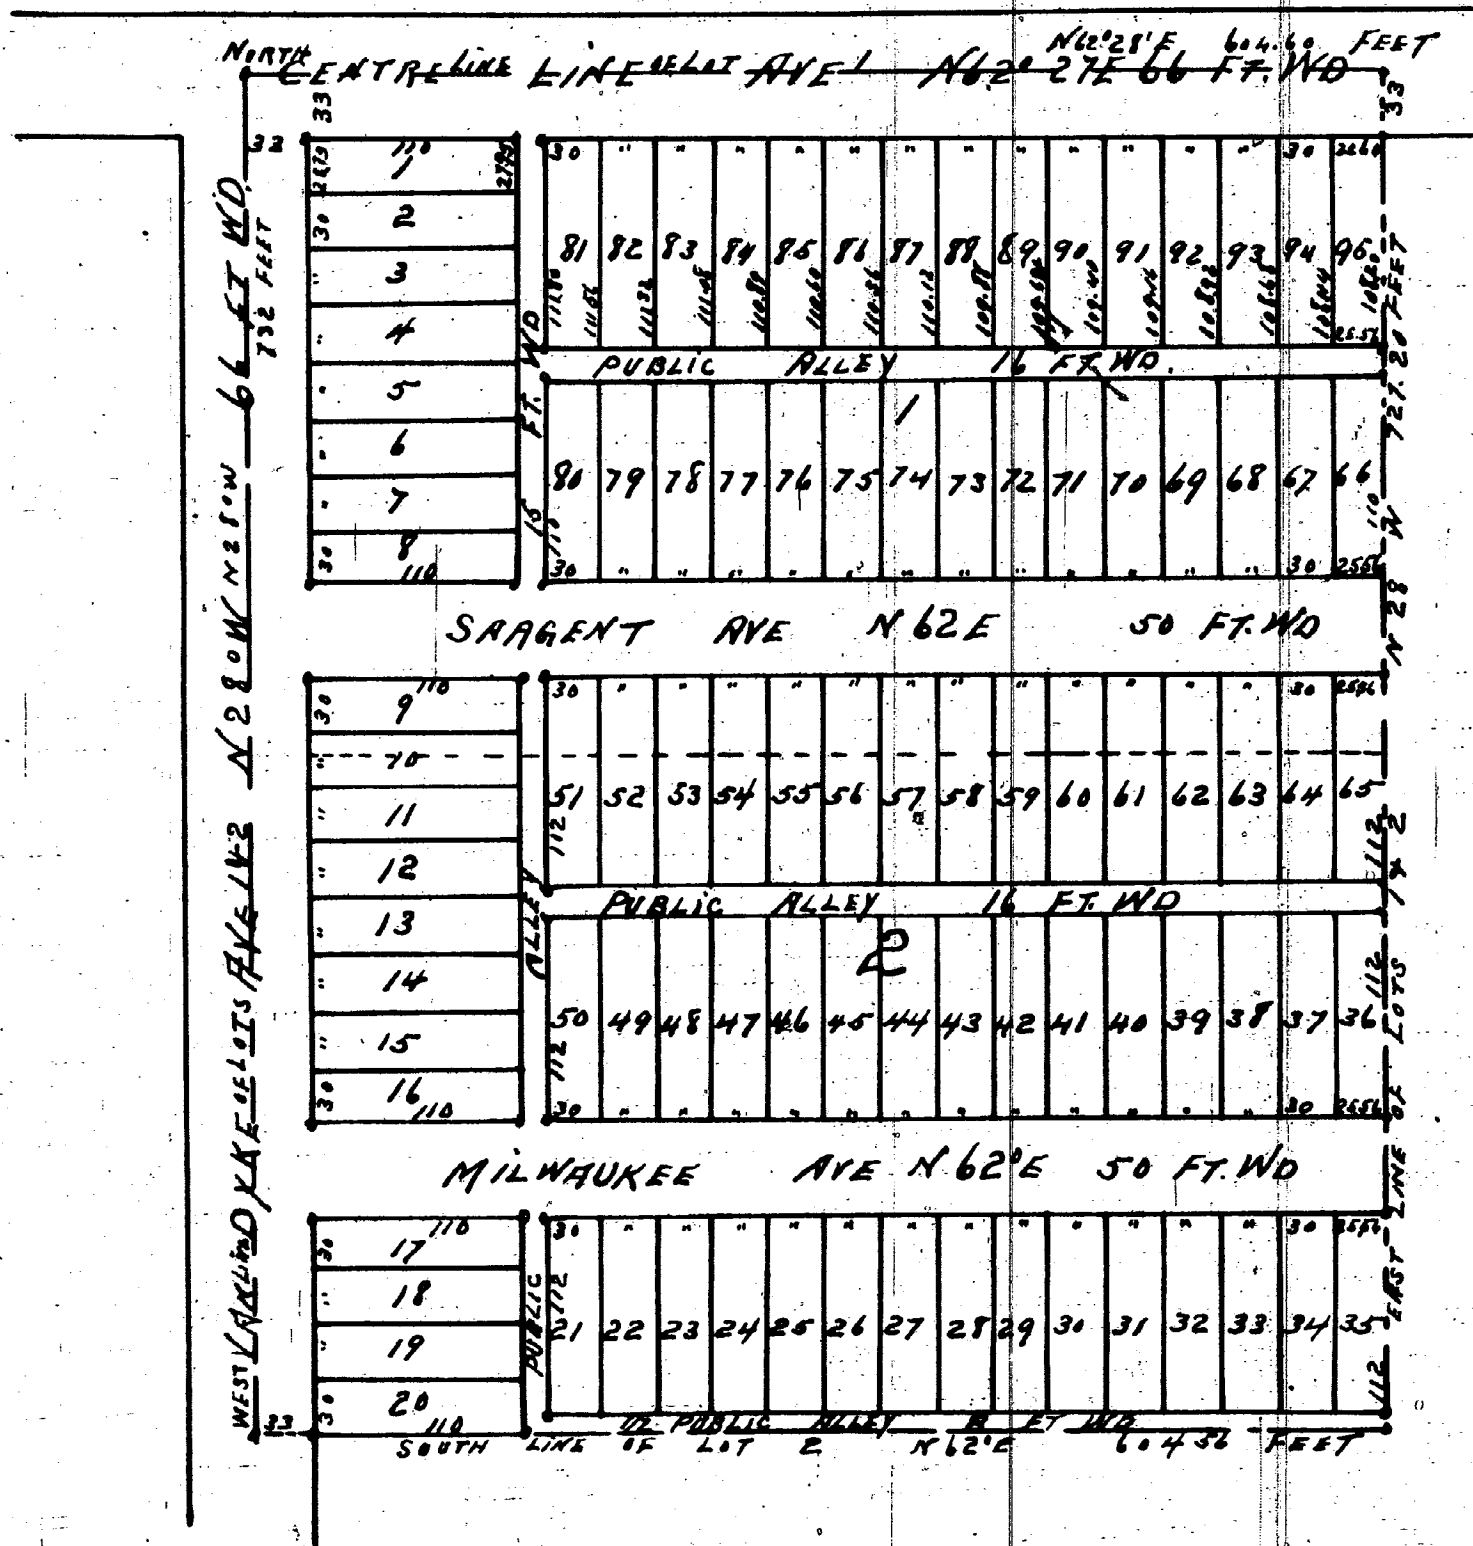

I hereby certify that the above plat is correct, and that monuments consisting of Oak Stakes 1 1/2 inches square and 15 inches long have been placed in the ground at all angles in the boundaries and at the intersection of all streets or streets and alleys, as shown on plat by O

Det. May 14<sup>th</sup> 1891  
Mason L. Brown  
Engineer and Surveyor.

KNOW ALL MEN BY THESE PRESENTS, that WE  
Neville B. Meier & Jennie  
to Meier his wife  
Have caused the land embraced in the above plat to be surveyed laid  
out and platted to be known as MEIER'S SUBDIVISION OF LOTS 1 & 2 VAN DYKE FARM P.C. 679  
NORTH OF GRATIOT AVE  
HAMTRAMCK WAYNE Co., Michigan and that the Streets and  
Alleys shown on said plat are hereby dedicated to the use of the public.  
Witness our hands and seals this the 14<sup>th</sup> day of May  
A.D. Eighteen Hundred and Ninety One  
In presence of  
Gus Martin  
Frank F. Liskie  
Neville B. Meier IL SJ  
Jennie B. Meier IL SJ

STATE OF MICHIGAN }  
County of WAYNE }

We Elgin A. Heames Dep. Register  
of Deeds and Mason L. Brown Surveyor, hereby  
certify that we have each carefully compared this copy with the original  
plat of MEIER'S SUBDIVISION OF LOTS 1 & 2 VAN DYKE FARM P.C. 679 NORTH OF GRATIOT AVE  
HAMTRAMCK WAYNE Co., Michigan and that it is an exact copy thereof and of  
the whole of such original map or plat

Elgin A. Heames Dep. Register of Deeds  
Mason L. Brown Surveyor.

STATE OF MICHIGAN }  
COUNTY OF WAYNE }

On this the 14<sup>th</sup> day of May 1891 before  
me a Notary Public in and for said County, personally appeared the  
above named Neville B. Meier and Jennie  
to Meier his wife  
known to me to be the same persons who executed the above dedication  
and who acknowledged the same to be their free act and deed.

Gus Martin Notary Public  
WAYNE County Michigan

Examined and Approved  
May 21 - 1891  
L. R. Pratt  
Deputy Auditor General

REGISTER'S OFFICE }  
COUNTY OF WAYNE }  
Received for Record the 29<sup>th</sup> day  
of May A.D. 1891 at 10  
o'clock P.M. and Recorded in Liber  
15 of Plats on Page 78  
Elgin A. Heames  
Dep. Register

I hereby certify that this plat is a correct copy of the plat now on record  
in the Register of Deeds office being made under the supervision  
of the Auditor General by tracing the plat on record and affixing  
thereto a carefully compared copy of the dedication and certificate  
Dated this 7<sup>th</sup> day of Oct 1910

John B. La Fontaine  
Clerk and Gen. Dep.