

KNOW ALL MEN by these presents that Charles L. Delisle, as proprietor and Mary L. Delisle, his wife, have caused to be made, the accompanying Map or Plat of Delisle's Subdivision of part of Private Claim No. 114 in the Township of Escal, Wayne County, Michigan known and denoted as follows to wit: Beginning at a stake standing on the south west corner of lot No. 2 of the said Delisle's subdivision and thence along the east side of the Delisle and Monroe Road, thence along the south line of said Delisle's subdivision, south sixty five degrees forty minutes east, four hundred and thirty two feet and forty hundredths of a foot to a stake standing on the west line of Burke Street and thence east corner of Delisle's subdivision, thence along the west line of said Burke Street south thirty two degrees forty minutes west two hundred and twenty two feet and fifty hundredths of a foot to a stake standing on said west line, thence north sixty five degrees forty minutes east one hundred and fifty feet to a stake, thence north twenty eight degrees forty minutes west one hundred feet and twenty two feet to a stake, thence north sixty five degrees forty minutes east one hundred feet to a stake standing on the east line of the Delisle and Monroe Road, thence along said east line north twenty eight degrees forty minutes east one hundred feet to the place of beginning - containing 1 1/2 acres of land. And I do hereby declare to the perfect use of the public that I, Charles L. Delisle, as proprietor, reserve to myself, my heirs and assigns, the use and enjoyment thereof whenever discontinued by law.

In presence of
James C. Croftell
E. J. Goodell

Charles L. Delisle
Mary L. Delisle

LS
LS

Proprietors

STATE OF MICHIGAN
County of Wayne
Public in and for the County of Wayne personally appeared the within named Charles L. Delisle, his wife and Mary L. Delisle wife of the said Charles L. Delisle to me known to be the persons who executed the within instrument and acknowledged the same to be their free act and deed.

E. J. Goodell
Notary Public Wayne Co Mich.

DELISLE'S SUBDIVISION
of a part of Private Claim No. 114


I hereby certify that the plat hereon delineated is a correct one and that permanent monuments have been planted at all angles in the boundaries of the land plotted and at all intersections of streets or alleys as shown thereon at points marked on the monuments are of wood except where otherwise stated.

E. J. Goodell
Notary Public Wayne Co Mich.

Examined and approved
May 23, 1892
N. R. Cratt
Deputy Auditor General

STATE OF MICHIGAN
County of Wayne
I, John A. Neamee, Register of Deeds and E. J. Goodell, Surveyor, do hereby certify that we have carefully compared this copy with the original plat of Delisle's Subdivision of a part of Private Claim No. 114 situated south of Delisle's subdivision and east of the Delisle and Monroe road, and that it is an exact copy thereof and of the whole of such original work or Plat.

John A. Neamee, Register of Deeds
E. J. Goodell, Surveyor

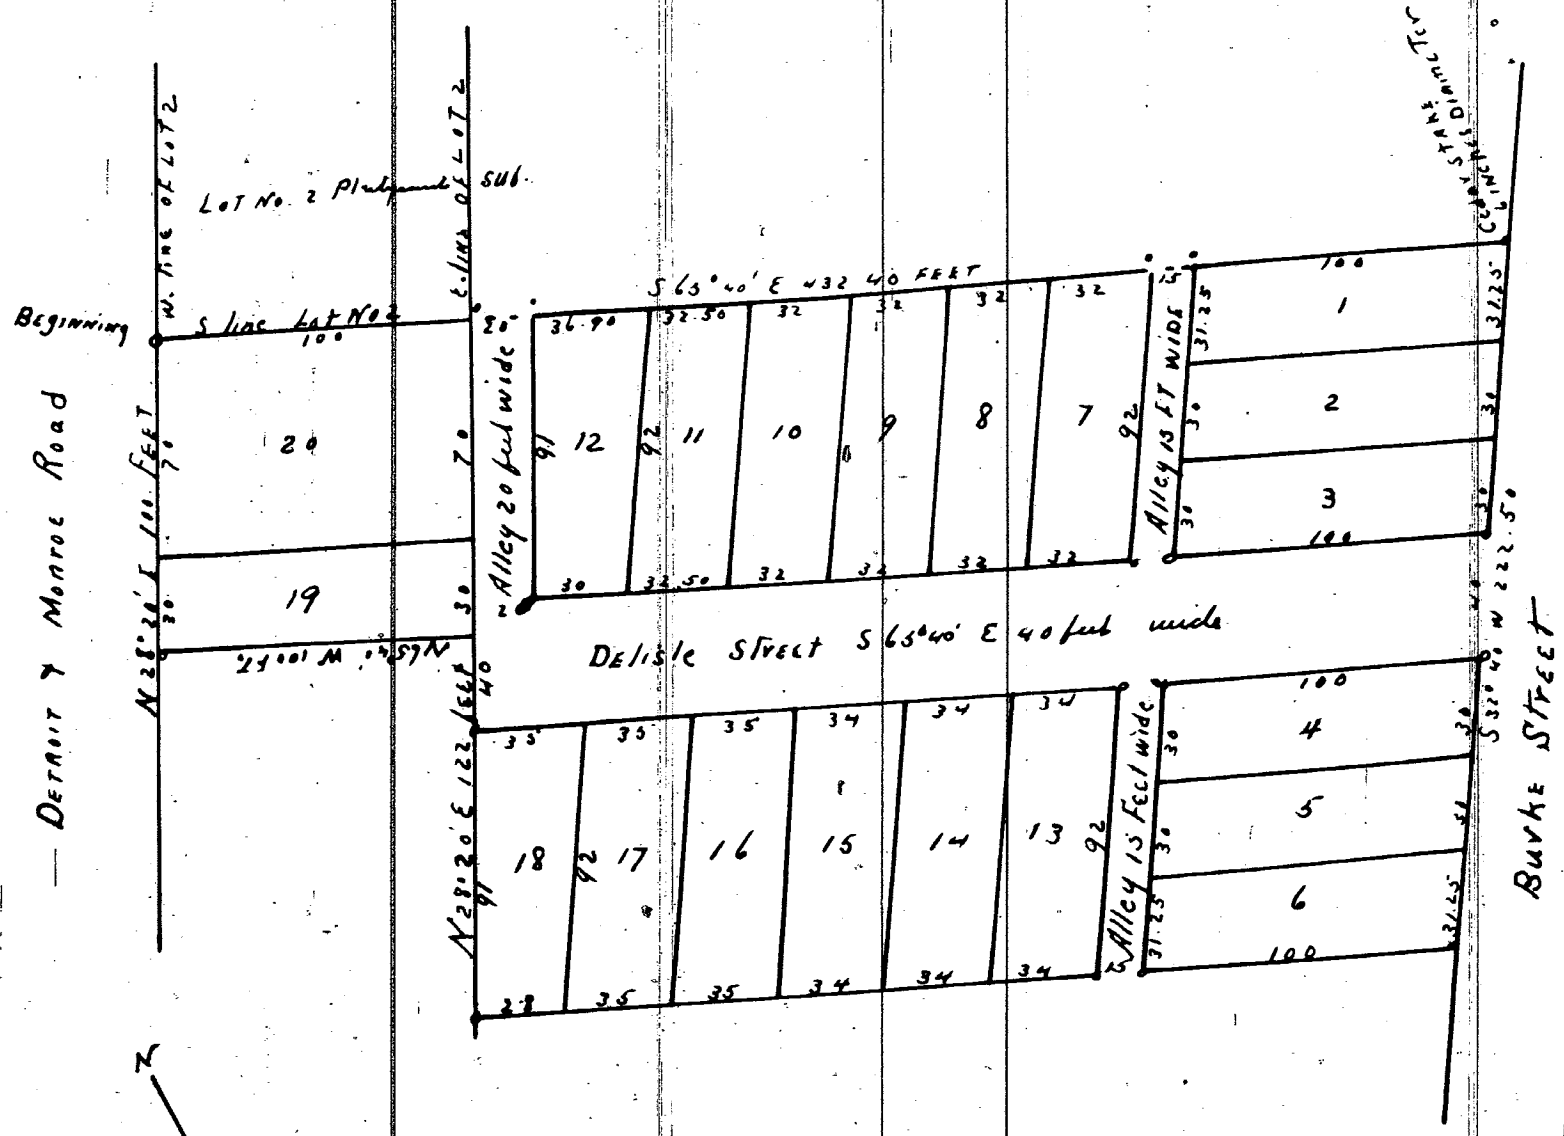

REGISTERS OFFICE
COUNTY OF WAYNE, MI
Received for Record, this 24th day
of June, A. D. 1892 at 3:21
o'clock P. M. and Recorded in Liber
17 of Plats on Page 11

John A. Neamee
REGISTER

I hereby certify that this plat is a correct copy of the plat now on record in the Register of Deeds Office being made under the supervision of the Auditor General by tracing the plat on record and affixing thereto a carefully compared copy of the dedication and certificate.
Dated this 20th day of Oct. 1892

John B. La Fontaine
Clerk and Ex. Deput.