

POTTER'S SUB

1/8th LOTS 20 & 21 VANDYKE FARM P.C. 679.



HAMTRAMCK WAYNE CO.

MICHIGAN

MAY 1 1891

MASON L. BROWN,
CIVIL ENGINEER & SURVEYOR,
DETROIT MICH

SCALE 100 FT PER INCH

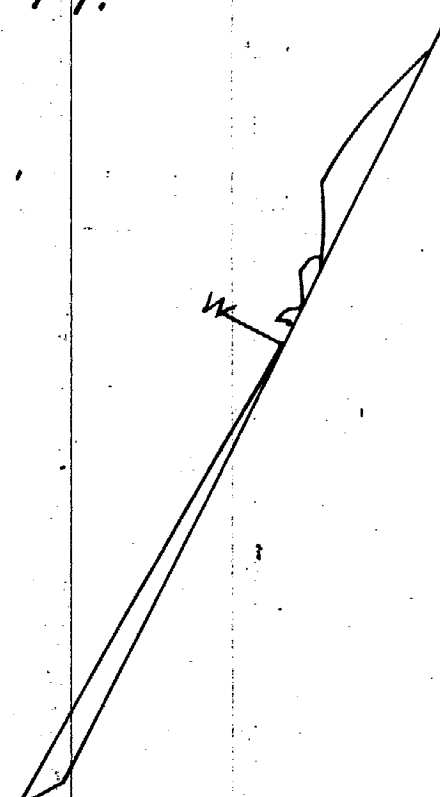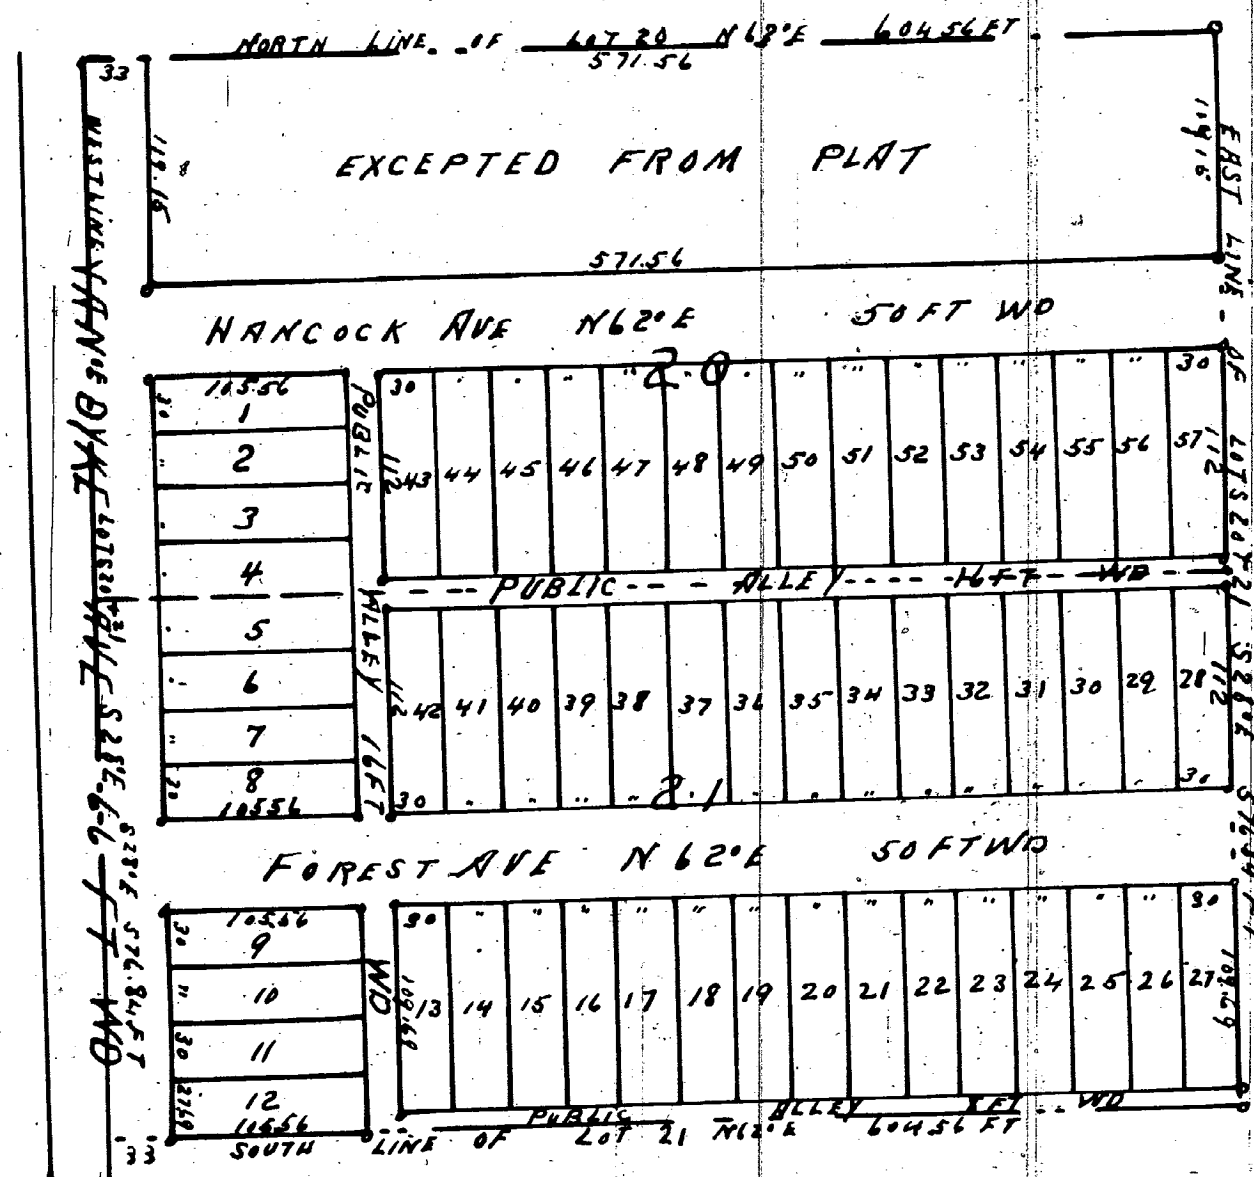

I hereby certify that the above plat is correct, and that Monuments consisting of Oak Stakes 1 1/4 inches square and 15 inches long have been placed in the ground at all angles in the boundaries and at the intersection of all Streets or Streets and Alleys, as shown on plat by O
Detroit May 2nd 1891
Mason L. Brown
Engineer and Surveyor

KNOW ALL MEN BY THESE PRESENTS, That WE
CHARLES W. N. POTTER AND MINNIE L. POTTER HIS WIFE

Have caused the land embraced in the above plat to be surveyed laid out and platted to be known as POTTER'S SUB OF LOTS 20 & 21 VANDYKE FARM P.C. 679, HAMTRAMCK WAYNE Co Michigan and that the Streets and Alleys shown on said plat are hereby dedicated to the use of the Public
Witness our hands and seals this 10th May
A.D. Eighteen Hundred and Ninety one

In presence of
Charles W. N. Potter L.S.
Minnie L. Potter L.S.
Stewart O. Van Demark
Lucius N. Collins

STATE OF MICHIGAN }
County of Wayne }
We Edm A. Neames, Def Register
of Deeds and Mason L. Brown Surveyor, hereby
certify that we have each carefully compared this copy with the original
plat of POTTER'S SUB OF LOTS 20 & 21 VANDYKE FARM P.C. 679 HAMTRAMCK
WAYNE CO MICHIGAN and that it is an exact copy thereof and of
the whole of such original map or plat
Edm A. Neames Def Register of Deeds
Mason L. Brown Surveyor

Examined and Approved
June 26-1891
H. R. Pratt
Deputy Auditor General

I hereby certify that this plat is a correct copy of the plat now on
record in the Register of Deeds office being made under the supervision
of the Auditor General by tracing the plat on record and affixing thereto a
carefully compared copy of the dedication and Certificate
Dated this 15th day of Oct 1910

John B. La Fountain
Clerk and Gen Dept.

STATE OF MICHIGAN }
COUNTY OF Wayne }
On this the 15th day of June 1891, before
me a Notary Public in and for said county personally appeared the
above named CHARLES W. N. POTTER AND MINNIE L. POTTER
HIS WIFE
known to me to be the same persons who executed the above dedication
and who acknowledged the same to be their free act and deed
Stewart O. Van Demark Notary Public
Wayne County Michigan

REGISTER'S OFFICE }
COUNTY OF Wayne }
Received for Record the 2nd day
of July A.D. 1891 at 3:00
o'clock P.M. and Recorded in Liber
15 of Plate on Page 100
Edm A. Neames
Def Register