

SCHELLBERG & BARNES' SUBDIVISION OF THE EAST 40 ACRES OF THE WEST 80 ACRES 1/4 SEC 20. 10000 A.T.



Namtramck Wayne Co

MICHIGAN

May 4th 1892

Scale 200 feet per inch

MASON L. BROWN
CIVIL ENGINEER & SURVEYOR
DETROIT

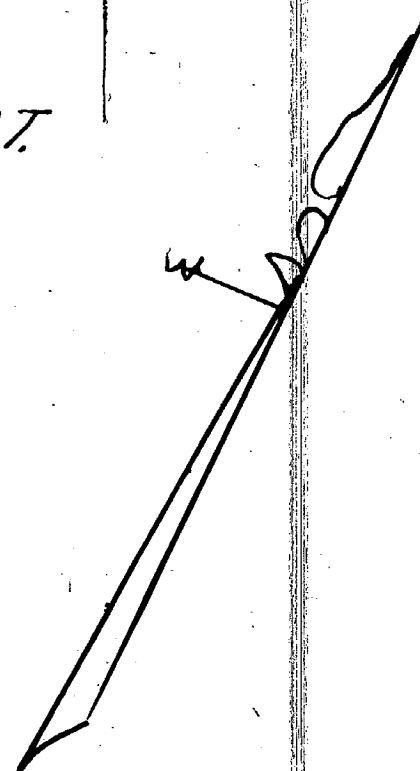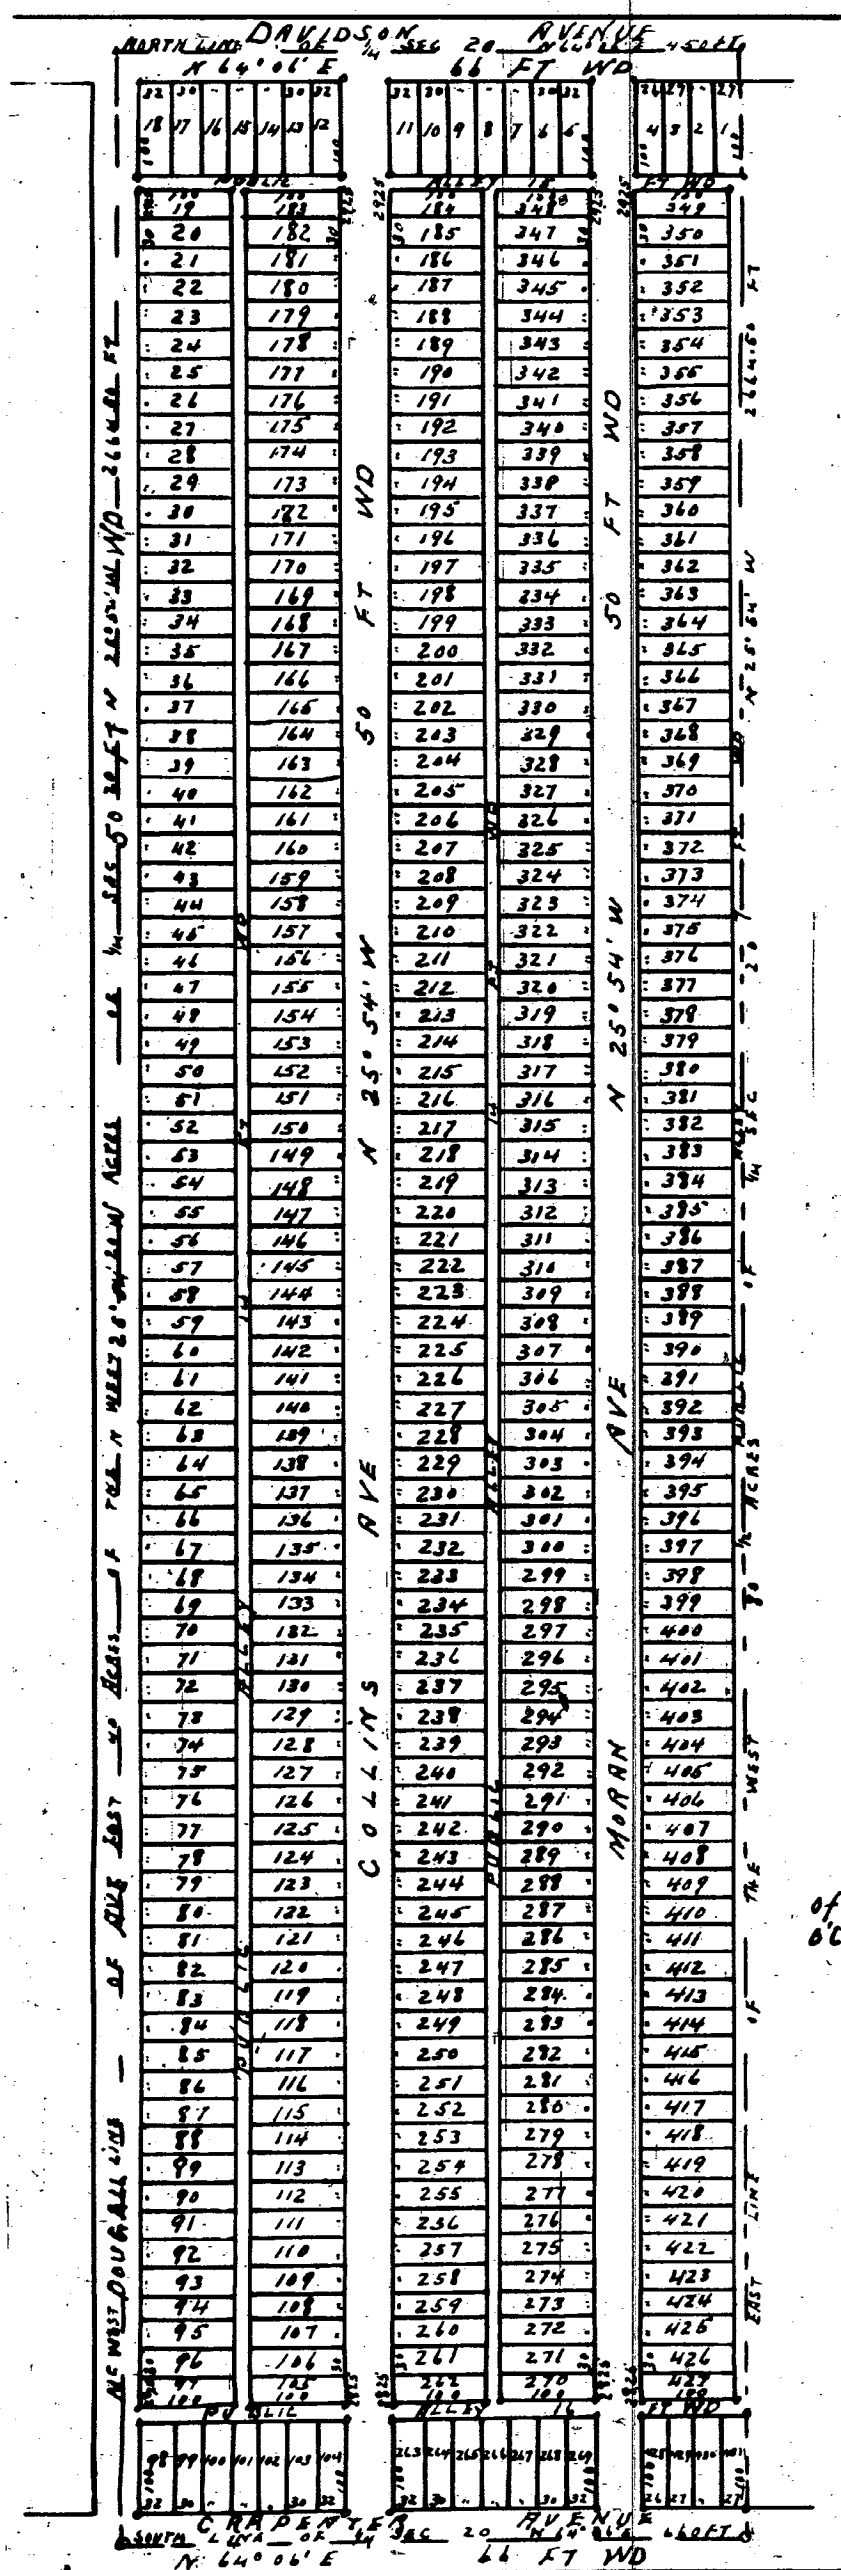

I hereby certify that the above Plat is correct and that Monuments consisting of Oak Stakes 1/4 inches square and 15 inches long have been placed in the Ground at all angles in the Boundaries and at the intersection of all Streets or Streets and Alleys, as shown on plat by o

DETROIT MAY 5th 1892
Mason L. Brown
Engineer and Surveyor

KNOW ALL MEN BY THESE PRESENTS, that WE
JOACHIM MINCKE & ANNA MINCKE HIS WIFE

Have caused the land embraced in the above plat to be surveyed, laid out and platted, to be known as SCHELLBERG & BARNES' SUBDIVISION OF THE EAST 40 ACRES OF THE WEST 80 ACRES, SEC 20, 10000 A.T. NAMTRAMCK, MICHIGAN and that the Streets and Alleys shown on said plat are hereby dedicated to the use of the public

Witness our hands and seals this the 7th day of May
A.D. Eighteen Hundred and Ninety Two

In presence of: Joachim Mincke [L.S.]
Anna Mincke [L.S.]

William Mincke
Bernhard F. Schellberg

STATE OF MICHIGAN } ss
COUNTY OF WAYNE

On this the 7th day of May 1892 before me a Notary Public in and for said county, personally appeared the above named JOACHIM MINCKE & ANNA MINCKE HIS WIFE

known to me to be the same persons who executed the above dedication and who acknowledged the same to be their free act and deed
Bernhard F. Schellberg Notary Public
WAYNE County, Michigan

REGISTER'S OFFICE } ss
COUNTY OF WAYNE
Recorded for Record The 18th day
of May A.D. 1892 at 3^o clock
P.M. and Recorded in Liber
17 of Plat on Page 1
Edwin A. Neamey
Dep. REGISTER

STATE OF MICHIGAN } ss
COUNTY OF WAYNE

WE Edwin A. Neamey Dep. Register
of Deeds, and MASON L. BROWN Surveyor, hereby
certify that we have each carefully compared this copy with the original
Plat of SCHELLBERG & BARNES' SUBDIVISION OF THE EAST 40 ACRES OF THE WEST 80 ACRES 1/4 SEC. 20
10000 A.T. NAMTRAMCK, WAYNE CO. MICHIGAN and that it is an exact copy thereof and of
the whole of such original map or plat
Edwin A. Neamey Dep. Register of Deeds
Mason L. Brown Surveyor

I hereby certify that this plat is a correct copy of the plat now on record in the Register of Deeds office being made under the supervision of the Auditor General by tracing the plat on record and affixing thereto a carefully compared copy of the dedication and certificate
Dated this 17th day of Oct. 1910

John B. La Fountain
Clerk and Gen. Dep.

Examined and Approved
May 14, 1892
N. R. Pratt
Deputy Auditor General