10391

10933

Mrs. D. GALSTER'S SUBD.
of Lot 4 of Private Claim 182, DETROIT. MICH.
Scale: 100 Ft 1 Inch.

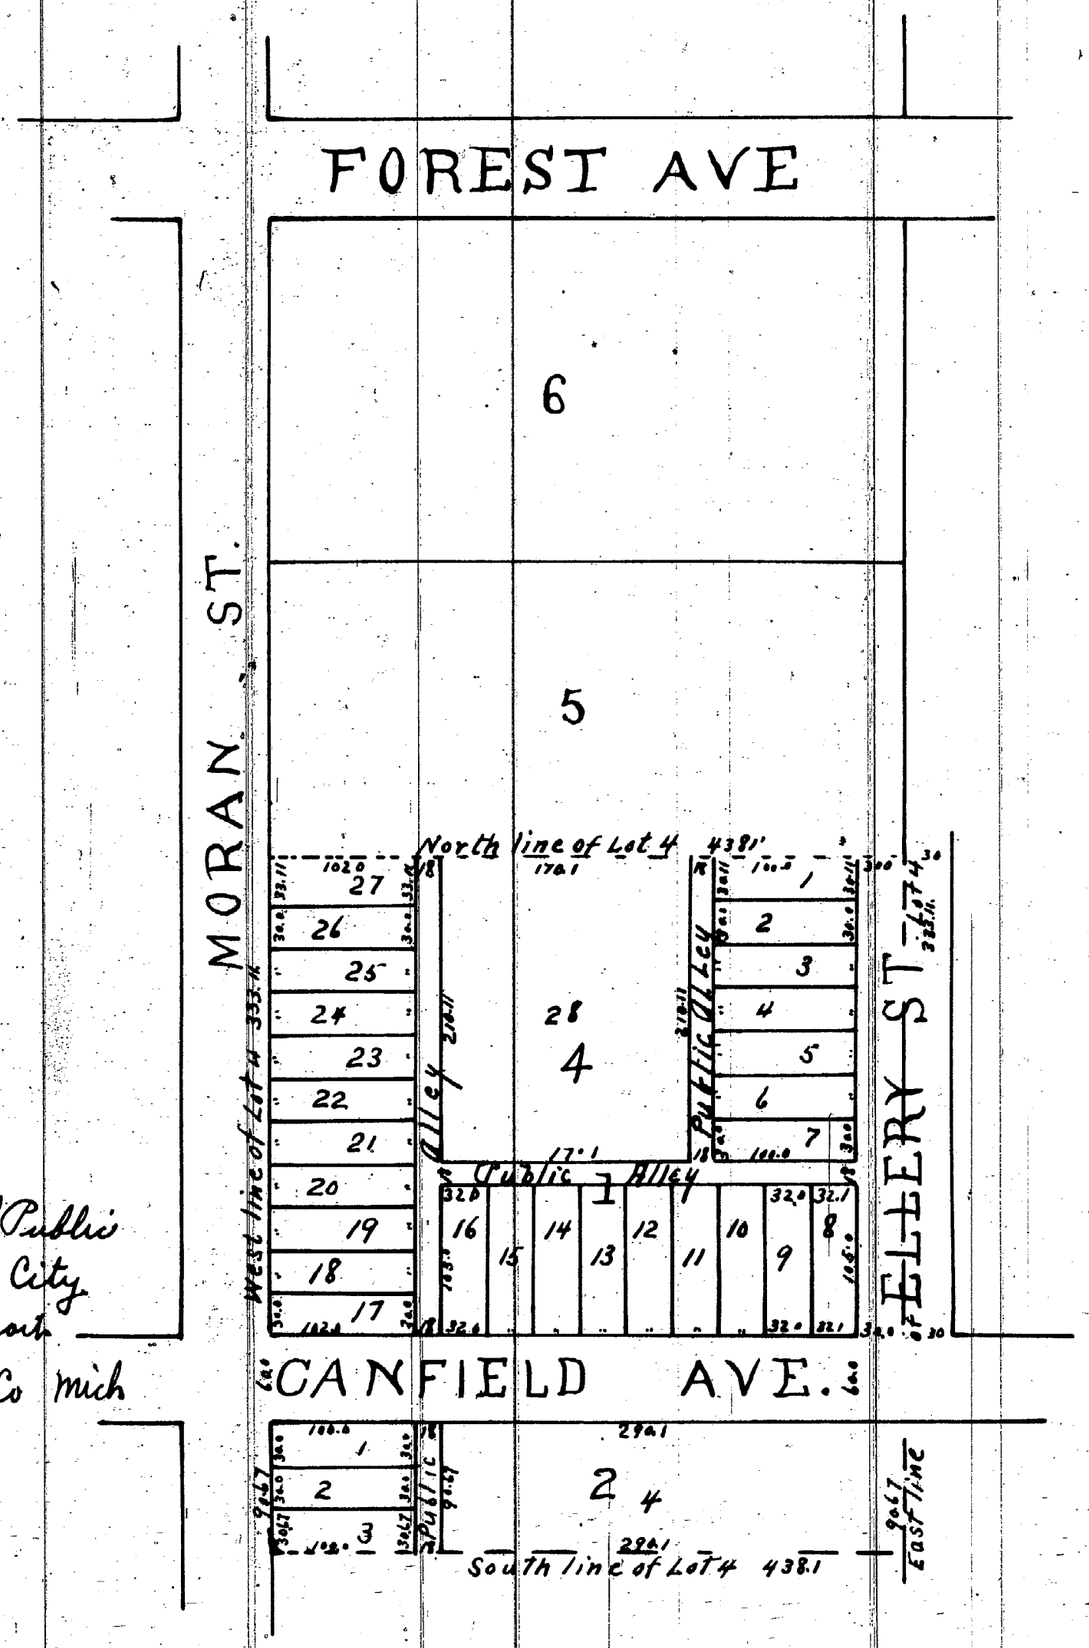

Approved May 2 - 1892
John McVicar
James Dean
Jacob Guthard
} Board of Public Works City of Detroit Wayne Co Mich

REGISTER'S OFFICE } ss
COUNTY OF WAYNE
Received for Record the 23d day of May A.D. 1892 at 9 o'clock A M and Recorded in Liber 17 of Plats on Page 5
Elgin A Seamen
Dep REGISTER

Know All Men By These Presents that I Dorothea Galster have caused the land embraced in the above plat to be surveyed and platted to be known as Mrs D Galsters Subd of Outlot 4 of Private Claim 182 Detroit Mich and that the Streets and Alleys shown on said plat are hereby dedicated to the use of the public

Witness our hands and seals this the eleventh day of April A.D. Eighteen Hundred Ninety Two

In presence of
Albert Breitmeyer
H. A. Sauer

Dorothea Galster.

On this eleventh day of April A D Eighteen Nundred and Ninety Two before me the subscriber a Notary Public in and for said County personally appeared Mrs Dorothea Galster known to me to be the same person who executed the above instrument and who acknowledged the same to be her free act and deed

Philip J. Sanderson
Notary Public Wayne Co Mich

I hereby certify that the above Plat is correct and that Monuments consisting of Oak stakes 1¼ inches square and 15 inches long marked thus ○ on plat have been placed in the ground at all angles in the Boundaries and at the Intersections of all Streets or Streets and Alleys

Detroit April 11. 1892

Wm C Sauer
Surveyor

State of Michigan } ss
County of Wayne }

We Elgin A Seamen Dep Register of Deeds and W. C. Sauer Surveyor. hereby certify that we have each carefully compared this copy with the original Plat or Map of Mrs D Galster's Subd. of Lot 4 of Private Claim 182 Detroit Mich and that it is an exact copy thereof and of the whole of such original Plat or Map

Elgin A Seamen Dep Register of Deeds
W C Sauer
Surveyor

Examined and Approved
April 14 1892
N. R. Pratt
Deputy Auditor General

I hereby certify that this plat is a correct copy of the plat now on record in the Registry of Deeds office being made under the supervision of the Auditor General by tracing the plat on record and affixing thereto a carefully compared copy of the dedication and certificates
Dated this 18th day of Oct 1910

John B La Fountain
Clerk and Gen Dept

ClibPDF - www.fastio.com