

BREWER & DAMITIO'S SUBDN.

of a part of Lot 6. of Sub of P.C. 573. N.W. of Gratiot Ave also Lot 5

and part of Lot 3 of the Sub of Lot 5. of said Sub

CITY OF DETROIT


WAYNE CO,

MICHIGAN.

April 8th 1892

scale 50 feet per inch

Mason L. Brown
Civil Engineer and Surveyor
22 and 23 Nodges B/A
DeTroit Michigan

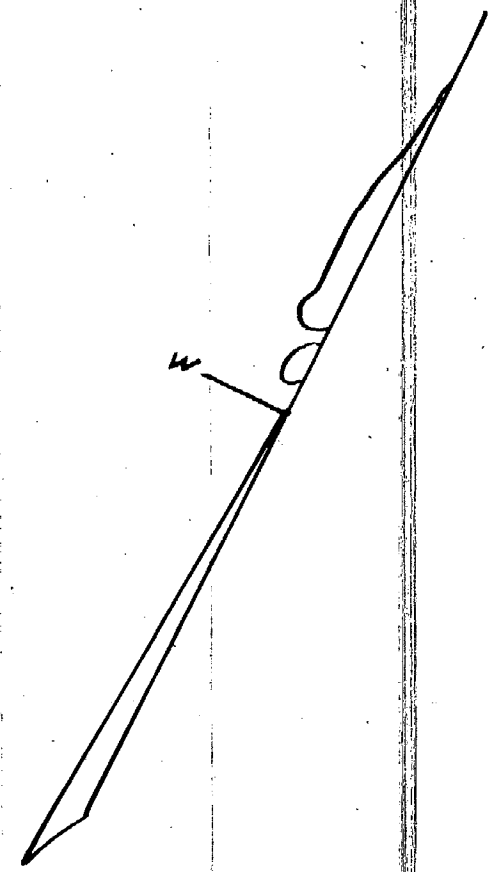

I hereby certify that the above plat is correct and that monuments consisting of Oak Stakes 1 1/2 inches square and 15 inches long have been placed in the ground at all angles in the boundaries and at the intersection of all streets or streets and alleys as shown on plat by O.

Detroit April 18 1892.

Mason L. Brown
Engineer and Surveyor.

KNOW ALL MEN BY THESE PRESENTS THAT WE

JOHN M. BREWER (UNMARRIED) AND

CHRISTOPHER DAMITIO Widower

HAVE caused the land embraced in the above plat to be surveyed laid out and plotted to be known as BREWER & DAMITIO'S SUBDIVISION of a part of Lot 6 of Sub of P.C. 573 N.W. of Gratiot Ave also Lot 5 of said Sub City of Detroit - Wayne Co, Michigan and that the Streets and Alleys shown on said plat are hereby dedicated to the use of the public

Witness our hands and seals this the 3rd day of May

A.D. Eighteen Hundred and Ninety Two

In presence of

John M. Brewer [L.S.]

Christopher Damitio [L.S.]

Wayne Cleath
Thos B Goodwillie

STATE OF MICHIGAN } ss
COUNTY OF Wayne

On this the 3rd day of May 1892 before me a Notary Public in and for said county personally appeared the above named JOHN M. BREWER (UNMARRIED) AND CHRISTOPHER DAMITIO, Widower known to me to be the same persons who executed the above dedication and who acknowledged the same to be their free act and deed

Thos B Goodwillie Notary Public
Wayne County Michigan

REGISTER'S OFFICE
COUNTY OF WAYNE
Received for Record the 2nd day
of May A.D. 1892 at 3⁰⁰
o'clock P.M. and Recorded in Liber
17 of Plate in Page 2
Edwin A. Stearnes
REGISTER

STATE OF MICHIGAN } ss
County of Wayne

We Edwin A. Stearnes Register of Deeds, and Mason L. Brown Surveyor, hereby certify that we have each carefully compared this copy with the original plat of BREWER & DAMITIO'S SUBDIVISION of a part of Lot 6 of Sub of P.C. 573 N.W. of Gratiot Ave also Lot 5 of said Sub City of Detroit - Wayne Co Michigan and that it is an exact copy thereof and of the whole of such original map or plat


Edwin A. Stearnes Register of Deeds
Mason L. Brown Surveyor.

APPROVED: May 19, 1892

John McVicar
James Dean
Jacob Guthard


BOARD OF PUBLIC WORKS
CITY OF DETROIT
WAYNE CO. MICHIGAN

POINT OF BEGINNING CORNER
OF LOTS OF SUB OF P.C. 573

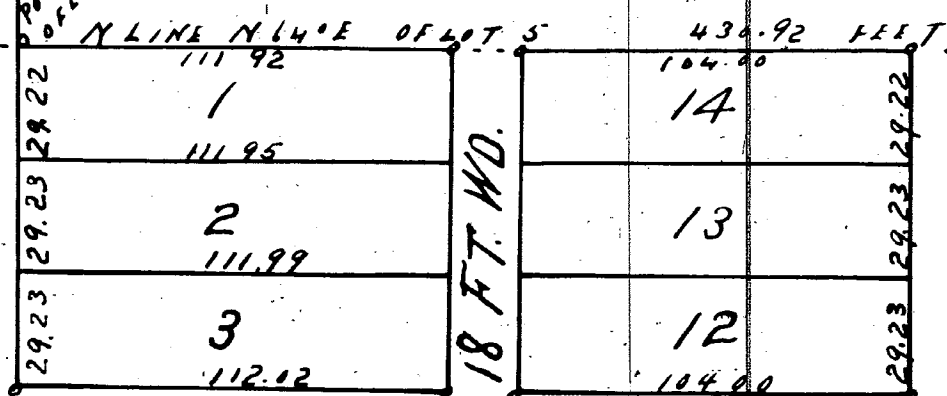

WARREN AVENUE N 64° E

60 FT. WD

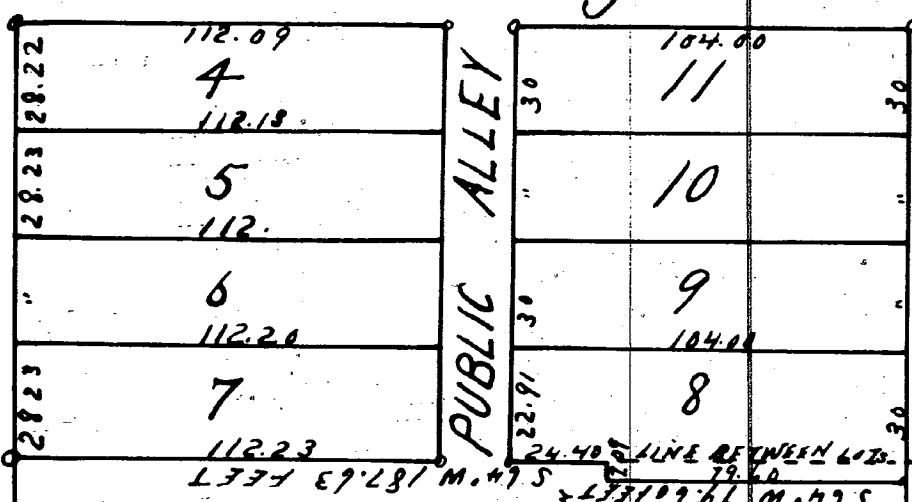

The property herein platted is described

as follows: Beginning at the N.W. corner of lots of the Sub of Lot 5 P.C. 573 N.W. of Gratiot Avenue, City of Detroit Wayne Co. Michigan

Thence along the North line of said lots and through a part of lot 5 of Sub of P.C. 573 N. 64° E 430.92 feet to an alley already dedicated

Thence along the West line of said alley S. 26° 04' E 51.58 feet to the South line of Hancock Avenue Thence along said South line S 64° W.

164.00 feet to the West line of Canton Avenue Thence along said West line N 26° 04' W. 79.46 feet to the West line of lot 3 of sub heretofore mentioned. Thence along said

West line N 26° 04' W. 7.09 feet to the South line of said lot 5 Thence along the South line of said lot 5 S 64° W 187.63 feet to the West line of said lot 5 Thence along said West

line N 26° W 260.59 feet to the point of beginning

Examined and Approved

May 9 - 1892.

H. R. Pratt

Deputy Auditor General

HANCOCK AVE N. 64° E. 60 FT. WD.

I hereby certify that this plat is a correct copy of the plat now on record in the Register of Deeds office being made under the supervision of the Auditor General by tracing the plat on record and affixing thereto a carefully compared copy of the dedication and certificate Dated this 17th day of Oct 1910

John B. La Fountain
Clerk and Gen. Dept