

HOWLAND'S SUBD'N

OF PART OF LOTS 4 & 5 1/4 SECTION 44 10000 A.T.


HAMTRAMCK WAYNE CO.

MICHIGAN

APRIL 1891


MASON L. BROWN
ENGINEER & SURVEYOR
229 23 N DODGES BLOCK
DETROIT MICH

SCALE 60 FT PER INCH

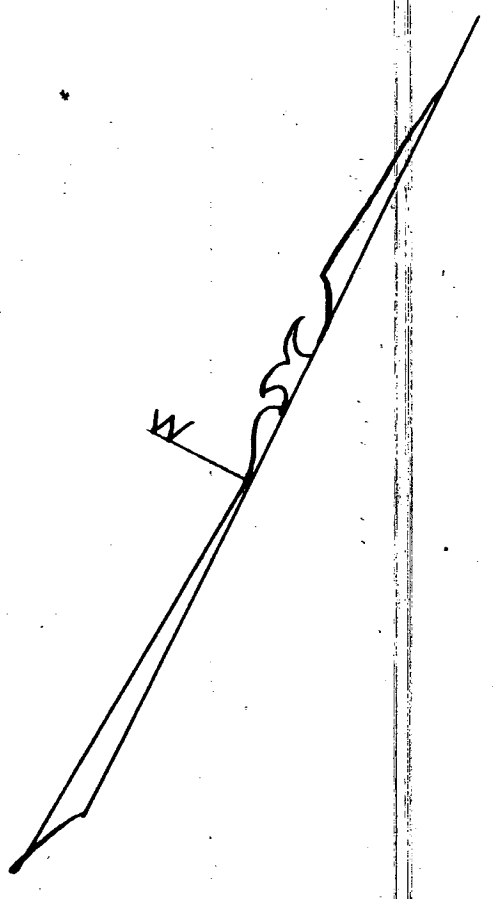

POINT OF BEGINNING
N 64° 08' E 1870.68 FEET
FROM THE EAST LINE
OF WOODWARD AVE

HOLBROOK AVENUE N 64° 08' E 66 FT WD

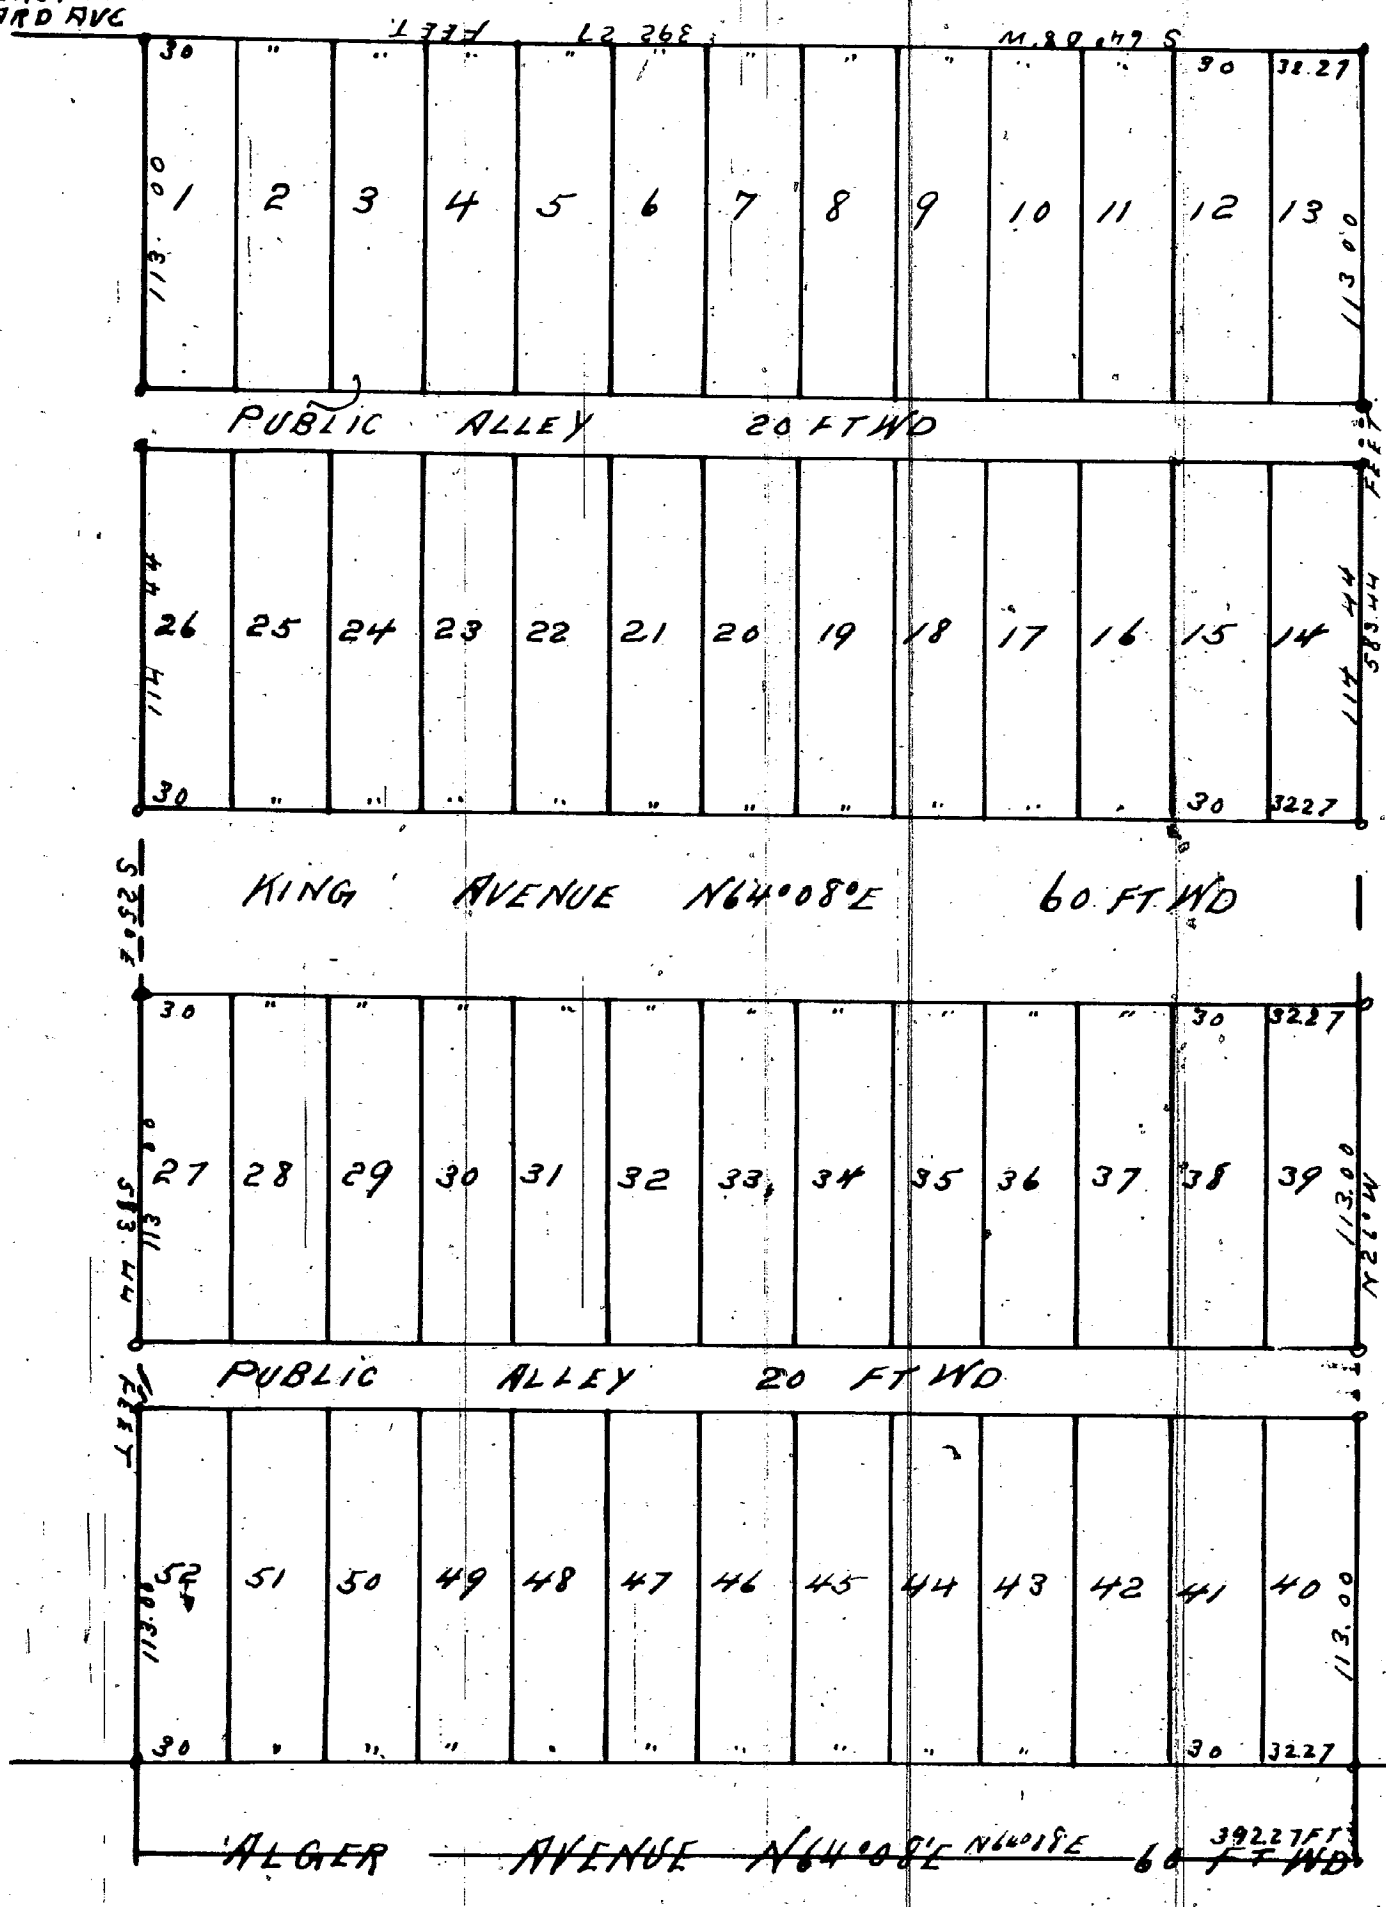

I hereby certify that the above Plat is correct and that Monuments consisting of Oak Stakes 1 1/4 inches square and 15 inches long have been placed in the Ground at all angles in the Boundaries and at the intersection of all Streets or Streets and Alleys as shown on plat by O

detroit April 15th 1891
Mason L. Brown
Engineer and Surveyor.

KNOW ALL MEN BY THESE PRESENTS that We George Brittmeyer and Margaret Brittmeyer his wife, J. Ward Howland and Lizzie Howland his wife Have caused the land embraced in the above plat to be surveyed laid out and platted to be known as 1/4 Section 44 10000 A.T. Hamtramck Wayne Co. Michigan, and that the Streets and Alleys shown on said plat are hereby dedicated to the use of the public. Witness our hands and seals this the 15th day of April A.D. Eighteen Hundred and Ninety one

In presence of
George Brittmeyer [L S]
J. Ward Howland [L S]
Lizzie Howland [L S]
J.B. Goodwillie [L S]
W.A. Gray [L S]

STATE OF MICHIGAN } ss
COUNTY OF WAYNE }
On this the 15th day of April 1891 before me, a Notary Public in and for said county, personally appeared the above named George Brittmeyer and Margaret Brittmeyer his wife, J. Ward Howland and Lizzie Howland his wife known to me to be the same persons who executed the above dedication and who acknowledged the same to be their free act and deed
Thomas B. Goodwillie Notary Public
Wayne County Michigan

STATE OF MICHIGAN } ss
County of Wayne }
We Elgin A. Neamee, Dep Register of Deeds, and Mason L. Brown, Surveyor, hereby certify that we have each carefully compared this copy with the original plat of Howland's Subd'n of part of Lots 4 & 5 1/4 Section 44 10000 A.T. Hamtramck Wayne Co Michigan and that it is an exact copy thereof and of the whole of such original map or plat
Elgin A. Neamee, Dep Register of Deeds.
Mason L. Brown, Surveyor.

REGISTER'S OFFICE } ss
COUNTY OF WAYNE }
Received for Record the 28th day of April A.D. 1891 at 3⁰⁰ o'clock P.M. and Recorded in Liber 15 of Plats on Page 54
Elgin A. Neamee, Dep Register

I hereby certify that this plat is a correct copy of the plat now on record in the Register of Deeds office being made under the supervision of the Auditor General by tracing the plat on record and affixing thereto a carefully compared copy of the dedication and certificate
Dated this 10th day of Oct. 1910

John B. La Fountain
Clerk and Gen Spt

The Property herein platted is described as follows: - Beginning at a stake in the south line of Holbrook Avenue N 64° 08' E 1870.68 feet from the East line of Woodward Ave Thence S 26° E 583.44 ft to a stake Thence N 64° 08' E 392.27 ft to a stake Thence N 26° W 583.44 ft to the south line of Holbrook Avenue Thence along said south line of Holbrook Avenue S 64° 09' W 392.27 ft to the place of beginning

EXAMINED AND APPROVED
APRIL 24 - 1891
H.R. PRATT
DEPUTY AUDITOR GENERAL