


BLANCH & HARTWIGS
SUB. OF PART OF 1/4 SEC 59. 10000 A.T.
HAMTRAMCK WAYNE CO.
MICHIGAN.

MAY 27th 1891

Scale 100 Feet Per Inch

MASON L. BROWN
CIVIL ENGINEER & SURVEYOR
22723 NIDGES BLK
DETROIT MICHIGAN

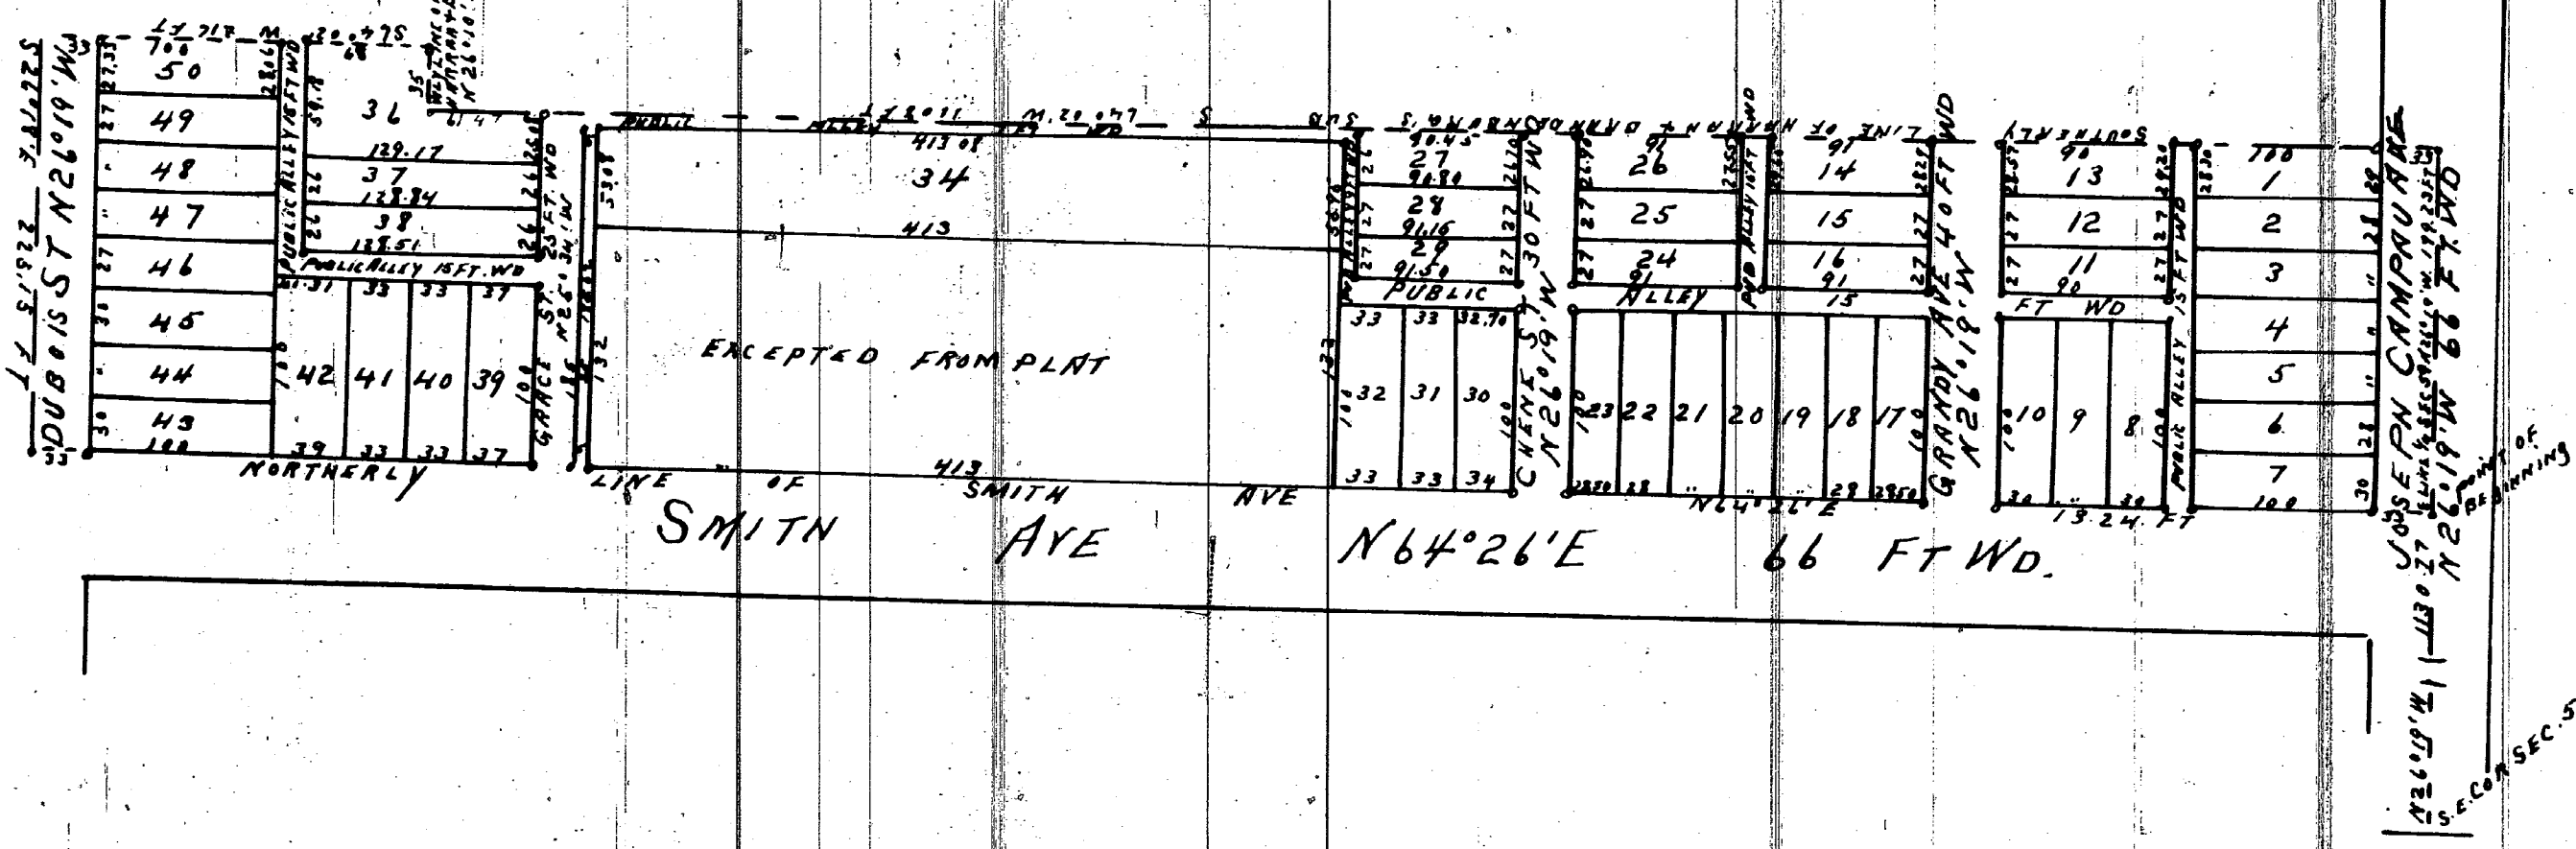

I hereby certify that the above plat is correct and that monuments consisting of Oak Stakes 1 1/4 inches square and 15 inches long have been placed in the ground at all angles in the boundaries and at the intersection of all streets or streets and alleys as shown on plat by O. Mason L. Brown
DETROIT MAY 28th 1891.
ENGINEER AND SURVEYOR

KNOW ALL MEN BY THESE PRESENTS that We Charles Blanch and Christina Blanch his wife and Herman C Hartwig and Hannah Hartwig his wife have caused the land embraced in the above plat to be surveyed, laid out and platted to be known as BLANCH & HARTWIGS SUB. OF PART OF 1/4 SEC 59. 10000 A.T. HAMTRAMCK WAYNE CO. MICHIGAN and that the streets and alleys shown on said plat are hereby dedicated to the use of the public. Witness our hands and seals this the 8th day of June A.D. Eighteen Hundred and Ninety one
In presence of Charles Blanch [LS]
Christina Blanch [LS]
Herman C Hartwig [LS]
Hannah Hartwig [LS]
Walter Stamm
W. R. McQuinnery
WITNESSES TO HERMAN HARTWIG & WIFE

STATE OF MICHIGAN }
COUNTY OF WAYNE }
On this the 8th day of June 1891 before me a Notary Public in and for said county personally appeared the above named Herman C Hartwig & Hannah Hartwig his wife known to me to be the same persons who executed the above dedication and who acknowledged the same to be their free act and deed
Ferdinand J. Burschbach Notary Public
Wayne County Michigan

STATE OF MICHIGAN }
COUNTY OF WAYNE }
We Elgin A. Neames Def. Register of Deeds and Mason L. Brown Surveyor, hereby certify that we have each carefully compared this copy with the original plat of BLANCH & HARTWIGS SUB. OF PART OF 1/4 SEC 59. 10000 A.T. HAMTRAMCK WAYNE CO. MICHIGAN and that it is an exact copy thereof and of the whole of such original map or plat
Elgin A. Neames Def. Register of Deeds
Mason L. Brown Surveyor.
Examined and approved
June 17-1891
H. R. Pratt
Deputy Auditor General
REGISTERS OFFICE }
COUNTY OF WAYNE }
Received for Record the 24th day of June A.D. 1891 at 3:21 o'clock P.M. and Recorded in Liber 15 of Plats on Page 24
Elgin A. Neames
Def. REGISTER

STATE OF MICHIGAN }
COUNTY OF MACOMB }
On this the 29 day of May 1891 before me a Notary Public in and for said county personally appeared the above named Charles Blanch and Christina Blanch his wife known to me to be the same persons who executed the above dedication and who acknowledged the same to be their free act and deed
Charles Manning Notary Public
Macomb County Michigan

The property herein platted is described as follows:
Beginning at a stake in the easterly line of 1/4 sec 59. 10000 Acre Tract distant 1130.77 ft on a course N 26° 19' W along said easterly line from the S.E. corner of said 1/4 section 59 thence continuing along said easterly line N 26° 19' W 199.23 ft to the southerly line of Nantah & Brandenburg subdivision thence along said southerly line S 64° 02' W 1108 feet to the westerly line of said subdivision thence along said westerly line N 26° 19' W 35 ft thence S 64° 02' W 216 ft thence S 26° 19' E 225.15 feet to the northerly line of Smith Ave thence along said northerly line N 64° 26' E 1324 feet to the place of beginning

I hereby certify that this plat is a correct copy of the plat now on record in the Register of Deeds office being made under the supervision of the Auditor General by tracing the plat on record and affixing thereto a carefully compared copy of the dedication and certificate
Dated this 12th day of Oct 1910
John B. Le Mountain
Clerk and Gen. Deft

RESOLUTION

Commissioner Dukes moved the adoption of the following Resolution:

WHEREAS, in accordance with the provisions of Section 18, Chapter IV, Act No. 283 of the Public Acts of 1909, as amended, this Board may, by Resolution, absolutely abandon and discontinue any portion of any road under its jurisdiction upon or along which all the owners of the abutting lands petition for its abandonment; and

WHEREAS, That part of Joseph Campau Avenue in 1/4 Sections 59 & 60, T.P.A.T., City of Hamtramck, Wayne County, Michigan, lying between the southerly city limits of the City of Hamtramck and a line 425 feet southerly of the northerly line of that part of Danton Avenue lying easterly of Joseph Campau Avenue.

is a section of County road under the jurisdiction and control of the Board; and

WHEREAS, the City of Detroit owns all of the abutting lands along said above described section of County road, and the City of Detroit has petitioned for its absolute abandonment; and

WHEREAS, it is to the best interests of the public that said section of County road be absolutely abandoned and discontinued.

NOW, THEREFORE, BE IT RESOLVED, that said section of County road be and the same is hereby absolutely abandoned and discontinued and shall cease to exist as a public highway; and

BE IT FURTHER RESOLVED, that this Board hereby determines that it is to the best interest of the public that the above described section of County road be absolutely abandoned and discontinued and that said section of road is hereby absolutely abandoned and discontinued, reserving therein an easement for public utilities and sewer purposes.

The motion was supported by Commissioner Hampton and carried by the following vote:

AYES: Commissioners Dukes and Hampton.	Alonzo Merrill's	7959
NAYS: None.	Davock's Sub	1009
	Blanch + Hartwig	10940
	Kohlers	958

CERTIFICATION

I, Henry J. Galecki, Secretary and Clerk of the Board of County Road Commissioners of the County of Wayne, Michigan, do hereby certify that the above and the foregoing is a true and correct copy of an excerpt from the minutes of a meeting of said Board held on the 16th day of April, 1931, as appears of record in the office of said Board; that I have compared the same with the original and it is a true transcript therefrom; that there are on file in the office of said Board affidavits to the effect that the resolution therein contained was served and published in accordance with the provisions of Section 18 of Chapter 4 of Act 283, Public Acts of 1909, as amended.

In testimony whereof, I have hereunto set my hand at Detroit this 8th day of May, A.D. 1931.

Henry J. Galecki
Secretary and Clerk of the Board

Be It Further Resolved, That a certified copy of this resolution be recorded in the Office of the City Engineer in the book of street records and that a certified copy of this resolution be also recorded in the Office of the Register of Deeds of the County of Wayne, Michigan.

EXHIBIT "I"

Alley south of Clay Avenues, west of Jos. Campau Avenue.

All of the north and south alley 15 feet wide and 108 feet long from the south line of Clay Avenue to the south line of Harrah & Brandenburg's Subdivision of a portion of 1/4 Sec. 59, 10000 A.T., Hamtramck, Wayne County, Michigan, as recorded in Liber 13, Page 46 P.S. and bounded by Lots 37 to 41 inclusive of said plat.

Alley north of Smith Avenue and west of Jos. Campau Avenue.

All of the north and south and east and west alley 15 feet wide, between Grandy Avenue and Jos. Campau Avenue, as recorded in Blanck & Hartwig's Subdivision of part of 1/4 Sec. 59 10000 A.T., Hamtramck, Wayne County, Michigan, in Liber 15, Page 94 P.S.

Alley south of Clay Avenue.

All that part of east and west alley 8 feet wide, south of Clay Avenue, as recorded in Harrah & Brandenburg's Subdivision of a portion of 1/4 Sec. 59, 10000 A.T., Hamtramck, Wayne County, Michigan, in Liber 13, Page 46 P.S., and adjacent on south side of Lots 41 to 72 inclusive of said plat.

Alley North of Smith Avenue

All that part of the east and west alley 7 feet wide adjacent to Lot 34 on the north as recorded in Blanck & Hartwig's Subdivision of part of 1/4 Sec. 59, 10000 A.T., Hamtramck, Wayne County, Michigan, in Liber 15, Page 94 P.S.

Alley between Liberty and Dubois Avenues.

"L" shaped alley being 128.51 feet east and west and 126.18 feet north and south in length and 15 feet wide, lying between Dubois and Grace Street (Liberty Avenue) as recorded in Blanck & Hartwig's Subdivision of part of 1/4 Sec. 59, 10000 A.T., Hamtramck, Wayne County, Michigan, in Liber 15, Page 94 P.S.

Alley between Jos. Campau, Smith and Newton Avenue

All that part of 16 ft. alley running east and west and north and south as shown between Smith Avenue, Jos. Campau and Newton Avenue, as recorded in Kohler's Subdivision of part of Lot 2 of the Subdivision of Quarter Sections 39, 40, 41, 42 & 59, 10000 Acre Tract, Wayne County, Michigan, in Liber 15, Page 15 P.S.

-2-

Alley between Dubois and Steiner Avenues.

All that part of the north and south alley 18 feet wide lying between Steiner and Dubois Avenues and Clay and Smith Avenues, as recorded in Steiner's Subdivision of the north part of Lots 3 and 4 of the Subdivision of the West Part of Section 59, 10000 Acre Tract, Hamtramck, Wayne County, Michigan, in Liber 7 Page 40 P.S.

Alley between Clay and Smith Avenues.

All that part of the north and south alley 18 feet wide lying between Newton Avenue and Young Avenue (Clay Avenue) as recorded in Subdivision of that part of Lots 3 & 4 of the Subdivision of the West 1/2 of 1/4 Sec. 59, 10000 A.T. between the Boulevard and Young St., City of Detroit, and Township of Hamtramck, Wayne County, Michigan, in Liber 22, Page 6.

Grandy Avenue north of Smith Avenue.

All of Grandy Avenue north of Smith Avenue as recorded in Blanck & Hartwig's Subdivision of part of 1/4 Sec. 59, 10000 A.T. Hamtramck, Wayne County, Michigan, in Liber 15, Page 94 P.S.

Grace Street (Liberty Avenue) between Clay and Smith Avenues.

All that part of Grace Street (Liberty Avenue) running north from Smith Avenue, as recorded in Blanck & Hartwig's Subdivision of part of 1/4 Sec. 59, 10000 A.T. Hamtramck, Wayne County, Michigan, in Liber 15, Page 94 P.S.

Dubois Avenue between Clay and Smith Avenues.

All that part of Dubois Avenue lying between the south line of Clay Avenue and the south line of Smith Avenue as shown in Blanck & Hartwig's Subdivision of part of 1/4 Sec. 59, 10000 A.T. Hamtramck, Wayne County, Michigan, as recorded in Liber 15, Page 94 P.S., and Steiner's Subdivision of the North part of Lots 3 and 4 of the Subdivision of the West half of Section 59, 10000 A.T., Hamtramck, Wayne County, Michigan, as recorded in Liber 7, Page 40 P.S.

Steiner Avenue

All that part of Steiner Avenue between Clay and Smith Avenues, as recorded in Steiner's Subdivision of the north part of Lots 3 and 4 of the Subdivision of the West half of Section 59, 10000 Acre Tract, Hamtramck, Wayne County, Michigan, in Liber 7 Page 40 P.S.

Smith Avenue

All that part of Smith Avenue lying between the east line of Dubois Avenue and the north and south line between Lots 40 and 41 extended southerly as recorded in Blanck & Hartwig's Subdivision of part of 1/4 Sec. 59, 10000 A.T. Hamtramck, Wayne County, Michigan, in Liber 15, Page 94 P.S.

-3-

Smith Avenue

All that part of Smith Avenue being the easterly 125.25 feet of said Smith Avenue (Young Street) adjacent to Lot 87 of the Subdivision of that part of Out Lots 3 & 4 of the Subdivision of the West 1/2 of 1/4 Section 59, 10000 Acre Tract, between the Boulevard and Young Street, City of Detroit, Township of Hamtramck, Wayne County, Michigan, as recorded in Liber 22, Page 6.

Supported by Councilman Kondrat.

Carried by the following vote:

Yeas: Councilman Zig Stachowicz, Julia Rooks, Edward Kondrat and Frank Matulewicz.

Nays: None.

Absent: None.

Zig Stachowicz
Councilman Zig Stachowicz
Julia Rooks
Councilman Julia Rooks
Edward Kondrat
Councilman Edward Kondrat
Frank Matulewicz
Councilman Frank Matulewicz

* * * *

I HEREBY CERTIFY That the foregoing is a full, true and complete copy of a resolution adopted by the Common Council of the City of Hamtramck, on Monday, January 20, 1964. And I hereby further certify the foregoing signatures above subscribed as that of the Common Council, amending Exhibit "I" giving a true and accurate legal description of said properties.

Walter J. Gajewski
Walter J. Gajewski, City Clerk

THOMAS E. SHAWCROSS
CITY CLERK



December 30, 1963

Mr. Billie S. Farnum
Auditor General
Lansing, Michigan

Attention Mr. Richard E. Lomax

Dear Sir:


In connection with the vacation of certain streets and alleys in our Urban Renewal Area Mich. R-26, Neighborhood 6, enclosed please find sketch of the affected area.

Also enclosed please find certified copy of a resolution adopted by the Council of the City of Highland Park at their meeting held on December 23, 1963, pertaining to the vacation of a certain portion of Aston Place; also the sketch of the affected area.

Yours truly,

Thomas E. Shawcross
CITY CLERK

TES:BK
Encls.

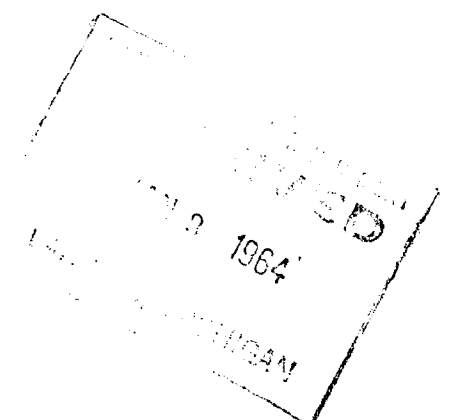



STATE OF MICHIGAN
OFFICE OF
BILLIE S. FARNUM
AUDITOR GENERAL
LANSING

WILLIAM A. BURGETT
Deputy

December 18, 1963

City Clerk
Thomas E. Shawcross
Highland Park, Michigan

CONCERNING A RESOLUTION ADOPTED BY THE COUNCIL OF THE CITY OF
HIGHLAND PARK, DATED JULY 29, 1963 PERTAINING -


"to the vacation of certain streets and alleys
in our Urban Renewal Area Mich. R-26, Neighbor-
hood 6."

Would you kindly furnish this office with a sketch of the affected
area.


BILLIE S. FARNUM
Auditor General

By:
Richard E. Lomax

vf
attachment

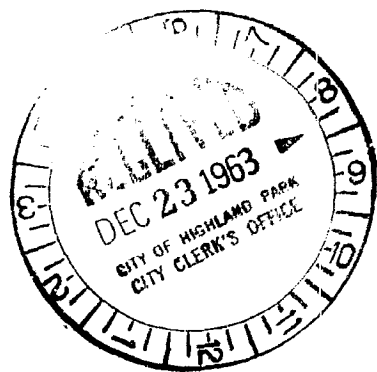

Wayne County Records:
Registry No. EA42441
Liber 15248
Page 689

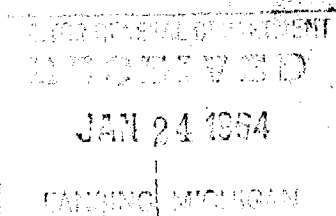

Resolution by Councilman Matulewicz

Whereas, on the 24th day of September, 1963, this City Council adopted
a resolution declaring that it seems advisable, necessary and expedient to
effectuate the Urban Renewal Development Plan heretofore adopted by the City
Council to vacate, discontinue and abolish certain streets and alleys and
portions of streets and alleys, fully described in said resolution, within the
project area of the Urban Renewal Development Plan, Mich. R-29, so that the pro-
posed "Chrysler Dodge Main Urban Renewal Replat" might thereafter be recorded,
and

Whereas, this date has been appointed by the said City Council to hear
objections to the proposed vacation, discontinuance and abolishment of said
alleys and streets and parts of alleys and streets, described in the said
resolution, and

Whereas, notice of such meeting has been published and posted as provided
by such resolution as appears by the certificate on file in the Office of the
City Clerk, and

Whereas, it appears that there is no objection to the proposed vacation,
discontinuance and abolishment of said alleys and streets, and portions of alleys
and streets,

Now, Therefore, Be It Resolved, That the alleys and streets, and parts
of alleys and streets, all being within the project area of the Urban Renewal
Development Plan, Mich. R-29, legal descriptions of which alleys and streets and
parts of alleys and streets are hereinafter set forth in Exhibit "I" as amended,
attached hereto, incorporated herein and made a part hereof be, and same are
hereby vacated, discontinued and abolished;

-1-

January 8, 1965

Thomas E. Shawcross
Highland Park City Clerk
Highland Park, Michigan

RESOLUTION TO VACATE CERTAIN STREETS AND ALLEYS IN URBAN
RENEWAL AREA MICH. R - 26, NEIGHBORHOOD 6, ADOPTED
DECEMBER 23, 1963

We cannot locate the sketch referred to in your
letter of December 30, 1963.

Please send the required sketch at your earliest
convenience.

ALLISON GREEN
Acting Auditor General

By Amy Van Driesen

AVD/va

RAILWAY

FORD MOTOR COMPA

MANCHESTER

VACATED BY
COUNCIL ITEM
1623 23 DEC
2 1963

VICTOR

POLICE
STATION

MUNICIPAL
BUILDINGS

COTTAGE

GRAND

DAVISON AVE. EA

AVE.

WOODWARD

E. WEST

division

Woodward Sub.

No. 2.

18 Landsberg's Subdivision.

42 Curry's Subdivision of Tallisters

Subdivision

43 Curry's Woodman Ave. Sub No. 3.

44 O. A. Harrington's Woodman
45 Chidsey's Subdivision
46 Chas. L. Clarke Subdivision
47 Potters Subdivision
48 Darey's Subdivision.

STATE OF MICHIGAN
IN THE CIRCUIT COURT FOR THE COUNTY OF WAYNE

CITY OF DETROIT, et al,
Plaintiffs,
-vs-
W. D. GALE, INC., et al
Defendants.

HONORABLE SUSAN D. BORMAN
Civil Action
No. 81-139-329 CH

JUDGMENT VACATING PLATS

At a session of said Court held in the
City-County Building, City of Detroit,
County of Wayne, State of Michigan
on:
PRESENT: HONORABLE

This matter having come on pursuant to the stipulation of
the parties by and through their respective attorneys, the Court
having read and considered same, and being otherwise fully
advised in the premises:

NOW THEREFORE IT IS HEREBY ORDERED, DECREED AND ADJUDGED,
that the following subdivisions, plats or parts thereof
hereinafter described be and are hereby vacated:

Lots 1 through 129 of Kohler's Subdivision of part of
Lot 2 of the Subdivision of Quarter Sections 39, 40,
41, 42 and 59, 10,000 Acre Tract, Wayne County,
Michigan, according to the Plat thereof, recorded in
Liber 15, Page 15 of Plats, Wayne County Records;

Lots 1 through 115 Subdivision of that part of Out
Lots 3 and 4 of the Subdivision of the west 1/2 of
1/4 Section 39, 10,000 Acre Tract, between the
Boulevard and Young Street, City of Detroit and
Township of Hamtramck, Wayne County, Michigan,
according to the Plat thereof recorded in Liber 22,
Page 6 of Plats, Wayne County Records;

according to the Plat thereof recorded in Liber 17,
Page 97 of Plats, Wayne County Records.

Lots 43 through 48 and Lots 83 through 100 of Plat of
Resubdivision of Lots 83 to 100 and 43 to 48 and 37
to 42 and of Lots 61 to 76, inclusive, of Louis P.
Campau's Subdivision of that part of Out Lot 3 lying
east of the east line of St. Aubin Avenue of Theodore
J. and Denis J. Campau's Subdivision of Fractional
Sections 29 and 32, Town 1 S., Range 12 E., City of
Detroit, Wayne County, Michigan, according to the
Plat thereof recorded in Liber 24, Page 74 of Plats,
Wayne County Records;

Lots 1 through 161 of Louis P. Campau's Subdivision
of that part of Out Lot 3 lying east of the east line
of St. Aubin Avenue of Theodore J. and Denis J.
Campau's Subdivision of Fractional Sections 29 and
32, Town 1 S., Range 12 E., City of Detroit, Wayne
County, Michigan, according to the Plat thereof
recorded in Liber 16, Page 41 of Plats, Wayne County
Records;

Lots 1 through 41 of Adèle Campau Thompson's
Subdivision of part of Out Lot 14 of Subdivision of
Fractional Sections 29 and 32 (Town 1 S., Range 12
E.) lying north of Lyman Street and between St. Aubin
Avenue and Subois Street, Detroit, Wayne County,
Michigan, according to the Plat thereof recorded in
Liber 31, Page 41 of Plats, Wayne County Records;

Lot 1 of Parker Rust Proof Subdivision of part of
Fractional Section 29, Town 1 S., Range 12 E., City
of Detroit, Wayne County, Michigan, March 25, 1963,
as recorded in Liber 86, Page 79 of Plats, Wayne
County Records;

Lots 1 through 22 of Block 3 and Lots 1 through 14 of
Block 4 of Candler's Subdivision of Out Lot 7 of
Theodore J. and Denis J. Campau's Subdivision of
Fractional Sections 29 and 32, Town 1 S., Range 12
E., also of Out Lot 50 of the Subdivision of part of
the James Campau Farm, being the east 1/2 of P.C. 9,
City of Detroit, Wayne County, Michigan, as recorded
in Liber 14, Page 84 of Plats, Wayne County Records;

Lots 1 through 23, Block 1, Lots 1 through 18, Block
2, Steiner's Subn. of north part of Lots 3 and 4 of
the Subn. of the W. 1/2 of Sec. 59, TTAT, recorded
in Liber 7, Page 40, Plats, Wayne County Records;

Lots 1 through 44 of the Chrysler Dodge Main Urban
Renewal Replat, part of 1/4 Section 59, TTAT,
Hamtramck, Wayne County, Michigan, as recorded in
Liber 87, Pages 46 - 47, Plats, Wayne County
Records;

Lots 1 through 72, Harrah and Brandenburg's Subn. of
a portion of 1/4 Sect. 59, TTAT, Hamtramck, Wayne

Lots 1 through 86 of Clark, Lichty, Itsell & King's
Subdivision of southeast part of Quarter Section 55,
10,000 Acre Tract, Detroit, Wayne County, Michigan,
according to the Plat thereof recorded in Liber 12,
Page 28 of Plats, Wayne County Records;

Lots 1 through 19 of East Grand Properties Industrial
Subdivision of Part of 1/4 Section 50, 10,000 Acre
Tract, according to the Plat thereof recorded in
Liber 85, Pages 87 and 88 of Plats, Wayne County
Records;

Lots 1 through 10 of Van Winkle's Subdivision of Lots
1 to 14, inclusive, of E.D. Foster's Subdivision of
part of Lot 11, Fractional Sections 29 and 32, Town
S., Range 12 E., City of Detroit, Wayne County,
Michigan, according to the Plat thereof recorded in
Liber 16, Page 50 of Plats, Wayne County Records;

Lots 1 through 70 of E. D. Foster's Subdivision of
part of Lot 11, Fractional Sections 29 and 32, Town
S., Range 12 E., Detroit, Wayne County, Michigan,
according to the Plat thereof recorded in Liber 8,
Page 23 of Plats, Wayne County Records;

Lots 1 through 20, Block 1; Lots 1 through 16, Block
2; Lots 1 through 16, Block 3; Lots 1 through 14,
Block 4 and also outlots south of Milwaukee Avenue
and east and west of Elmwood (Collins St.) all in
Kengell's Subdivision of that part of Out Lot No. 11
Subdivision of Fractional Sections 29 and 32 lying
east of the center of Craig Avenue, extended, Town
1 S., Range 12 East, according to the Plat thereof
recorded in Liber 9, Page 12 of Plats, Wayne County
records;

Lots 1 through 11 of Chas. Mann's Re-Sub. of Lot 137
Goodrich & Burton's Subdivision of part of Fractional
section 28, also part of Kengell's Subdivision of
part of Out Lot 11, Fractional Sections 29 and 32 and
Lots 150, 151, 152, 153 and Lots from 166 to 173,
inclusive, of Wm. C. Maybury's Subdivision of Lot 10,
Fractional Sections 29 and 32, Town 1 S., Range 12
E., City of Detroit, Wayne County, Michigan,
according to the Plat thereof recorded in Liber 13,
Page 73 of Plats, Wayne County Records;

Lots 1 through 173 of William C. Maybury's
Subdivision of Lot 10 of Theodore J. and Denis J.
Campau's Plat of the Subdivision of Fractional
Sections No. 29 and 32, City of Detroit, Wayne
County, Michigan, Town 1 S., Range 12 E., according
to the Plat thereof recorded in Liber 6, Page 50 of
Plats, Wayne County Records;

Lots 1 through 502 and that portion of Lots 570
through 582 lying north of the north line of the
Edsel Ford Freeway service drive of Goodrich &
Burton's subdivision of the southwest part of

County, Michigan, as recorded in Liber 13, Page 46,
Plats, Wayne County Records;

Lots 1 through 124 & Outlot A and the Belt Line
Railroad easterly thereof, in Davock's sub'n. of S.
1/2 of Lot 3, 1/4 Sec. 60, TTAT, Hamtramck, recorded
in Liber 16, Page 62, Plats, Wayne County Records;

Lots 1 through 146, Outlots A and B and the Belt Line
Railroad easterly thereof, in Longyears Sub'n. of the
N. 1/2 of Lot 3 of the Sub'n. of 1/4 Sec. 60, TTAT,
Hamtramck, recorded in Liber 12, Page 17, Plats,
Wayne County Records;

Lots 1 through 32, Lots 34, 35 and Lots 36 thru 50 of
Blanch & Hartwig's Subn. of Part of 1/4 Sec. 59 TTAT
Hamtramck, recorded in Liber 15, Page 94, Plats,
Wayne County Records;

Lot 126 of Livingston's Subdivision of Part of 1/4
Section 58, 59, 10,000 Acre Tract according to Plat
thereof recorded in Liber 1, Page 312, Plats, Wayne
County Records;

Lots 1 through 280 and the Belt Line Railroad
easterly thereof of Harrah's Subdivision of Lot
1/4 Section 60, 10,000 Acre Tract, Hamtramck, Wayne
County, Michigan, recorded in Liber 15, Page 51,
Wayne County Records.

IT IS FURTHER ORDERED AND ADJUDGED that the vacation of the
said subdivisions, plats or parts thereof shall not have any
effect upon the following:

a. Temporary easements for, or the continued use of,
all existing utility facilities lying within the property
boundaries of the Central Industrial Park Project, which
easements or continuing use are reserved but shall
automatically terminate at such time as these existing
utility installations have been removed, discontinued or
otherwise provided for.

b. Any restrictions contemplated by the Declaration
and Restrictions attached to the Project Plan for the
Central Industrial Park Project and approved by the City
Council for the City of Detroit on October 31, 1980.

Fractional Section 28, T. 1 S. Range 12 E., Detroit,
Wayne County, Michigan, according to the Plat thereof
recorded in Liber 8, Page 8 of Plats, Wayne County
Records;

Lot A and all of Lots 1 through 50 of Charles R.
Walker's Subdivision of Out Lots 1 and 2, Fractional
Sections 28 and 29, Detroit, Wayne County, Michigan,
according to the Plat thereof recorded in Liber 25,
Page 46 of Plats, Wayne County Records;

Lots 1 through 60 of Patrick's Subdivision of part of
the southwest part of Fractional Section 28, Town 1
S., Range 12 E., Detroit, Wayne County, Michigan,
according to the Plat thereof recorded in Liber 8,
Page 16 of Plats, Wayne County Records, and that part
of said subdivision lying south of the east-west
alley and west of the north-south alley west of Lot
10;

Lots 1 through 55 of Fischer and Bernart's
Subdivision of part of Fractional Section 28, Town 1
S., Range 12 E., Detroit, Wayne County, Michigan,
according to the Plat thereof recorded in Liber 13,
Page 6 of Plats, Wayne County Records;

Lots 1 through 144 of Stephen's Subdivision of Lot 9
of Theodore J. and Denis J. Campau's Subdivision of
Fractional Sections 29 and 32, Town 1 S., Range 12
E., Detroit, Wayne County, Michigan, according to the
Plat thereof recorded in Liber 15, Page 94 of Plats,
Wayne County Records;

Lots 1 through 5, 15 through 26, 45 through 56, 75
through 86, 105 through 116, Lot 141, Lots 148
through 153 of Wm. Tait's Subdivision of Lot 8 of
the Subdivision of Fractional Sections 29 and 32, Town
1 S., Range 12 E., Detroit, Wayne County, Michigan,
according to the Plat thereof recorded in Liber 7,
Page 3 of Plats, Wayne County Records;

Lots 1 through 42 of Wm. Tait's Subdivision of the
South 176 82/100 feet of Lot 12 of the Subdivision of
Fractional Sections 29 and 32, Town 1 S., Range 12
E., Detroit, Wayne County, Michigan, according to the
Plat thereof recorded in Liber 15, Page 58 of Plats,
Wayne County Records;

Lots 1 through 44 of Aberle and Fox's Subdivision of
the north 285 feet of Lot 12, Fractional Sections 29
and 32, Town 1 S., Range 12 E., Detroit, Wayne
County, Michigan, according to the Plat thereof
recorded in Liber 10, Page 70 of Plats, Wayne County
Records;

Lots 1 through 143 of Elmer H. Stone's Subdivision of
Out Lot 13 of Theodore J. and Denis J. Campau's
Subdivision of Fractional Sections 29 and 32, Town 1
S., Range 12 E., Detroit, Wayne County, Michigan,

c. The existing agreement for access to the Beth
Olem Cemetery or any subsequent easement for access to
same.

IT IS FURTHER ORDERED AND ADJUDGED that the afore-
described subdivisions, plats or parts thereof be and are hereby
replated into a final plat known as the Central Industrial Park
Subdivision Amended Plat being part of Subdivision of 1/4
Sections 39, 40, 41, 42 & 59 of the 10,000 Acre Tract (L. 18,
P. 183, Deeds), Plat Subdivision of the west 1/2 of quarter
Section 59, T.2.A.T. (L. 46, P. 450 & 451, Deeds), Plat of
Estate of John Strong (L. 243, P. 514, Deeds), Theodore J. and
Denis Campau Plat (L. 2, P.2, Plats), Plat of Alonzo Merrill's
land (L. 12, P. 193, Deeds), Fractional Section 28, T. 1 S., R.
12 E., located in the City of Detroit/City of Hamtramck, Wayne
County, Michigan as illustrated by the new Amended Plat
consisting of 7 pages attached hereto as Exhibit A.

IT IS FURTHER ORDERED AND ADJUDGED that five (5) true
copies of the Amended Plat accompanied by this Judgment shall be
filed with the Treasurer of the State of Michigan in accordance
with MCLA 560.229.

Wayne County Circuit Judge

APPROVED AS TO FORM AND SUBSTANCE: