

KAISER'S SUBDIVISION

A PART OF OUT LOT 14 LEIB FARM


CITY OF DETROIT WAYNE CO

MICHIGAN

MAY 1891

MASON L. BROWN
CIVIL ENGINEER & SURVEYOR
22 & 23 HODGES BLK
DETROIT MICH

SCALE 100 FT PER INCH

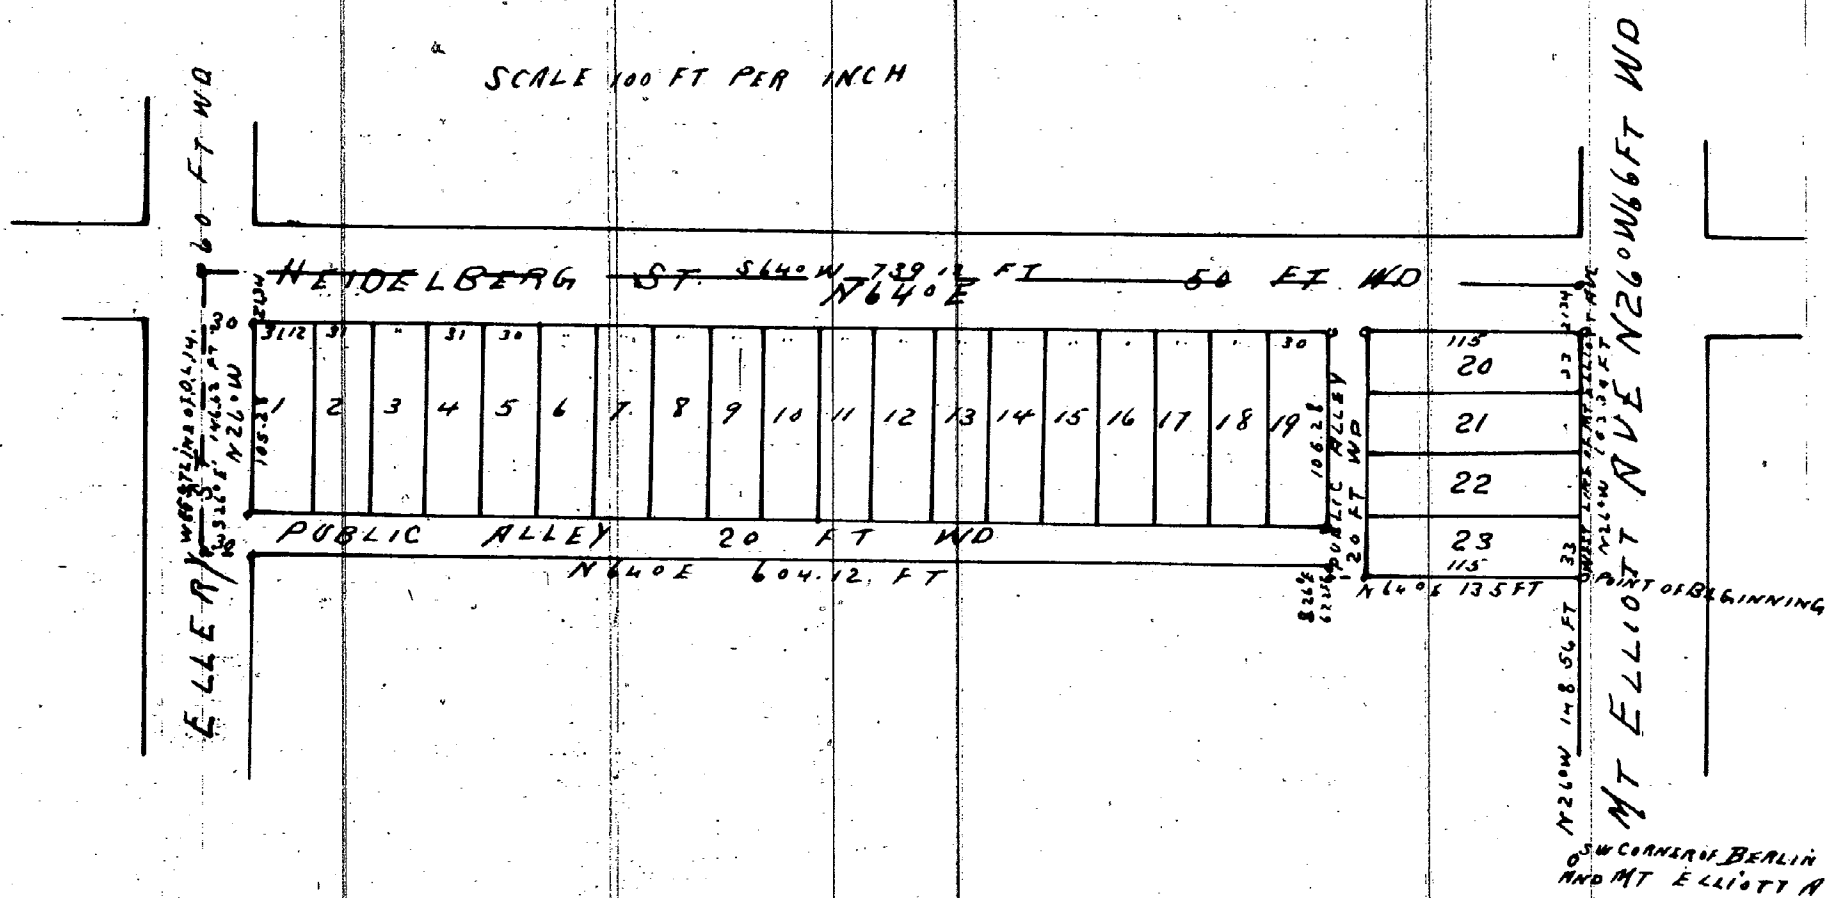

I hereby certify that the above plat is correct, and that monuments consisting of Oak Stakes 1 1/4 inches square and 15 inches long have been placed in the ground at all angles in the boundaries and at the intersection of all streets or streets and alleys as shown on plat by

Detroit June 6 1891.
Mason L. Brown
Engineer and Surveyor

KNOW ALL MEN BY THESE PRESENTS that we Peter Kaiser and Catharine Kaiser his wife Joseph Kaiser and Madeline M. Kaiser his wife Henry Kaiser and Catharine Kaiser his wife and John Kaiser Jr. and Rose Kaiser his wife have caused the land embraced in the above plat to be surveyed laid out and platted to be known as Kaiser's Subdivision of a part of Out Lot 14 Leib Farm City of Detroit Wayne Co Michigan and that the streets and alleys shown on said plat are hereby dedicated to the use of the public Witness our hands and seals this the 5th day of June A. D. Eighteen Hundred and Ninety one

In presence of
Wm D Fox
Wm F Pagel.
Peter Kaiser [L.S.]
Catharine Kaiser [L.S.]
Joseph Kaiser [L.S.]
Madeline M. Kaiser [L.S.]
Henry Kaiser [L.S.]
Catharine E. Kaiser [L.S.]
John Kaiser Jr. [L.S.]
Rose Kaiser [L.S.]

STATE OF MICHIGAN } ss
County of WAYNE

We Elgin A. Neames Dep. Register of Deeds and Mason L. Brown Surveyor hereby certify that we have each carefully compared this copy with the original plat of Kaiser's Subdivision of a part of out lot 14 Leib Farm City of Detroit Wayne Co Mich and that it is an exact copy thereof and of the whole of such original map or plat

Elgin A. Neames Dep. Register of Deeds
Mason L. Brown Surveyor

STATE OF MICHIGAN } ss
COUNTY OF WAYNE

On this the 5th day of June 1891 before me, a Notary Public in and for said county personally appeared the above named Peter Kaiser and Catharine Kaiser his wife Joseph Kaiser and Madeline M. Kaiser his wife Henry Kaiser and Catharine Kaiser his wife and John Kaiser Jr. and Rose Kaiser his wife known to me to be the same persons who executed the above dedication and who acknowledged the same to be their free act and deed

Examined & Approved
June 10-1891
W. R. Pratt
Deputy Auditor General
Wm D. Fox Notary Public
Wayne County Michigan

The Property hereon platted is described as follows.

Beginning at a point on the westerly line of Mt Elliott Avenue as heretofore laid out said point being N 26° W 148.56 feet from the south line of Berlin street as heretofore laid out thence along said westerly line of Mt Elliott Avenue N 26° W 153.34 feet thence S 64° W 739.12 feet to the west line of out lot 14 thence S 26° E along said west line of out lot 14 Leib Farm 146.62 feet thence N 64° E 604.12 feet thence S 26° E 6.72 feet thence N 64° E 135 feet to the point of beginning

Approved June 20 1891

Board of Public Works } Jacob Luthard
J. Bellman

REGISTERS OFFICE
COUNTY OF WAYNE } ss
Received on Record the 25th day
of June A. D. 1891 at 3:00
o'clock P. M. and Recorded in Liber
15 of Plate on Page 45
Elgin A. Neames
Dep. REGISTER

I hereby certify that this plat is a correct copy of the plat now on record in the Register of Deeds office being made under the supervision of the Auditor General by tracing the Plat on record and affixing thereto a carefully compared copy of the dedication and Certificate Dated this 14th day of Oct 1910

John B. La Fountaine
Clerk and Gen. Supt.