

GILBERT W. LEE'S SUB.

OF LOTS 23 & 24 OF THE SUB. OF 1/4 SEC 46. 10000 AC.


GREENFIELD WAYNE CO.

MICHIGAN.

MAY 1891

MASON L. BROWN
ENGINEER & SURVEYOR
DETROIT MICH

SCALE 100 FT PER INCH

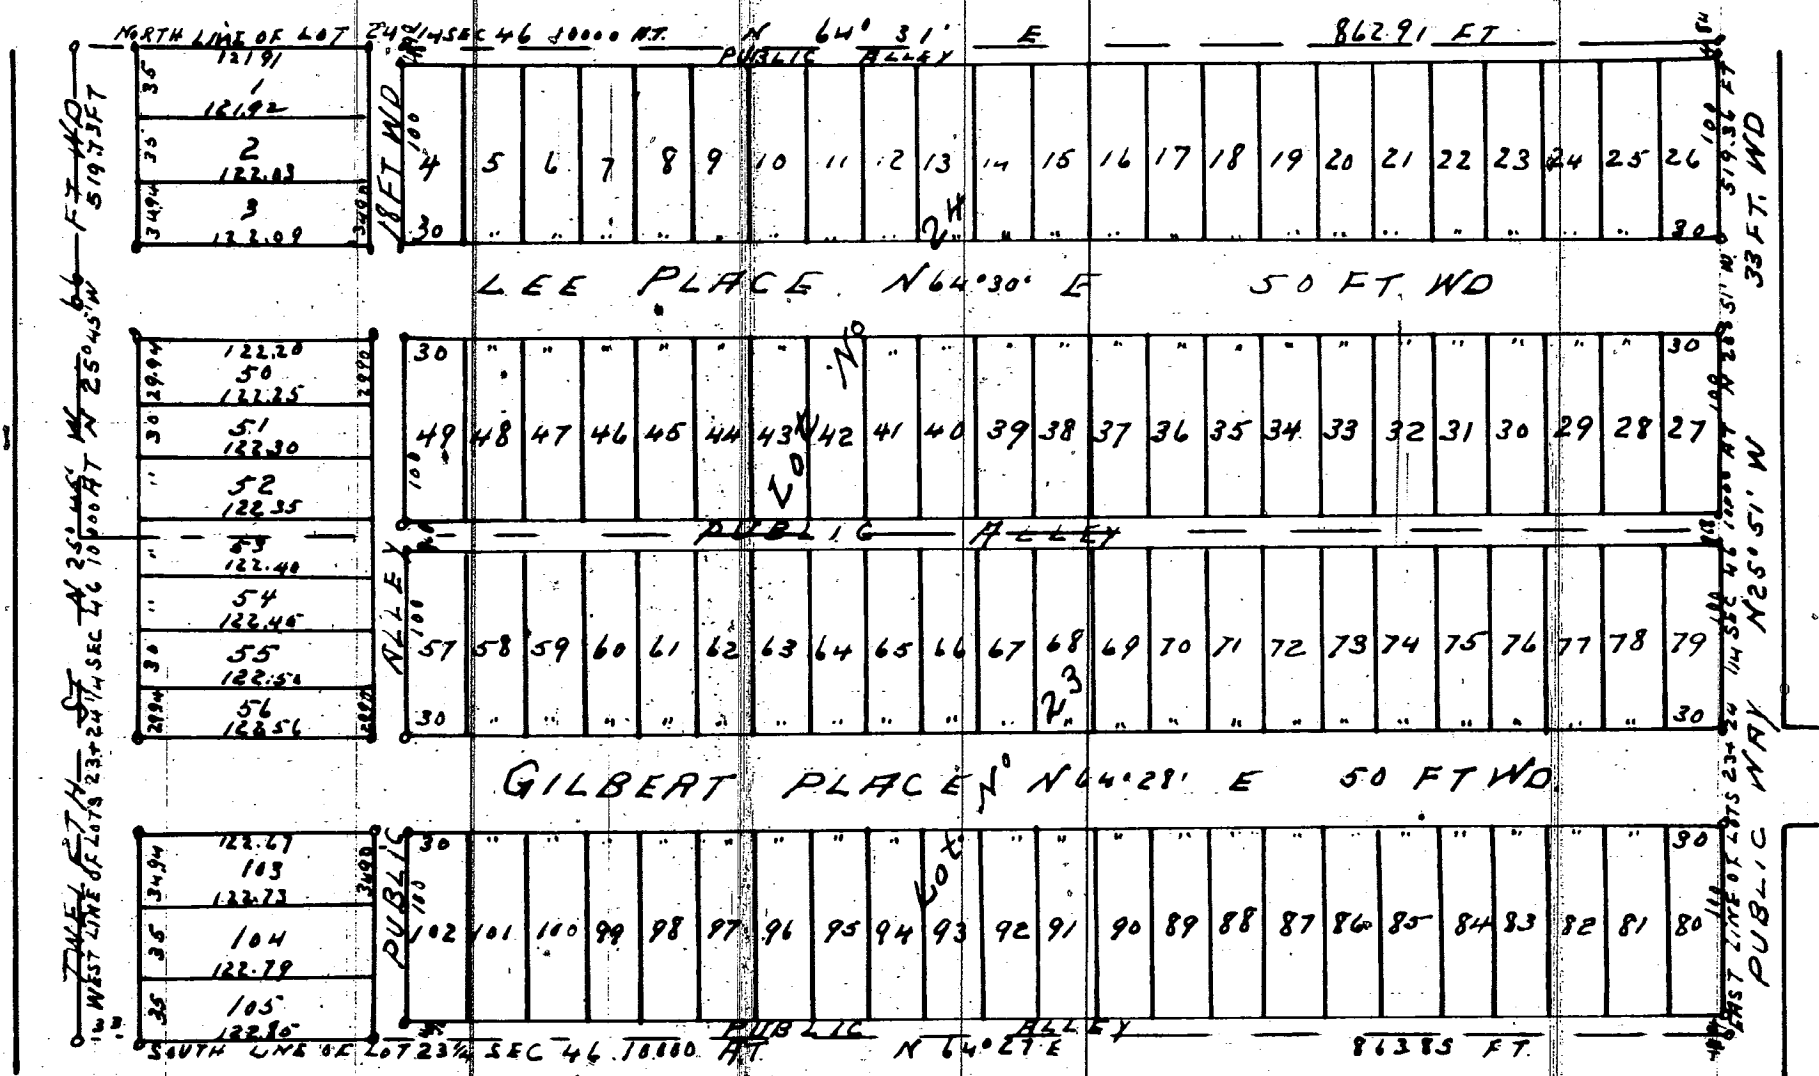

I hereby certify that the above Plat is correct and that Monuments consisting of Oak Stakes 1 1/2 inches square and 15 inches long have been placed in the Ground at all angles in the Boundaries and at the intersection of all Streets or Streets and Alleys, as shown on plat by O

Detroit May 4th 1891.

Mason L. Brown
Engineer and Surveyor

KNOW ALL MEN BY THESE PRESENTS that
I, Sara N Lee

Have caused the land embraced in the above plat to be surveyed laid out and platted to be known as Gilbert W. Lee's Sub of 1/4 Sec 46, 10000 AC. Greenfield Wayne Co. Michigan and that the Streets and Alleys shown on said plat are hereby dedicated to the use of the public. Witness my hands and seals this the 5th day of May

A. D. Eighteen Hundred and Ninety one

In presence of

Sara N Lee

[L.S.]

Henry A. Hammen
Gilbert W. Lee.

REGISTER'S OFFICE

COUNTY OF WAYNE, MICH.

Received for Record the 8th day of May A. D. 1891 at 3 o'clock P. M. and Recorded in Liber 15 of Gracian Page 66
Elgin A. Hammen
Dep. Register

STATE OF MICHIGAN }
COUNTY OF WAYNE } ss

On this, the 5th day of May 1891, before me, a Notary Public in and for said County, personally appeared the above named

Sara N Lee

known to me to be the same persons who executed the above dedication and who acknowledged the same to be their free act and deed

Henry A. Hammen Notary Public
Wayne County Michigan

Examined and Approved

May 6 - 1891

H. R. Pratt
Deputy Auditor General

I hereby certify that this plat is a correct copy of the plat now on record in the Register of Deeds office being made under the supervision of the Auditor General by tracing the plat on record and affixing thereto a carefully compared copy of the dedication and certificate. Dated this 11th day of Oct 1910

John B. La Fountain
Clerk and Gen. Dept.

STATE OF MICHIGAN }
COUNTY OF WAYNE } ss

We Elgin A. Hammen Dep. Register of Deeds and Mason L. Brown Surveyor hereby certify that we have each carefully compared this copy with the original Plat of Gilbert W. Lee's Sub of 1/4 Sec 46, 10000 AC. Greenfield Wayne Co. Michigan and that it is an exact copy thereof and of the whole of such original map or plat

Elgin A. Hammen Dep. Register of Deeds
Mason L. Brown Surveyor