

MOTT AND MORSE'S SUB

OF LOTS 25, 26, 31 & 32 1/4 SEC. 38 10000 A.T.


HAMTRAMCK

WAYNE CO., MICH.

MASON L. BROWN,
CIVIL ENGINEER & SURVEYOR
DETROIT, MICH.

APRIL 30, 1891

SCALE 100 FEET TO AN INCH

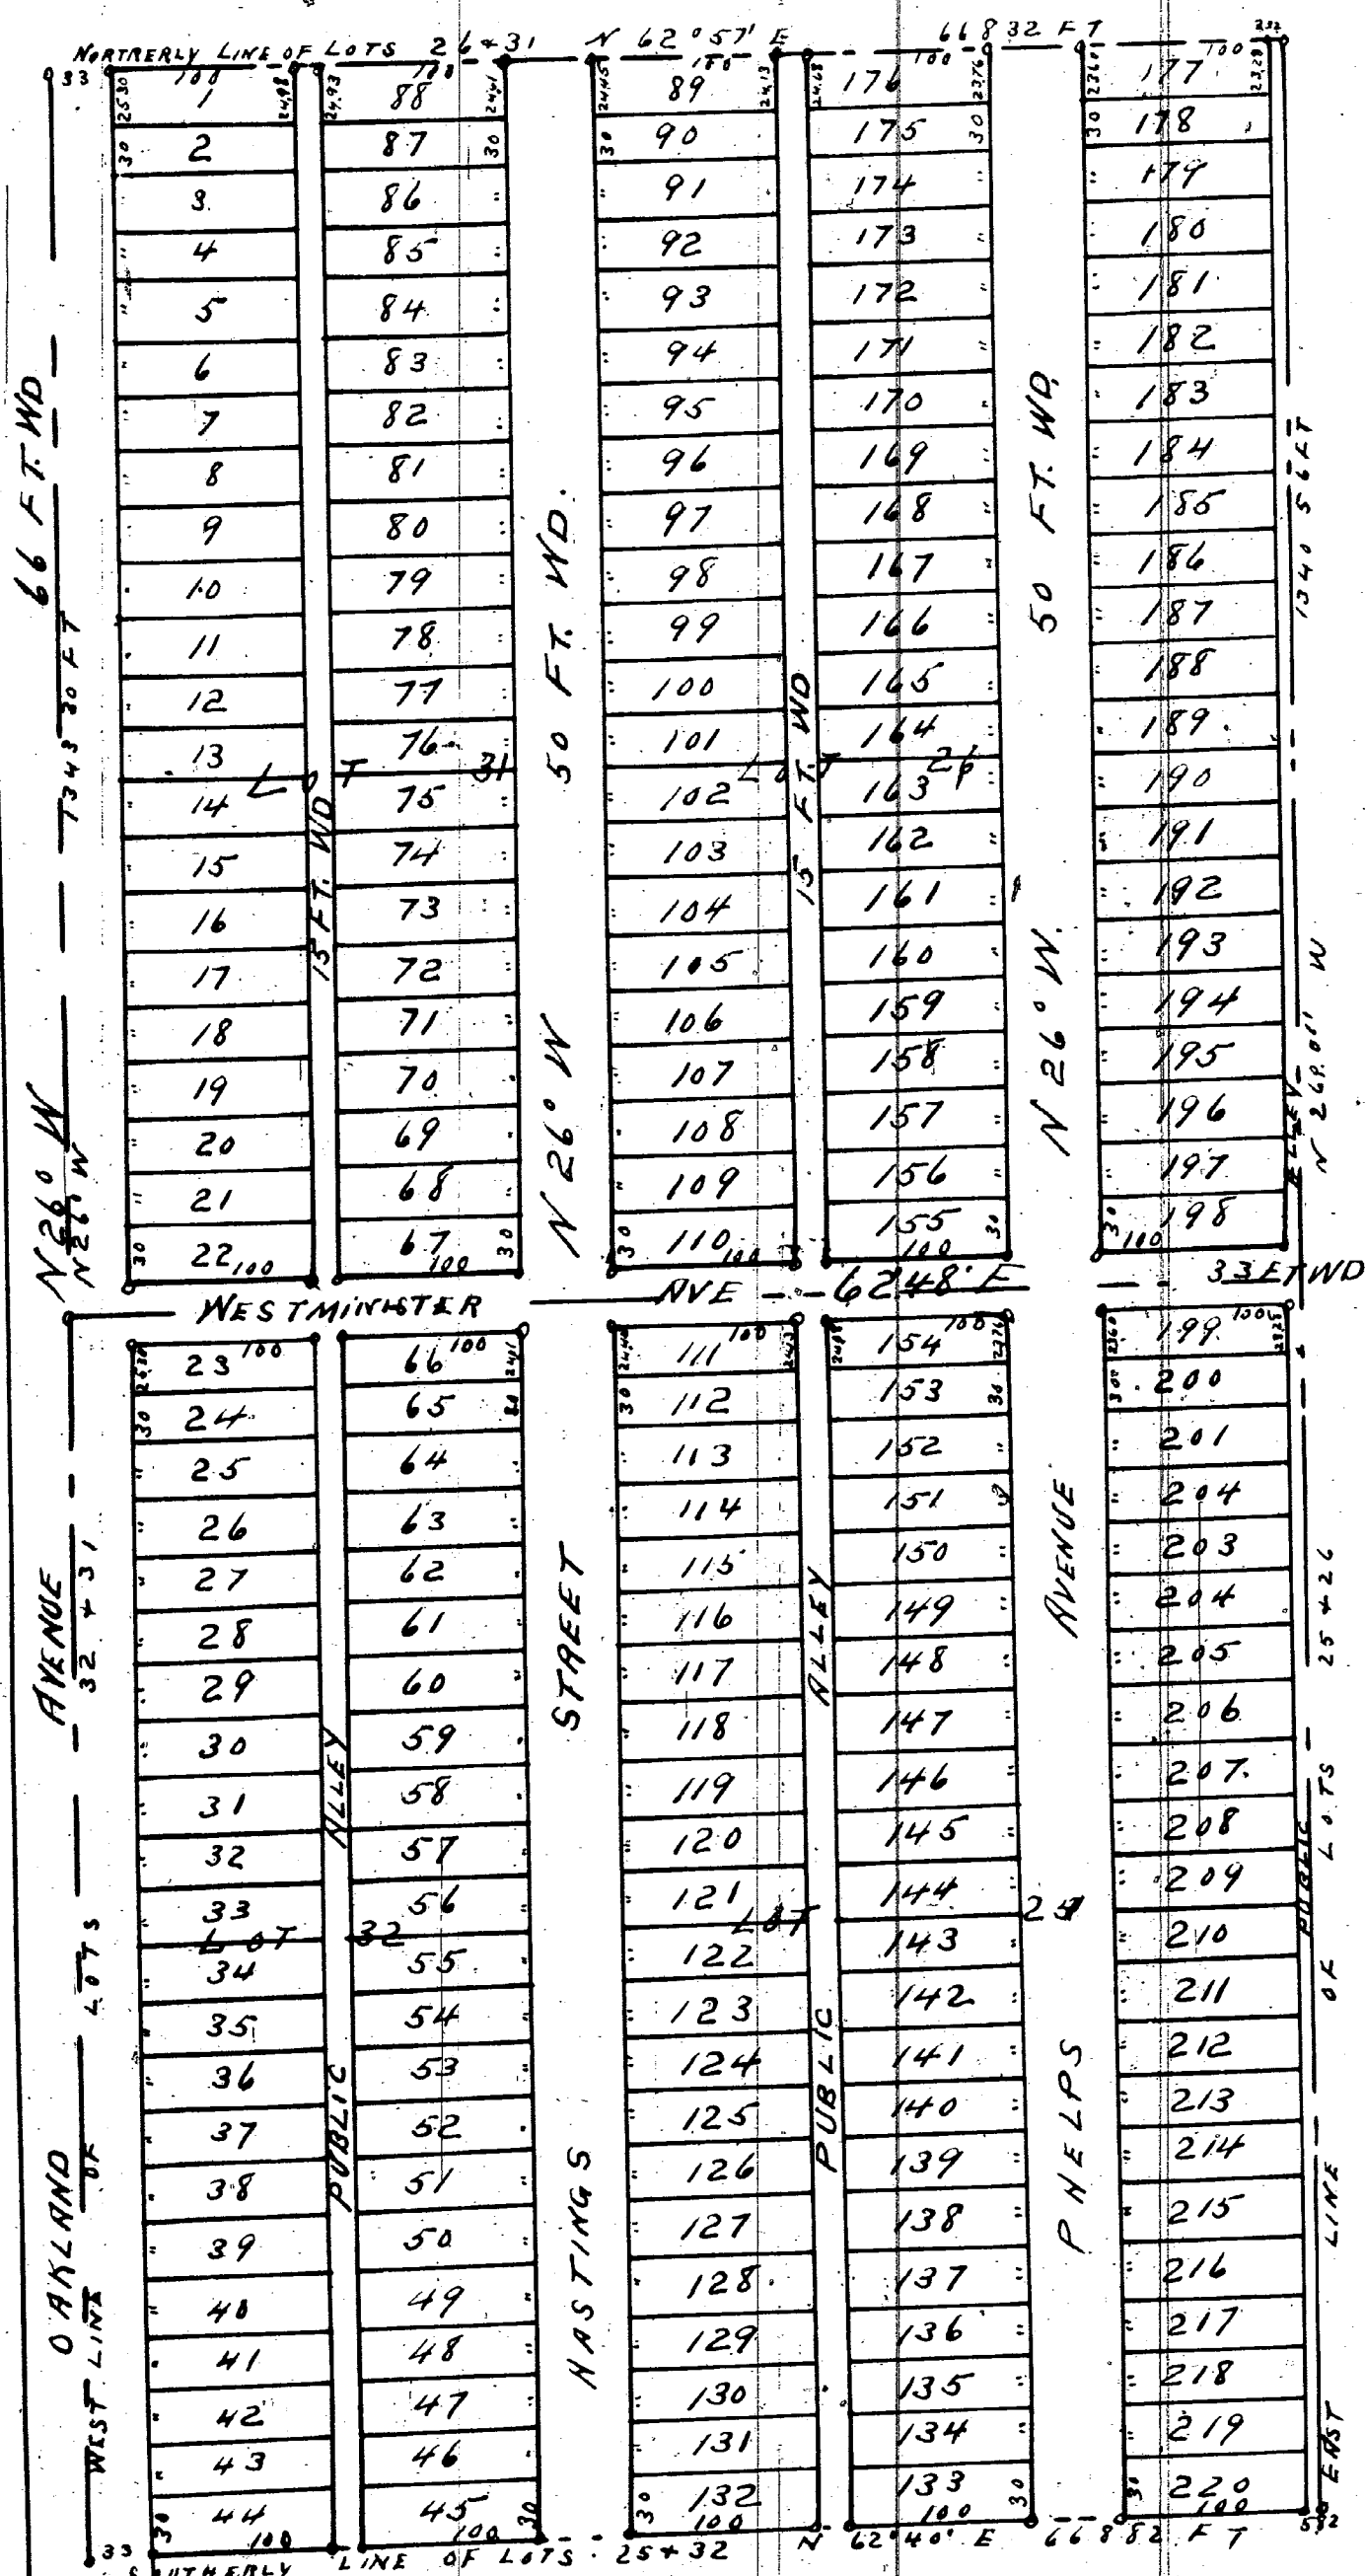

VACATED BY RESOLUTION
OF COMMON COUNCIL
APRIL 12, 1949 VOUCHER 310-49

REGISTER'S OFFICE }
COUNTY OF WAYNE }
Received for Record, the 3rd day
of June, A.D. 1891, at 3 o'clock
P.M. and Recorded in Liber
15 of Plate on Page 81
Eugene A. Scamner
DEP. REGISTER

I hereby certify that this plat is a correct copy of the plat
now on record in the Register of Deeds office being made
under the supervision of the Auditor General by tracing the
plat now on record and affixing thereto a carefully
compared copy of the dedications and certificates
Dated this 11th day of Oct. 1910

John B. LaFountain
Clerk and Gen. Dep.

I hereby certify that the above Plat is correct and that Monuments
consisting of Oak Stakes 1 1/4 inches square and 15 inches long have
been placed in the Ground at all angles in the Boundaries and at the
intersection of all Streets or Streets and Alleys as shown on plat by O

DETROIT MAY 2ND 1891

Mason L. Brown
Engineer and Surveyor

KNOW ALL MEN BY THESE PRESENTS that we JOHN T. MOTT
AND EMILY A. MOTT HIS WIFE AND GEORGE C. MORSE AND
CARRIE B. MORSE HIS WIFE AND CLARENCE R. MORSE AND MARY A. MORSE
Have caused the land embraced in the above plat to be surveyed laid
out and platted, to be known as 31 & 32 1/4 SEC. 38 10000 A.T.
HAMTRAMCK WAYNE Co. Michigan and that the Streets and
Alleys shown on said plat are hereby dedicated to the use of the public
Witness our hands and seals this the 27th day of MAY
A.D. Eighteen Hundred and Ninety one
In presence of
Cullen Brown John J. Mott [L.S.]
Warren Emily A. Mott [L.S.]
Homer George B. Moore [L.S.]
Warren Carrie H. Moore [L.S.]
Homer Clarence R. Morse [L.S.]
Homer Mary A. Morse [L.S.]

STATE OF MICHIGAN }
COUNTY OF WAYNE }
On this the 27th day of MAY 1891, before
me, a Notary Public in and for said county personally appeared the
above named JOHN T. MOTT AND EMILY A. MOTT HIS WIFE AND GEORGE C. MORSE
AND CARRIE B. MORSE HIS WIFE AND CLARENCE R. MORSE AND MARY A. MORSE
known to me to be the same persons who executed the above dedication
and who acknowledged the same to be their free act and deed
Homer Warren Notary Public
WAYNE County Michigan

STATE OF MICHIGAN }
COUNTY OF WAYNE }
We Eugene A. Scamner Dep. Register
of Deeds and Mason L. Brown Surveyor hereby
certify that we have each carefully compared this copy with the original
plat of MOTT & MORSE'S SUB OF LOTS 25, 26, 31 & 32 1/4 SEC. 38 10000 A.T.
HAMTRAMCK WAYNE CO. MICH. and that it is an exact copy thereof and of
the whole of such original map or plat
Eugene A. Scamner Dep. Register of Deeds
Mason L. Brown Surveyor

Examined and Approved
June 1 - 1891
H. R. Pratt
Deputy Auditor General

VACATION OF ALLEY NEAR HOWARD ST., CITY OF DETROIT.

re petition of West Side
Brewery Co., Ltd., to the
Common Council of the City
of Detroit.

RESOLVED that all that part of the public
alley 20 ft. wide first east of and parallel to
Twelfth St. and lying between the north line of
Howard St. and the south line of the alley first
north thereof, be vacated.

Oct. 16, 1917

Voucher No. 22 -- 1918.
see Voucher 1164 -- 1917.

Vol. 141 page. 11382 ✓

DOVER PARK SUBDIVISION, CITY OF DETROIT.
ACCEPTANCE OF PLAT.

Re petition of
George Jerome for acceptance
of deed, to the Common
Council of the City of Detroit.

RESOLVED that the warranty deed of the
Dover Park Land Company to the City of Detroit
of part of Lots 333 to 376 incl. of Dover Park
Subdivision of part of Frac. Sec. 3-4, T. 2 s.
R. 11 e. and part of P.C. 286 all lying south
of Tireman Ave. and west of Livernois Ave.,
City of Detroit, be accepted.

Oct. 9, 1917.

Voucher No. 37 -- 1918.

Vol. 32 page. 2053 ✓

VACATION OF ALLEYS NEAR McKINSTRY AND JEFFERSON AVENUES.

re petition of Detroit
Copper and Brass Rolling
Mills to Common Council
of the City of Detroit.

RESOLVED THAT ALL OF THE PUBLIC ALLEY
10 ft. wide first west of and parallel to McKinstry
Ave. and lying between the south line of Lot 2 extended
westerly and the north line of Lot 6 extended westerly
also all of the public alley 20 ft. wide first north
of Jefferson Ave. west lying between the west line of
McKinstry Ave. and the west line of Lot 1 extended
northerly as platted in the plat of ~~Shad~~ Subdivision
of part of Outlot 16, P.C. 30, be vacated.

Nov. 6, 1917.

Voucher No. 40, 1918.

Vol. 142 page. 11586 ✓

WIDENING OF WESTMINSTER AVENUE, IN CITY OF DETROIT.

Verdict rendered in
Recorder's Court, of
City of Detroit.


The following property was taken, in the widen-
ing of Westminster Ave. from Cameron Ave. to the alley
east, where not already open as a public street:

Nov. 10, 1917.

Voucher
No. 46, -- 1918.

The n. 3.90 ft. of the s. 17.40 ft. of
Lot 199, Mott & Morse's Sub. of Lots 25-26-31-32,
½ Sec. 38, Ten Thousand Acre Tract.

Vol. 139 page. 10943 ✓

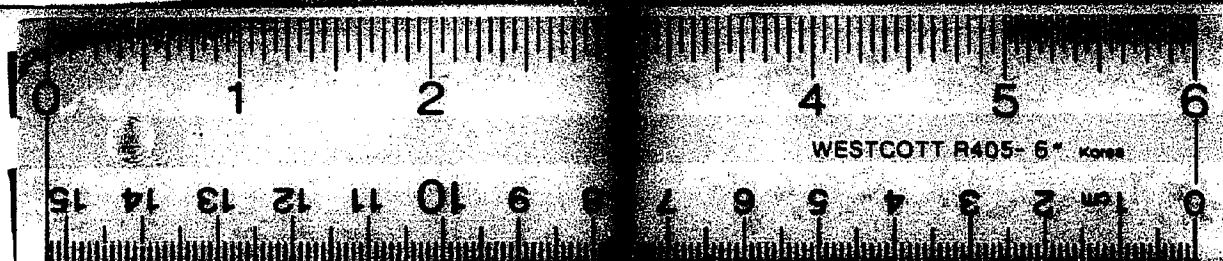

16 X