10944

STROH'S SUBDIVISION

OF THAT PART OF P.C. 644 NORTH OF GRATIOT AVE


HAMTRAMCK WAYNE CO.,

MICHIGAN

MASON L BROWN
CIVIL ENGINEER & SURVEYOR
DETROIT MICH

MAY 1891

SCALE 100 FT PER INCH

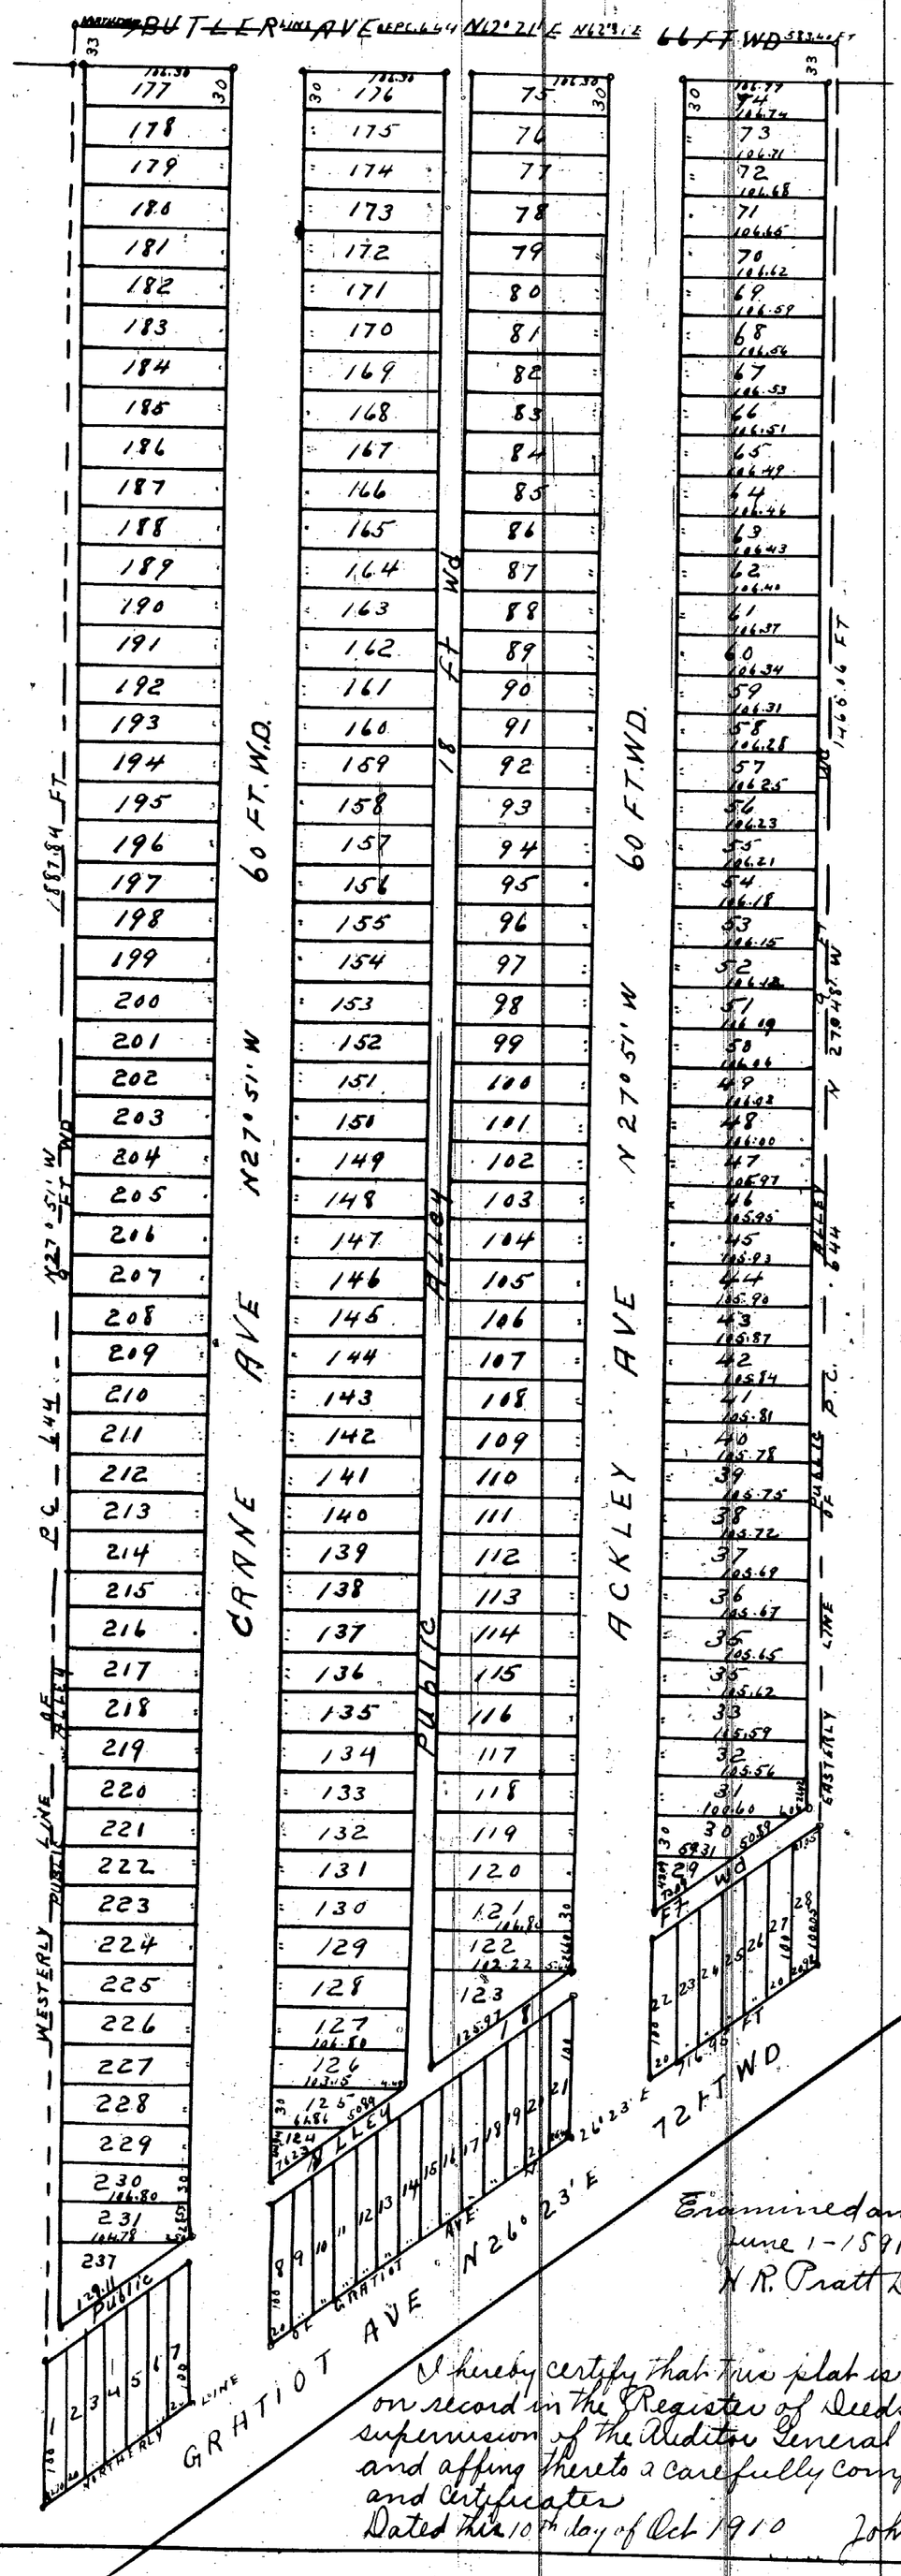

I hereby certify that the above Plat is correct and that Monuments consisting of Oak Stakes 1¼ inches square and 15 inches long have been placed in the Ground at all angles in the Boundaries, and at the intersection of all Streets or Streets and Alleys as shown on plat by O.

Detroit May 6th 1891.

Mason L. Brown
Engineer and Surveyor

KNOW ALL MEN BY THESE PRESENTS that We Emil Stroh & Anna A Stroh his wife have caused the land embraced in the above plat to be surveyed laid out and platted to be known as Stroh's subdivision of that part of P.C. 644 North of Gratiot AVE Hamtramck Wayne Co Michigan and that the Streets and Alleys shown on said plat are hereby dedicated to the use of the public

Witness our hands and seals this the 19 day of May A.D. Eighteen Hundred and Ninety one

In presence of

Emil Stroh [L.S.]
Anna A Stroh [L.S.]

Fred Guenther as to E.S.
H.R. Saunders as to A.A.S.
Bethune Duffield as to both

STATE OF MICHIGAN } SS
COUNTY OF Wayne }

On this the 19 day of May 1891 before me, a Notary Public in and for said county personally appeared the above named Emil Stroh & ——

known to me to be the same person who executed the above dedication and who acknowledged the same to be their free act and deed

Fred Guenther Notary Public
Wayne County Michigan

REGISTER'S OFFICE
COUNTY OF WAYNE

Received for Record the 2nd day of June A.D. 1891 at 3 o'clock P.M. and Recorded in Liber 15 of Plats on Page 80

Elgin A Heames
Dep REGISTER

STATE OF MICHIGAN } SS
County of Wayne }

We Elgin A Heames Dep Register of Deeds and Mason L Brown Surveyor, hereby certify that we have each carefully compared this copy with the original plat of Stroh's Subdivision of that part of P.C. 644 north of Gratiot Ave Hamtramck Wayne Co Michigan and that it is an exact copy thereof and of the whole of such original map or plat

Elgin A Heames Dep Register of Deeds
Mason L. Brown Surveyor

STATE OF MICHIGAN } SS
COUNTY OF Branch }

On this the 19th day of May 1841 before me, a Notary Public in and for said County personally appeared the above named Anna N Stroh wife of Emil Stroh

known to me to be the same person who executed the above dedicated and who acknowledged the same to be her free act and deed

L A Jacobson Notary Public
Branch County Michigan

Examined and Approved
June 1-1891
N R Pratt Deputy
Auditor General

I hereby certify that the plat is a correct copy of the plat now on record in the Register of Deeds office being made under the supervision of the Auditor General by tracing the plat on record and affixing thereto a carefully compared copy of the dedication and certificates

Dated this 10th day of Oct 1910 John B Lo Fountain Clerk and Gen Dept

ClibPDF - www.fastio.com