

T. H. WELCH'S "GRAND CENTRAL SUB."

OF PART OF P.C. 114.

ECORSE WAYNE CO.

MICHIGAN

Scale 60 FT Per Inch

MASON L. BROWN
ENGINEER & SURVEYOR
214 1/2 HURON ST. DETROIT MICH

I hereby certify that the above Plat is correct, and that Monuments consisting of Oak Stakes 1 1/4 inches square and 15 inches long have been placed in the Ground at all angles in the Boundaries, and at the intersection of all Streets or Streets and Alleys, as shown on plat by O

Deputy June 17th 1892

Mason L. Brown
Engineer and Surveyor

KNOW ALL MEN BY THESE PRESENTS, that

Thomas H. Welch

unmarried

Have caused the land embraced in the above plat to be surveyed, laid out and platted, to be known as T. H. Welch's Grand Central Sub of P.C. 114, Ecorse Wayne Co. Michigan and that the Streets and Alleys shown on said plat are hereby dedicated to the use of the public.

Witness my hand and seal this the 17th day of June, A. D. Eighteen Hundred and Ninety Two

in presence of

Thomas H. Welch [LS]

F. O. Frisbie
F. O. Ray

STATE OF MICHIGAN } ss
COUNTY OF WAYNE }

On this the 17th day of June 1892, before me a Notary Public in and for said County, personally appeared the above named

unmarried

known to me to be the same person who executed the above dedication and who acknowledged the same to be his, free act and deed

Frank F. Frisbie, Notary Public
Wayne County Michigan

STATE OF MICHIGAN } ss
County of Wayne }

We Edgum A. Heames, Dep. Register of Deeds, and Mason L. Brown, Surveyor, hereby certify that we have each carefully compared this copy with the original plat of T. H. Welch's Grand Central Sub of P.C. 114, Ecorse Wayne Co. Mich. and that it is an exact copy thereof and of the whole of each original map or plat.

Edgum A. Heames, Dep. Register of Deeds
Mason L. Brown, Surveyor

The property hereon platted is described as follows: Beginning at the intersection of Monroe and Burke Avenues as heretofore laid out in Private Claim No. 114 Township of Ecorse Wayne Co. Michigan; and running thence N 9° 53' E along easterly side of Monroe Ave 1019.26 ft to a stake thence S 60° 22' E 332.59 ft to a stake on north westerly side of Burke Ave thence S 29° W along said north westerly side of Burke Ave 939.65 ft to place of beginning.

I hereby certify that this plat is a correct copy of the plat now on record in the Register of Deeds office of the Auditor General by tracing the plat on record and affixing thereto a carefully compared copy of the dedication and certificate. Dated this 22nd day of Oct 1910

John B. La Fountain
Clerk and Gen. Supt


REGISTER'S OFFICE } ss
COUNTY OF WAYNE }

Received for Record the 22nd day of June A. D. 1892 at 3:00 o'clock P. M. and Recorded in Liber of Plats on Page 26

Edgum A. Heames
Dep. REGISTER

Examined and Approved
June 18-1892

A. R. Pratt
Deputy Auditor General

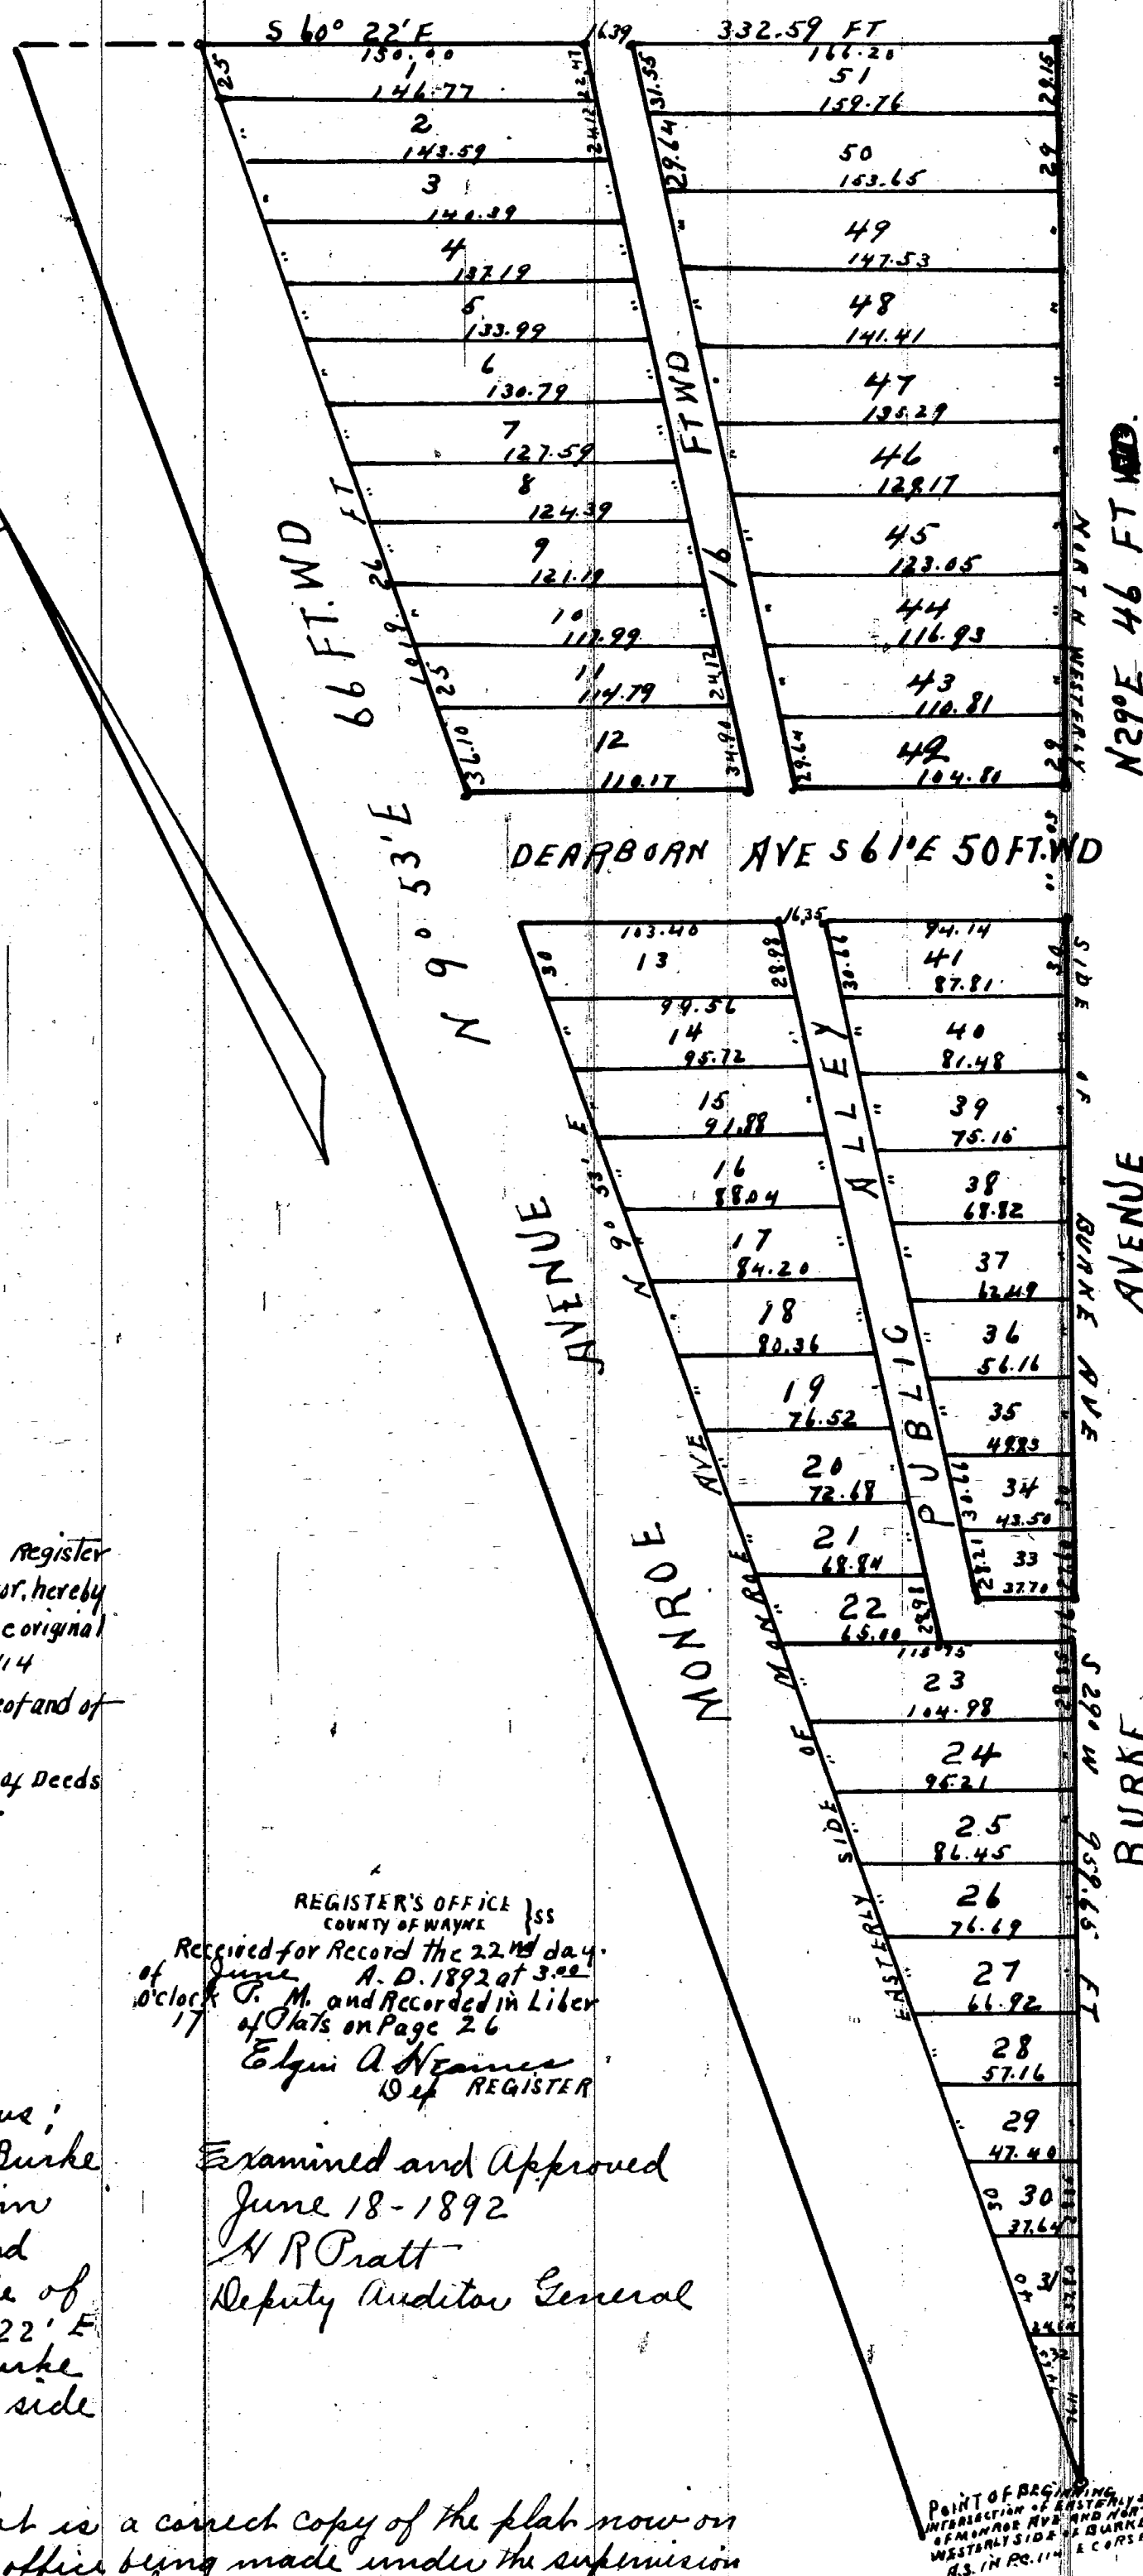

POINT OF BEGINNING
INTERSECTION OF EASTERLY SIDE
OF MONROE AVE AND NORTH
WESTERLY SIDE OF BURKE AVE
AS IN P.C. 114 ECORSE