

BUTTERFIELD'S SUB.

OF BL'K 30 AND N/2 OF BL'K 31.

OF SCOVILL'S SUB OFF R.L. SEC. 2. T. 2. S. R. 11 E.

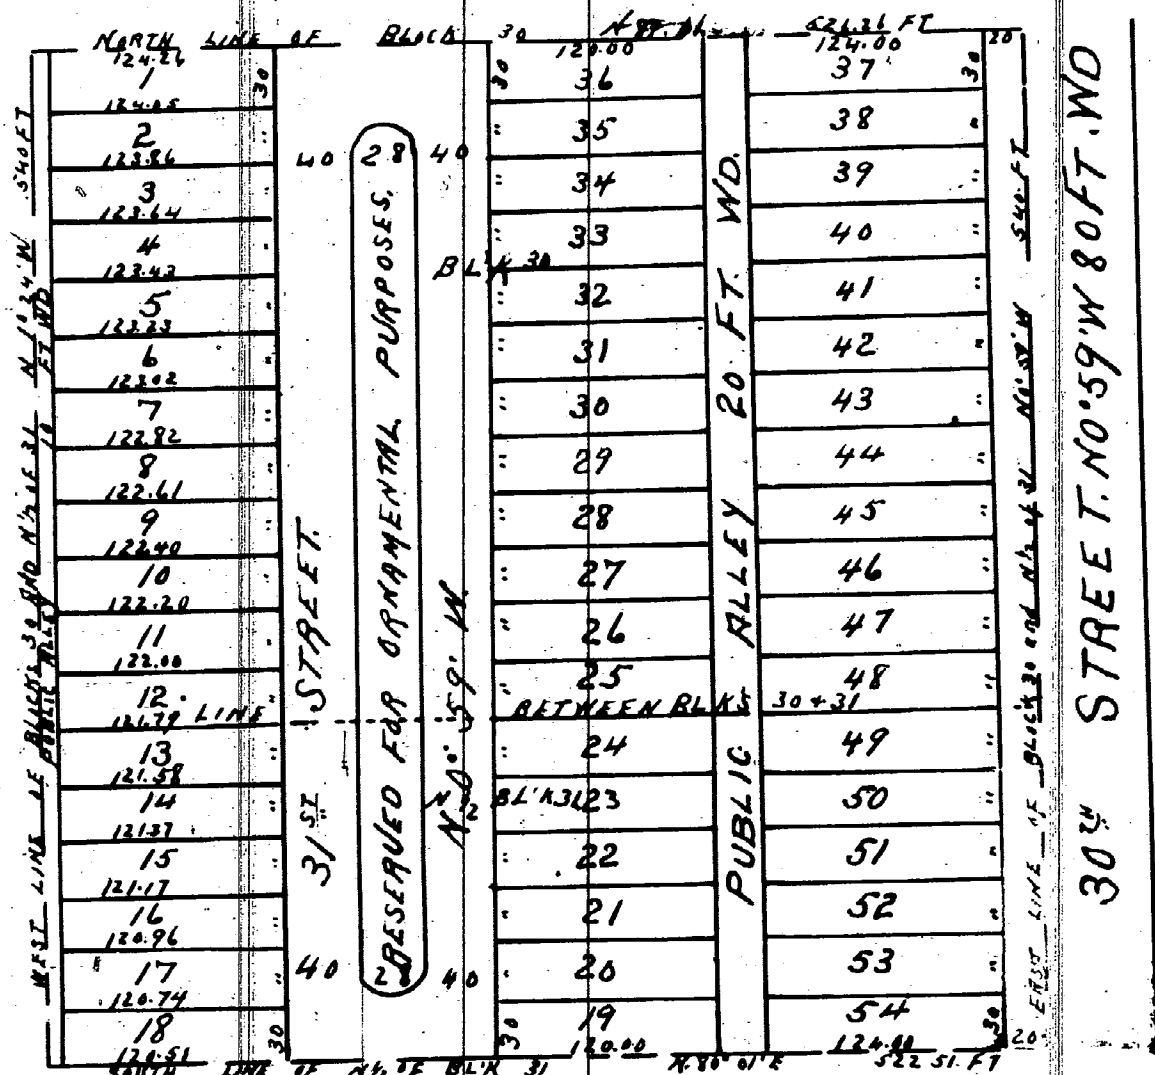
GREENFIELD WAYNE CO.

MICHIGAN.

APRIL 29th 1892.

SCALE 1/4" = 10 FT PER INCH

Mason L. Brown
Civil Engineer & Surveyor
227 23rd Judges Bl'k
Detroit Mich

30th STREET N. 0.59 W 80 FT. W.D.

REGISTER'S OFFICE
County of Wayne
Received for Record the 26th day
of May A.D. 1892 at 3 o'clock
P.M. and Recorded in Liber
17 of Plate on Page 11
Edwin A. Neames
DEP. REGISTER

I hereby certify that the above plat is correct, and that Monuments consisting of Oak Stakes 1 1/2 inches square and 15 inches long have been placed in the ground at all angles in the boundaries, and at the intersection of all streets or streets and alleys, as shown on plat by O.

Det. May 13 1892.
Mason L. Brown
Engineer and Surveyor

Examined and Approved
May 14 - 1892
H. R. Pratt
Deputy Auditor General

STATE OF MICHIGAN } ss
COUNTY OF WAYNE

On this, the 13th day of May 1892, before me, a Notary Public in and for said county, personally appeared the above named Alfred Scovel (single)

known to me to be the same persons who executed the above dedication and who acknowledged the same to be his free act and deed
Lucius W. Frazer Notary Public
WAYNE County Michigan

KNOW ALL MEN BY THESE PRESENTS, that We Alfred Scovel (single) James D. Butterfield and S. Jennie Butterfield his wife have caused the land embraced in the above plat to be surveyed, laid out and platted to be known as BUTTERFIELD'S SUB. OF BL'K 30 AND N/2 OF BL'K 31 OF SCOVILL'S SUB. OFF R.L. SEC. 2. T. 2. S. R. 11 E. GREENFIELD WAYNE Co Michigan and that the streets and alleys shown on said plat have hereby dedicated to the use of the public. Witness our hands and seals this the 13th day of May A.D. Eighteen Hundred and Ninety Two

In presence of
Anthony J. Morrey
Lucius W. Frazer
G. H. Waldo
J. O. Ray
James D. Butterfield
S. Jennie Butterfield

STATE OF MICHIGAN } ss
COUNTY OF WAYNE

On this the 13th day of May 1892, before me, a Notary Public in and for said county, personally appeared the above named James D. Butterfield and S. Jennie Butterfield his wife known to me to be the same persons who executed the above dedication and who acknowledged the same to be their free act and deed
Graham N. Waldo Notary Public
Wayne County Michigan

STATE OF MICHIGAN } ss
COUNTY OF WAYNE

We Edwin A. Neames Dep. Register of Deeds, and Mason L. Brown Surveyor, hereby certify that we have each carefully compared this copy with the original plat of BUTTERFIELD'S SUB. OF BL'K 30 AND N/2 OF BL'K 31 OF SCOVILL'S SUB. OFF R.L. SEC. 2. T. 2. S. R. 11 E. GREENFIELD WAYNE Co. Michigan and that it is an exact copy thereof and of the whole of such original map or plat
Edwin A. Neames Dep. Register of Deeds
Mason L. Brown Surveyor

I hereby certify that this plat is a correct copy of the plat now on record in the Register of Deeds office being made under the supervision of the Auditor General by tracing the plat on record and affixing thereto a carefully compared copy of the dedication and certificate
Dated this 19th day of Oct 1910
John B. La Fountain
Clerk and Gen. Dep't