

ADAMS & PECK'S

2nd NORTH END SUB being lots 4 & 5 1/4 Sec 35 10000 A.T.



CITY OF DETROIT & GREENFIELD

WAYNE CO., MICHIGAN.

April 27th 1892

Scale 100 Feet Per Inch

MASON L. BROWN
CIVIL ENGINEER & SURVEYOR
22423 HODGES BLK
DETROIT MICH

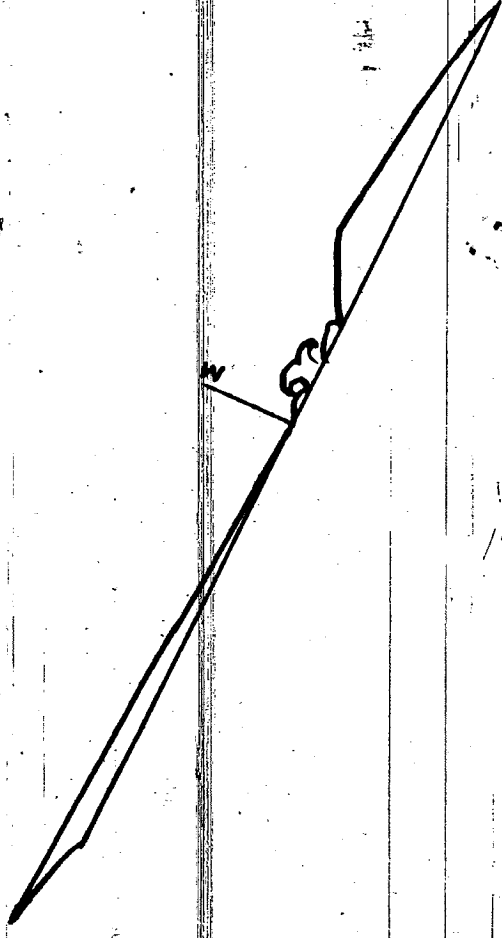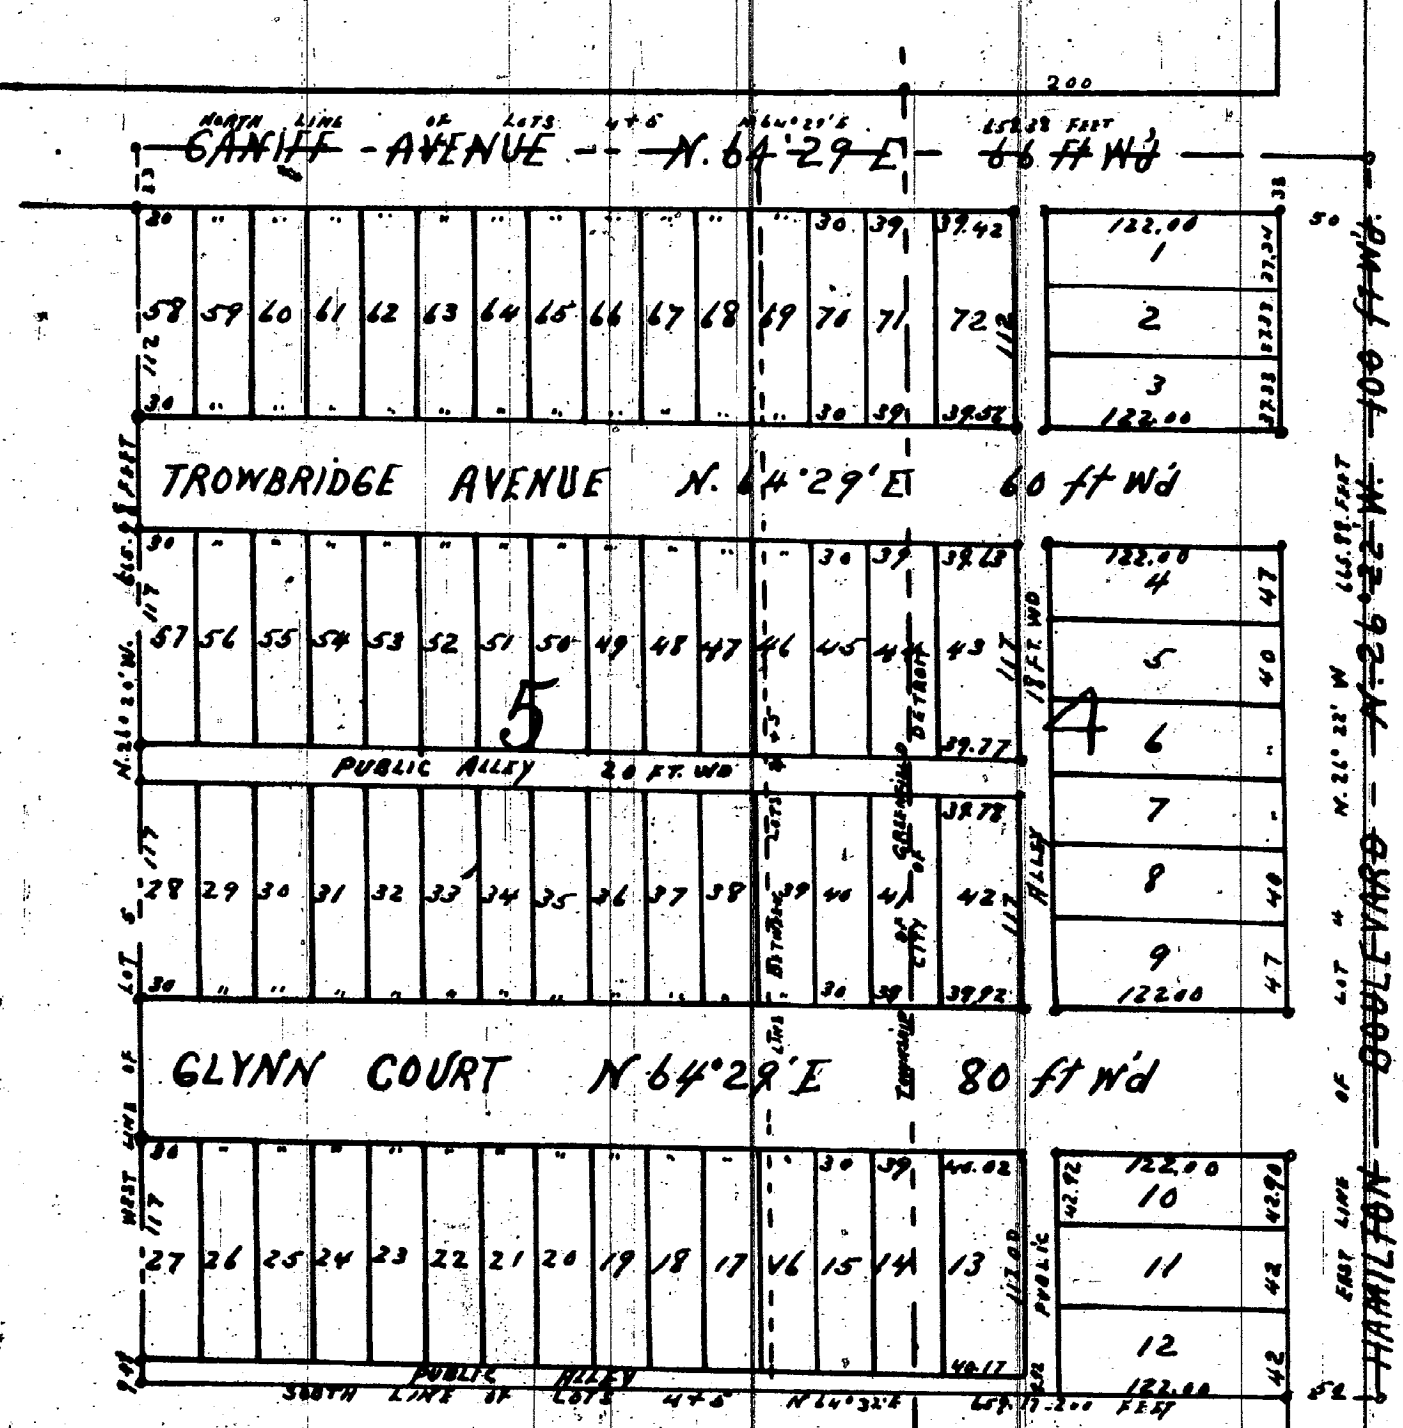

I hereby certify that the above Plat is correct, and that Monument consisting of Oak Stakes 1 1/2 inches square and 15 inches long have been placed in the Ground at all angles in the Boundaries and at the intersection of all Streets or Streets and Alleys as shown on plat by O

DETROIT APRIL 27th 1892

Mason L. Brown
Engineer and Surveyor

KNOW ALL MEN BY THESE PRESENTS, that we ROLLIN C OLIN AND GRACE A OLIN HIS WIFE AND OSCAR LESEURE CAROLINE LESEURE HIS WIFE

Have caused the land embraced in the above plat to be surveyed, laid out and platted, to be known as ADAMS & PECK'S 2nd NORTH END SUB BEING LOTS 4 & 5 1/4 SEC 35 10000 A.T. CITY OF DETROIT & GREENFIELD Co., Michigan, and that the Streets and Alleys shown on said plat have hereby dedicated to the use of the public

Witness our hands and seals this the 2nd day of MAY, A. D. Eighteen Hundred and Ninety Two
In presence of
Rollin C Olin ILSJ
Grace A Olin ILSJ
Oscar LeSeure
Caroline M. LeSeure.

STATE OF MICHIGAN } ss
COUNTY OF WAYNE }
On this the 2nd day of MAY, 1892, before me a Notary Public in and for said county personally appeared above named ROLLIN C. OLIN AND GRACE A OLIN HIS WIFE AND OSCAR LESEURE CAROLINE LESEURE HIS WIFE known to me to be the same persons who executed the above dedication and who acknowledged the same to be their free act and deed
Jas. A. Wilson Notary Public
WAYNE County Michigan

APPROVED. May 26th 1892
John McVean
James Dean.
Jacob Luthard

BOARD OF PUBLIC WORKS
CITY OF DETROIT
WAYNE CO., MICHIGAN

Examined and Approved
May 6th 1892
H. R. Pratt
Deputy Auditor General

I hereby certify that this plat is a correct copy of the plat now on record in the Register of Deeds office being made under the supervision of the Auditor General by tracing the plat on record and affixing thereto a carefully compared copy of the dedication and certificates dated this 19th day of Oct 1910
John B La Fountain
Clerk and Gen Depr

STATE OF MICHIGAN } ss
COUNTY OF WAYNE }
We Elgin A. Hames Register of Deeds and Mason L. Brown Surveyor hereby certify that we have each carefully compared this copy with the original plat of ADAMS & PECK'S 2nd NORTH END SUB BEING LOTS 4 & 5 1/4 SEC 35 10000 A.T. CITY OF DETROIT & GREENFIELD WAYNE CO. MICHIGAN and that it is an exact copy thereof and of the whole of such original map or plat
Elgin A. Hames Register of Deeds
Mason L. Brown Surveyor

REGISTER'S OFFICE } ss
COUNTY OF WAYNE }
Received for Record the 31 day of May A. D. 1892 at 3:24 o'clock P. M. and Recorded in Liber 17 of Plate on Page 13
Elgin A. Hames
Register

