

QUINN & HAGGERTY'S, SUB

OF A PART OF P.C. 583 LYING BETWEEN DIX & TOLEDO AVENUES

CITY OF DETROIT

WAYNE CO.

MICHIGAN.


SCALE 100 FEET PER INCH

TOLEDO AVE. N 62° E 60 FT. WD.

CLARK AVE. N 28° W 66 FT. WD.

CLARK AVE. N 28° W 66 FT. WD.

CLARK AVE. N 28° W 66 FT. WD.

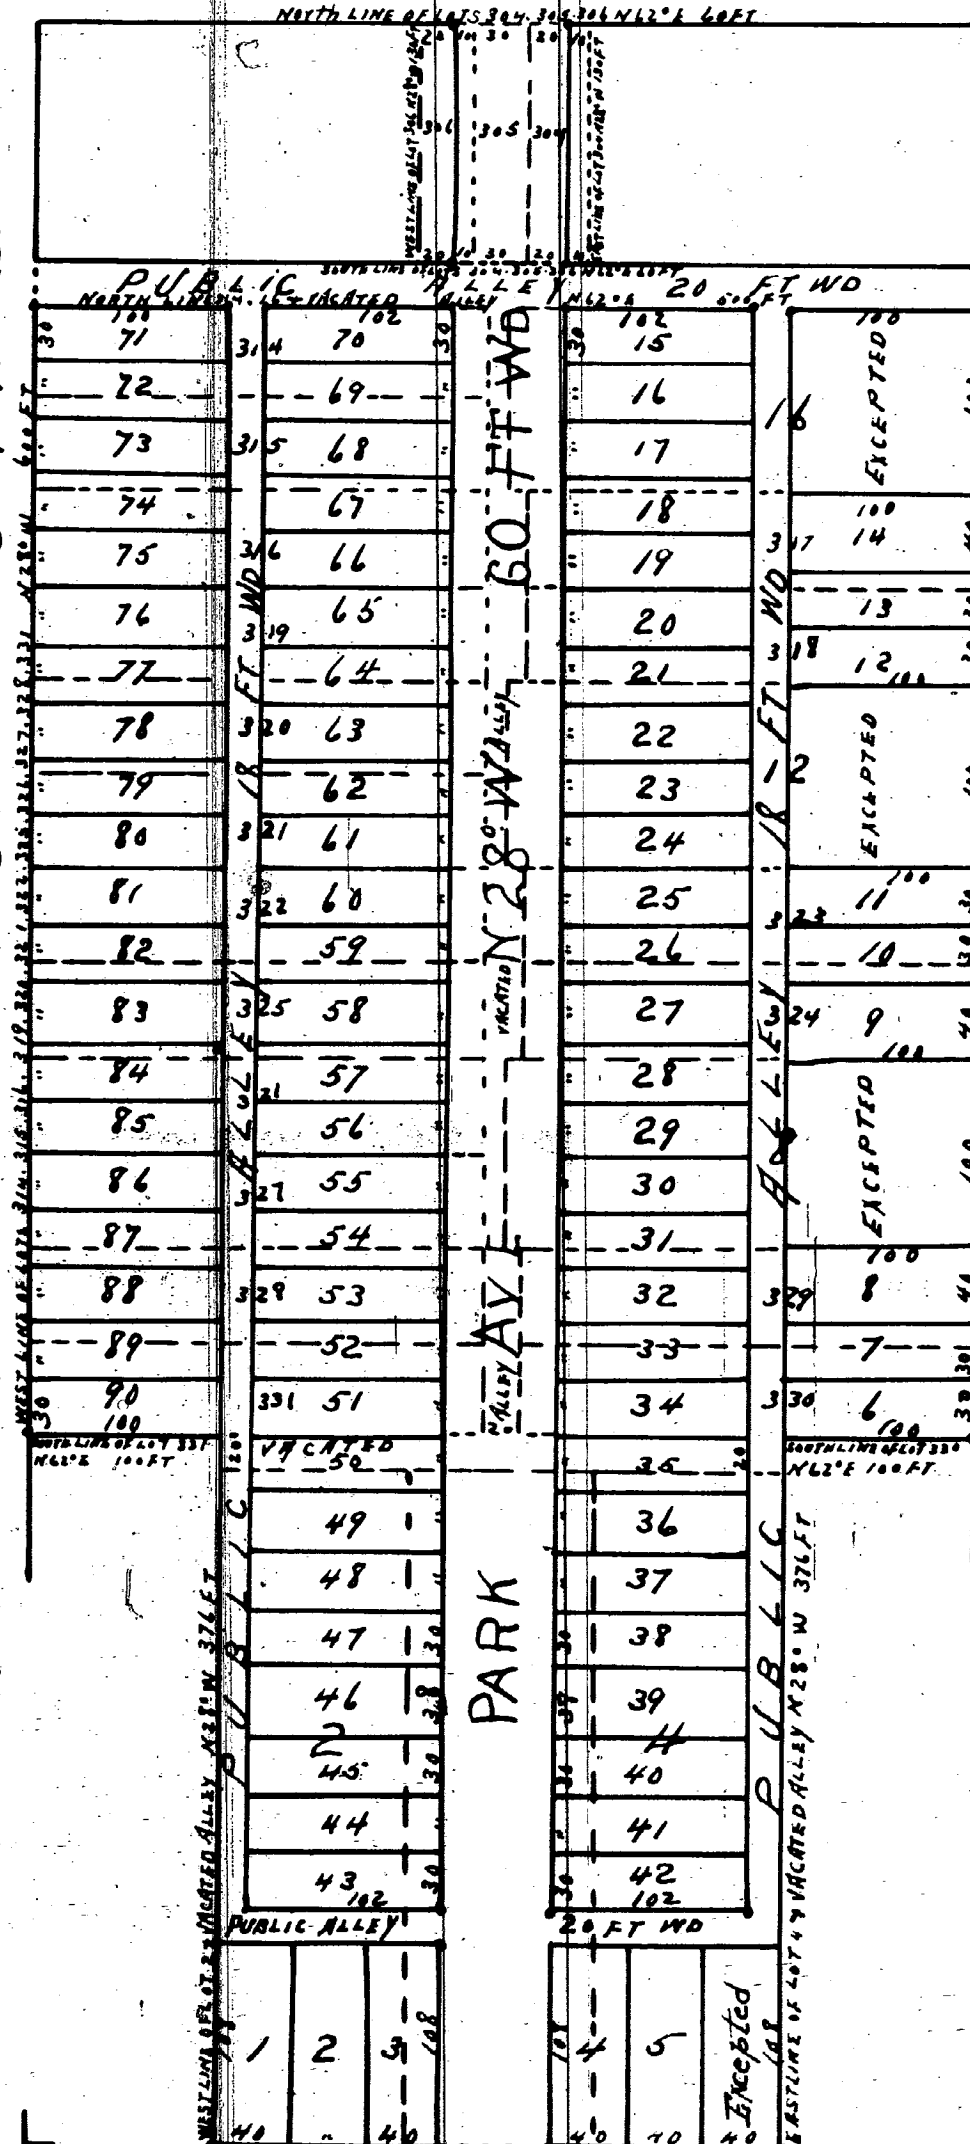

DIX AVE. N 62° E 66 FT. WD.

SCOTTEN AVE. N 28° W 66 FT. WD.

SCOTTEN AVE. N 28° W 66 FT. WD.

SCOTTEN AVE. N 28° W 66 FT. WD.

The property herein platted is described as follows:
 The westerly 20 feet of lot 304, lot 305,
 easterly 10 feet of lot 306, lots 314 & 331
 both inclusive, lots 2-3 and 4 and the
 westerly 150 feet of lots 8-12 and 16 and
 such portion of a public alley vacated
 as may come in the rear of above lots
 all in Section and Township Re Subdivision
 of all that part of P.C. 583 lying north of
 Dix Avenue and south of the "M C R R."
 in the City of Detroit Wayne Co Michigan
 as heretofore recorded in Wayne Co
 Registry Excepting such portions as are
 marked "excepted" on the above plat

STATE OF MICHIGAN } ss
COUNTY OF Wayne

On this 19th day of May 1892, before
 me, a Notary Public in and for said county, personally appeared the
 above named Thomas J. Quinn, Alice L. Quinn, wife of Hugh Haggerty
 Martha Haggerty, his wife and Sarah E. Lovett, trustee
 known to me to be the same persons who executed the above dedication
 and who acknowledged the same to be their free act and deed

Levi J. Fick Notary Public
 Wayne County Michigan

STATE OF MICHIGAN } ss
County of Wayne

We Edgum A. Neames, Def. Register
 of Deeds, and Mason L. Brown, Surveyor, hereby
 certify that we have each carefully compared this copy with the original
 plat of Quinn & Haggerty Sub of part of P.C. 583 lying between Dix & Toledo Avenue
 City of Detroit Wayne Co Michigan and that it is an exact copy thereof and of
 the whole of such original map or plat

Edgum A. Neames, Def. Register of Deeds
 Mason L. Brown, Surveyor

I hereby certify that the above plat is correct, and that Monuments
 consisting of Oak Stakes 1/4 inches square and 15 inches long have
 been placed in the ground at all angles in the boundaries, and at the
 intersection of all streets or streets and alleys, as shown on plat by a.

Detroit May 11th 1892
 Mason L. Brown
 Engineer and Surveyor

KNOW ALL MEN BY THESE PRESENTS, that we Thomas J. Quinn
 Alice L. Quinn his wife Hugh Haggerty Martha Haggerty
 his wife and Sarah E. Lovett trustee
 Have caused the land embraced in the above plat to be surveyed and
 out and platted to be known as Quinn & Haggerty Sub of part of P.C. 583 lying between
 Dix & Toledo Avenue City of Detroit Wayne Co Michigan and that the Streets and
 Alleys shown on said plat are hereby dedicated to the use of the public
 Witness our hands and seals this 19th day of May
 A.D. Eighteen Hundred and Ninety Two

In presence of
 George Mitchell [L.S.]
 Levi J. Fick [L.S.]
 Thomas J. Quinn [L.S.]
 Alice L. Quinn [L.S.]
 Hugh Haggerty [L.S.]
 Martha Haggerty [L.S.]
 Sarah E. Lovett [L.S.]
 Trustee

Examined and approved
 May 30 1892
 W.R. Pratt

Deputy Auditor General

I hereby certify that this plat now on record
 in the Register of Deeds office being made
 under the supervision of the Auditor General
 by tracing the plat on record and affixing
 thereto a carefully compared copy of the
 Dedication and Certificate.
 Dated this 14th day of Oct 1890

John B. La Fountain
 Clerk and Gen. Dep.

APPROVED May 26 1892

John M. Deane
 James Dean
 Jacob Luthard

BOARD OF PUBLIC WORKS
 CITY OF DETROIT
 WAYNE CO. MICHIGAN

REGISTER'S OFFICE } ss
 COUNTY OF WAYNE
 Received for Record the 27th day of
 May A.D. 1892 at 3:00
 o'clock P.M. and Recorded in Liber
 17 of Plats on Page 12
 Edgum A. Neames, Def. REGISTER