10409

10951

EVELYN SUBDIVISION

of parts of PRIVATE CLAIMS 114 AND 25
also part of LOT 4 of ANN VISGER'S
Sub'n of part of P.C. 525
ECORCE WAYNE CO. MICH.

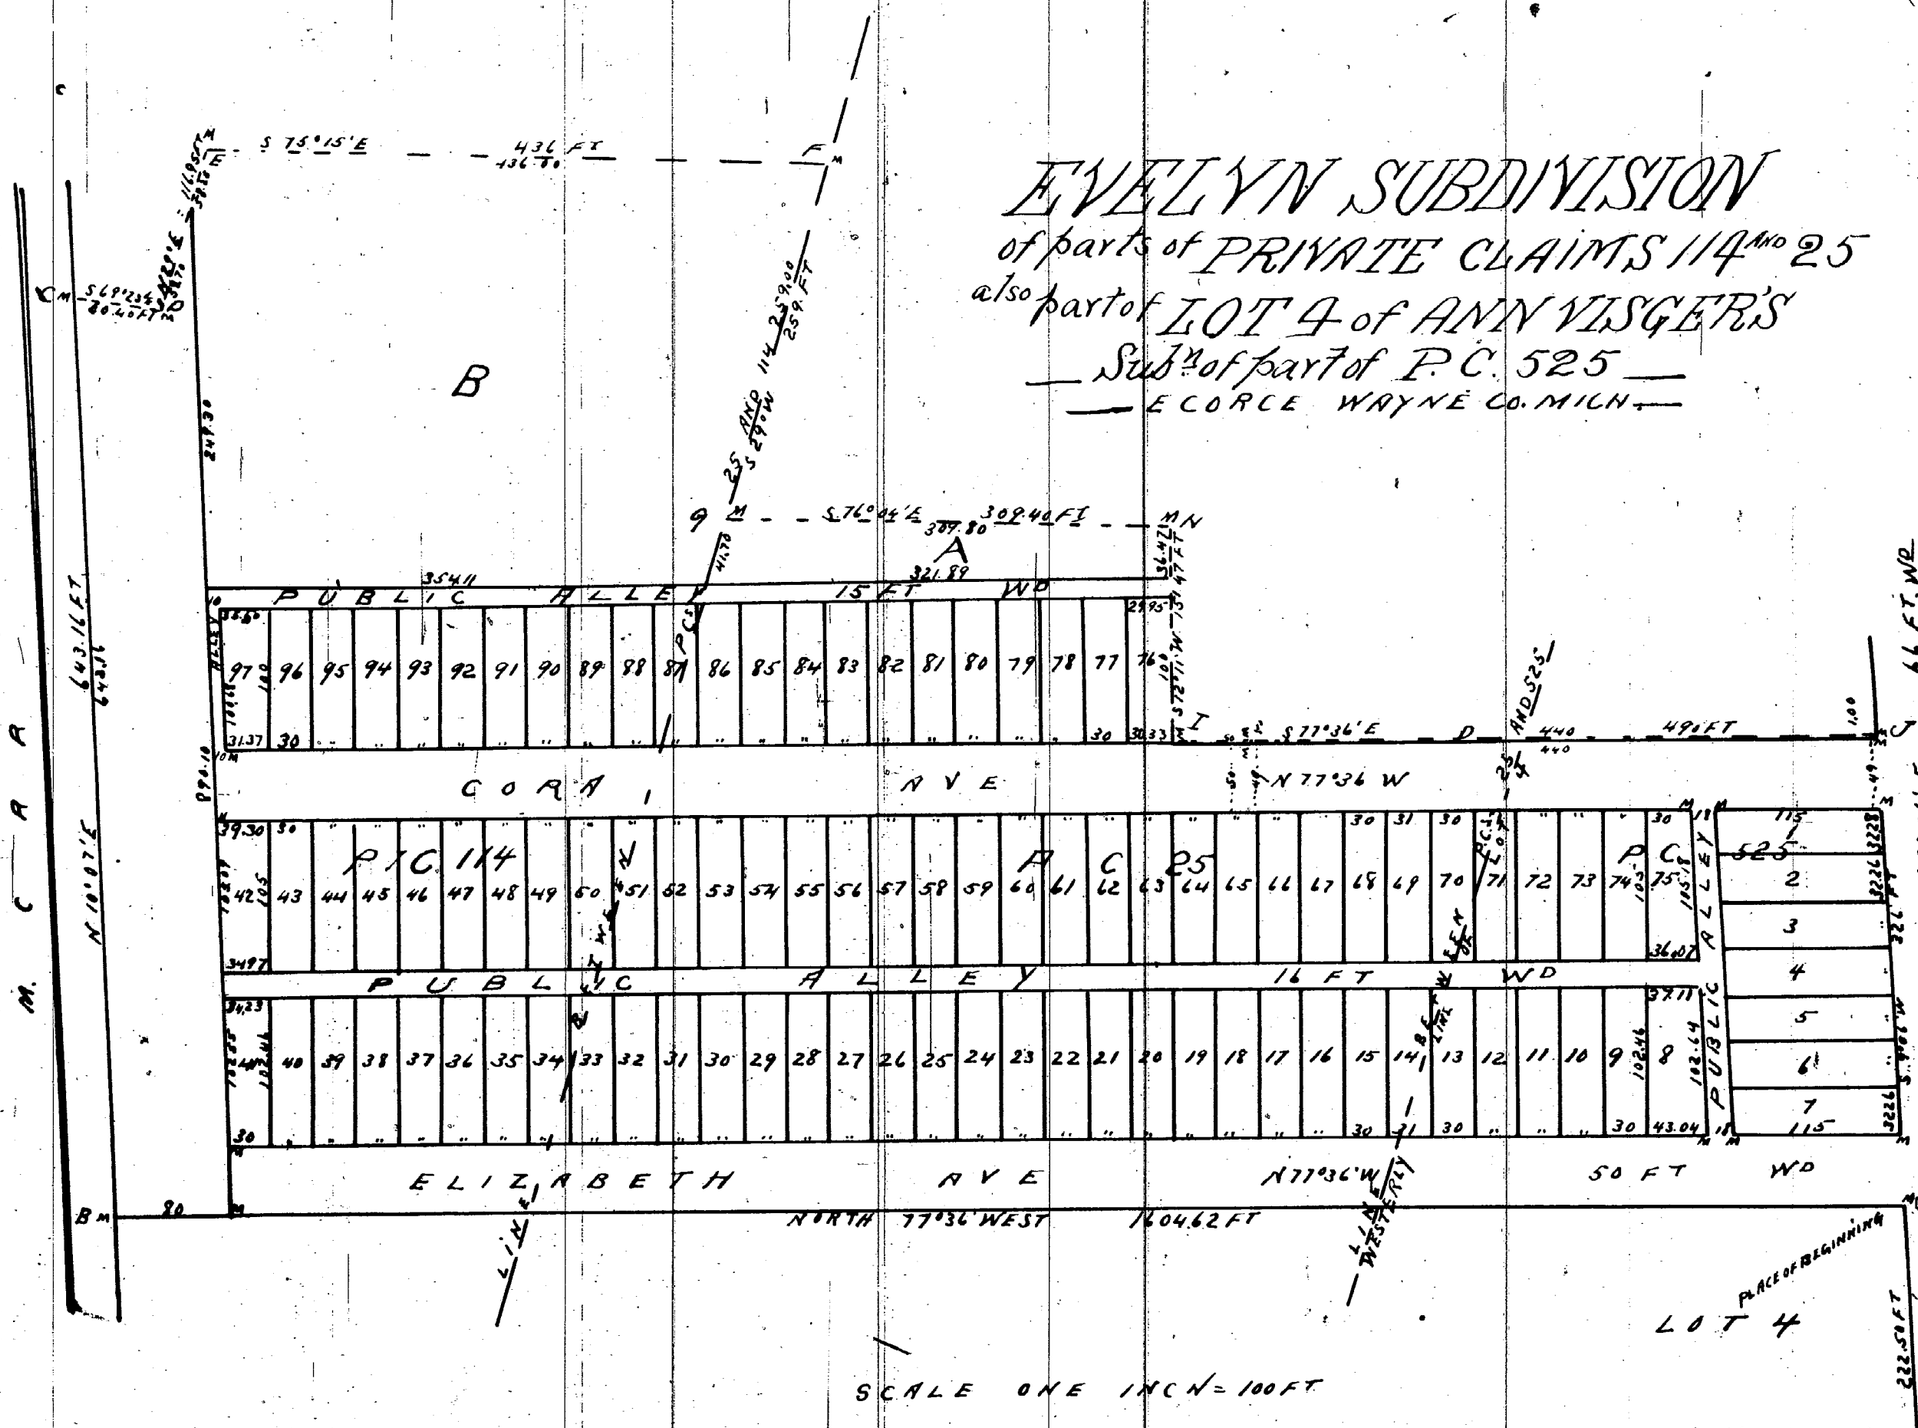

We hereby certify that the plat hereon delineated is a correct one & that permanent monuments consisting of White Oak Stakes have been planted at points marked "X" as thereon shown at all angles in the boundaries of the land platted & at all intersections of streets or streets & alleys

Thomas Campau & Son
Surveyor

Description

The following is a description of the land embraced in this plat viz Beginning at a point A on the Westerly line of the Detroit & Monroe Road which point is 222.50 feet distant on a course of N 9°06'E on the Westerly line of said road from the southerly line of Lot 4 of Ann Visgers Subdn of part of P.C. 525 & running thence N. 77°36'W 1604.62 feet to a point B on the easterly line of the M.C R.R. right of way thence along said right of Way N. 10°07' E 643.16 feet to a point C. thence S 69°23' E 60.40 feet to a point D thence N 29° E 116.95 feet to a point "E" thence S 75°15'E 436 feet to a point "F" thence S 29° W 259 feet to a point "G" thence S 16° 04' E 309.80 feet to a point H. thence S 12°11' W 151.47 feet to a point I thence S 77°36' E 490 feet to a point "J" on the westerly line of the Detroit & Monroe Road, thence S 9°06' W 326 feet to the place of beginning

Know all men by these presents that we Hyacinth C Burke & Elizabeth Burke his wife Edward Dunn (unmarried) John F Johnson & Fannie M Johnson his wife have caused to be made for record this map of the Evelyn Subdivision of part of P.C. 114 & part of P.C. 25 also part of Lot 4 of Ann Visgers Subdivision of part of P.C. 525 Ecorce Wayne County Michigan by Thomas Campau & Son Surveyors and we hereby adopt the same and dedicate the Streets & Alleys shown for the use of the public

In presence of
Fred K N Craig
M Brennan

Witness our hands & seals this Fourteenth day of May A.D. Eighteen hundred & ninety two

Hyacinth C Burke L S
Elizabeth Burke L S
John F Johnson L S
Fannie M Johnson L S
Edward J Dunn L S

Examined & Approved
May 18 - 1892
H R. Pratt
Deputy Auditor General.

State of Michigan } SS
County of Wayne }

On this 14th day of May A.D. Eighteen hundred & ninety two before me the subscriber a Notary Public in and for said County personally appeared Hyacinth C Burke & Elizabeth Burke his wife Edward Dunn John F Johnson & Fannie M Johnson his wife known to me to be the same persons who executed the above instrument & who acknowledged the same to be their free act and deed

Michael Brennan
Notary Public Wayne
County Michigan

REGISTER'S OFFICE } SS
COUNTY OF WAYNE
Received for Record the 23d day of May A.D. 1892. at 8½ o'clock A M and Recorded in Liber 17 of Plats on Page 4
Elgin A Scamen
Dep. REGISTER

State of Michigan } SS
County of Wayne }

We Elgin A Scamen Dep Register of Deeds & Thomas Campau & Son surveyors hereby certify that we have each carefully compared this Copy with the original plat of the Evelyn Subdivision of parts of Private Claims 114 & 25 also part of Lot 4 of Ann Visgers Subdivision of part of Private Claim 525 Ecorce Wayne County Michigan and that it is an exact Copy thereof & of the whole of such original map or plat

Elgin A Scamen Dep Register of Deeds
Thomas Campau & Son Surveyor

I hereby certify that this plat is a correct copy of the plat now on record in the Register of Deeds office being made under the supervision of the Auditor General by tracing the plat on record and affixing thereto a carefully Compared Copy of the dedication and certificates
Dated this 18th day of Oct 1910

John B Le Fauntain
Clerk And Gen Dept

ClibPDF - www.fastio.com