


ALBERT BREITMEYER'S SUBD.

of Lot 6, sly. 16.25 Ft. of Lot 7, sly. 13.60 Ft. of Bl. 11 of
MARY DOWLING'S Subd of Part of P.C. 182 and nly. 2 Acres of Lot 31
of Private Claim 182,

DETROIT, MICH.

Scale: 100 Ft. 1 inch.

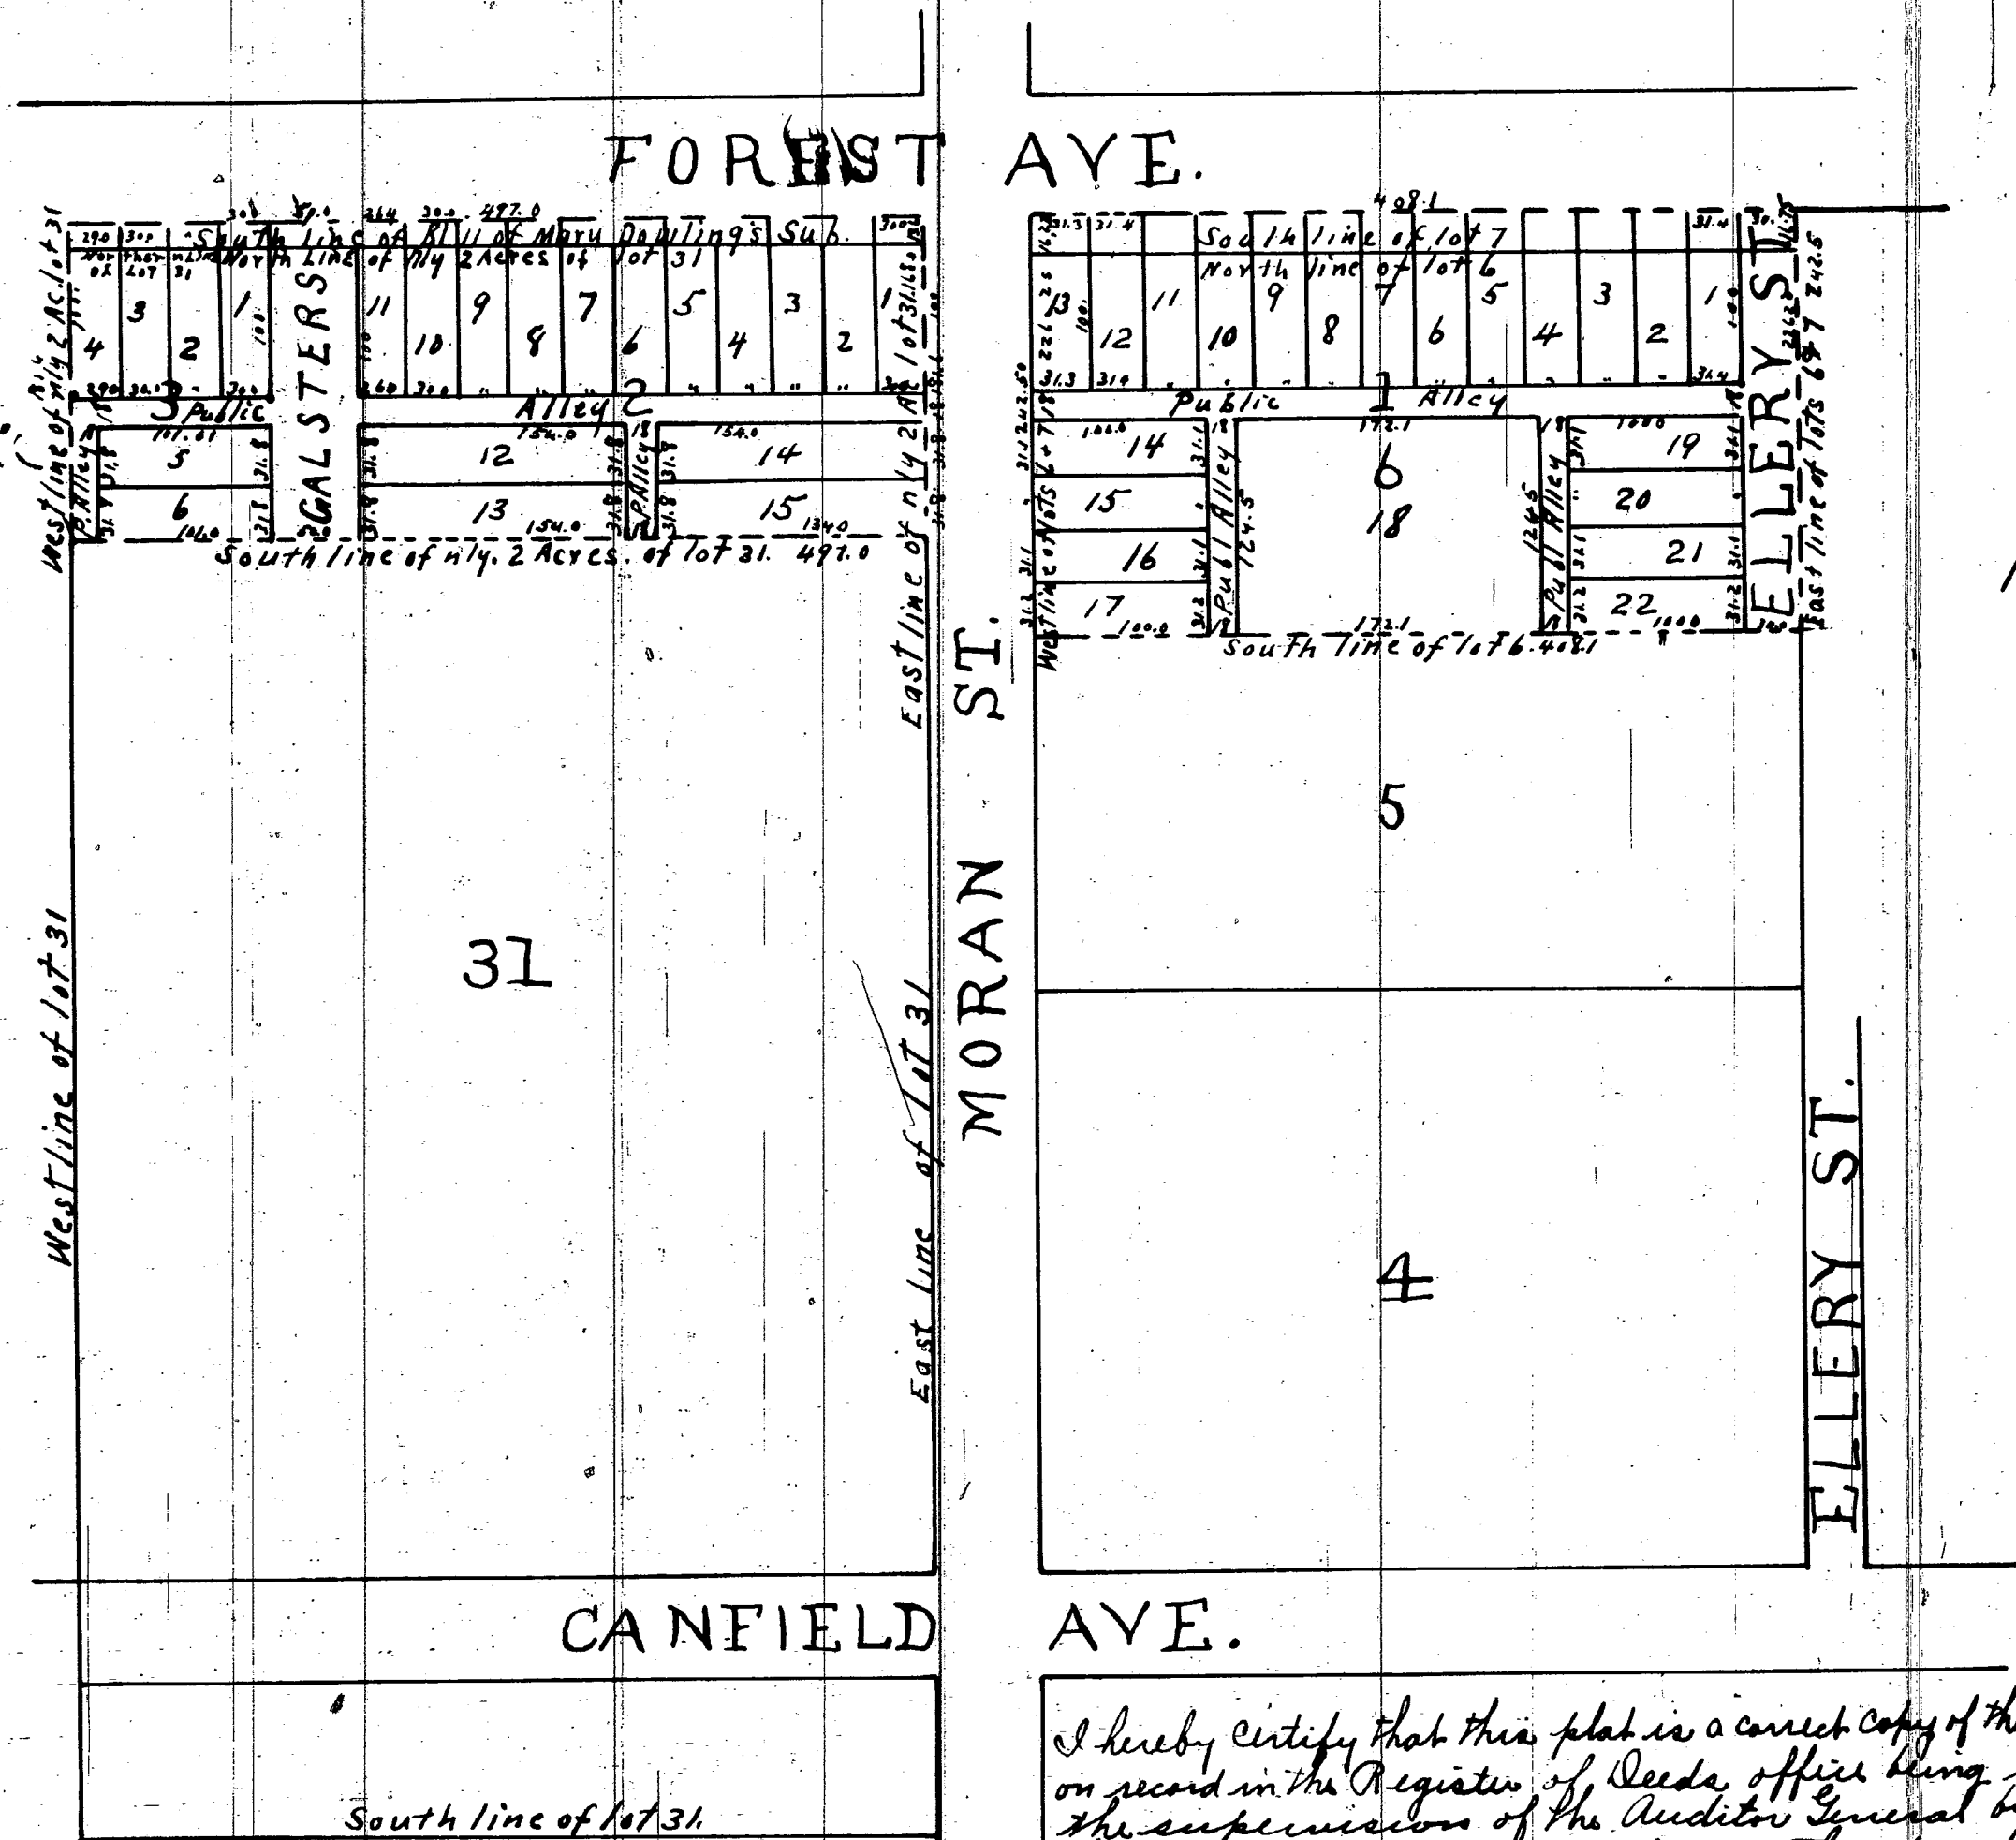

I hereby certify that this plat is a correct copy of the plat now on record in the Register of Deeds office being made under the supervision of the Auditor General by tracing the plat on record and affixing thereto a carefully copy of the duplication and certificate
Dated this 21st day of Feb. 1910
John B. La Fountain
Clerk and Gen. Dept

Know All Men by These Presents that we Albert Breitmeyer and Wilhelmine Breitmeyer his wife have caused the land embraced in the above plat to be surveyed and platted to be known as Albert Breitmeyer's Subd. of Lot 6 sly. 16.25 ft of Lot 7 sly. 13.60 ft of Bl. 11 of MARY DOWLING'S Subd. of Part of P.C. 182 and nly. 2 Acres of Lot 31 of Private Claim 182, DETROIT MICH.; and that the streets and Alleys shown on said plat are hereby dedicated to the use of the public.
Witness our hands and seals this 11th day of April A. D. Eighteen Hundred and Ninety Two

Albert Breitmeyer
in presence of Wilhelmine Breitmeyer
George Galster
W. A. Sauer

On this eleventh day of April A. D. Eighteen Hundred and Ninety Two before me the subscriber a Notary Public in and for said County personally appeared Albert Breitmeyer and Wilhelmine Breitmeyer his wife known to me to be the same persons who executed the above instrument and who acknowledged the same to be their free act and deed

Philip G. Sanderson
Notary Public Wayne Co Mich

Examined and Approved
April 14 1892
H. R. Pratt
Deputy Auditor General

Approved June 11, 1892
John M. Carey Board of Public Works
James Dean Detroit Mich
Jacob Guthard

I hereby certify that the above plat is correct and that monuments consisting of oak stakes 1 1/4 inches square and 15 inches long marked thus on the plat have been placed in the ground at all angles in the boundaries and at the intersections of all streets or streets and alleys

Detroit April 11, 1892
Wm. C. Sauer
Surveyor

State of Michigan }
County of Wayne }
We Elgin A. Heames Dep. Register of Deeds and W. C. Sauer Surveyor hereby certify that we have each carefully compared this copy with the original Plat or Map of Albert Breitmeyer's Subd. of Lot 6 sly. 16.25 Ft of Lot 7 sly. 13.60 Ft of Bl. 11 of Mary Dowling's Subd. of Part of P.C. 182 and nly. 2 Acres of Lot 31 of P.C. 182, Detroit Mich. and that it is an exact copy thereof and of the whole of such Plat or Map

Elgin A. Heames
Dep. Register of Deeds
W. C. Sauer
Surveyor

REGISTER'S OFFICE }
COUNTY OF WAYNE }
Received for Record the 14th day
of June A. D. 1892 at 8 o'clock
A. M. and Recorded in Liber
17 of Plate on Page 18
Elgin A. Heames
Dep. REGISTER