

CODY, LINDSLEY and REAUME'S SUB.

of Lot 24, 1/4 Sec. 35, 10000 A.T.

Township of Greenfield


WAYNE CO.

MICHIGAN

APRIL 1892

SCALE 60 FT PER INCH

Mason L. Brown
Engineer & Surveyor
22823 Dodge Block
Detroit Michigan

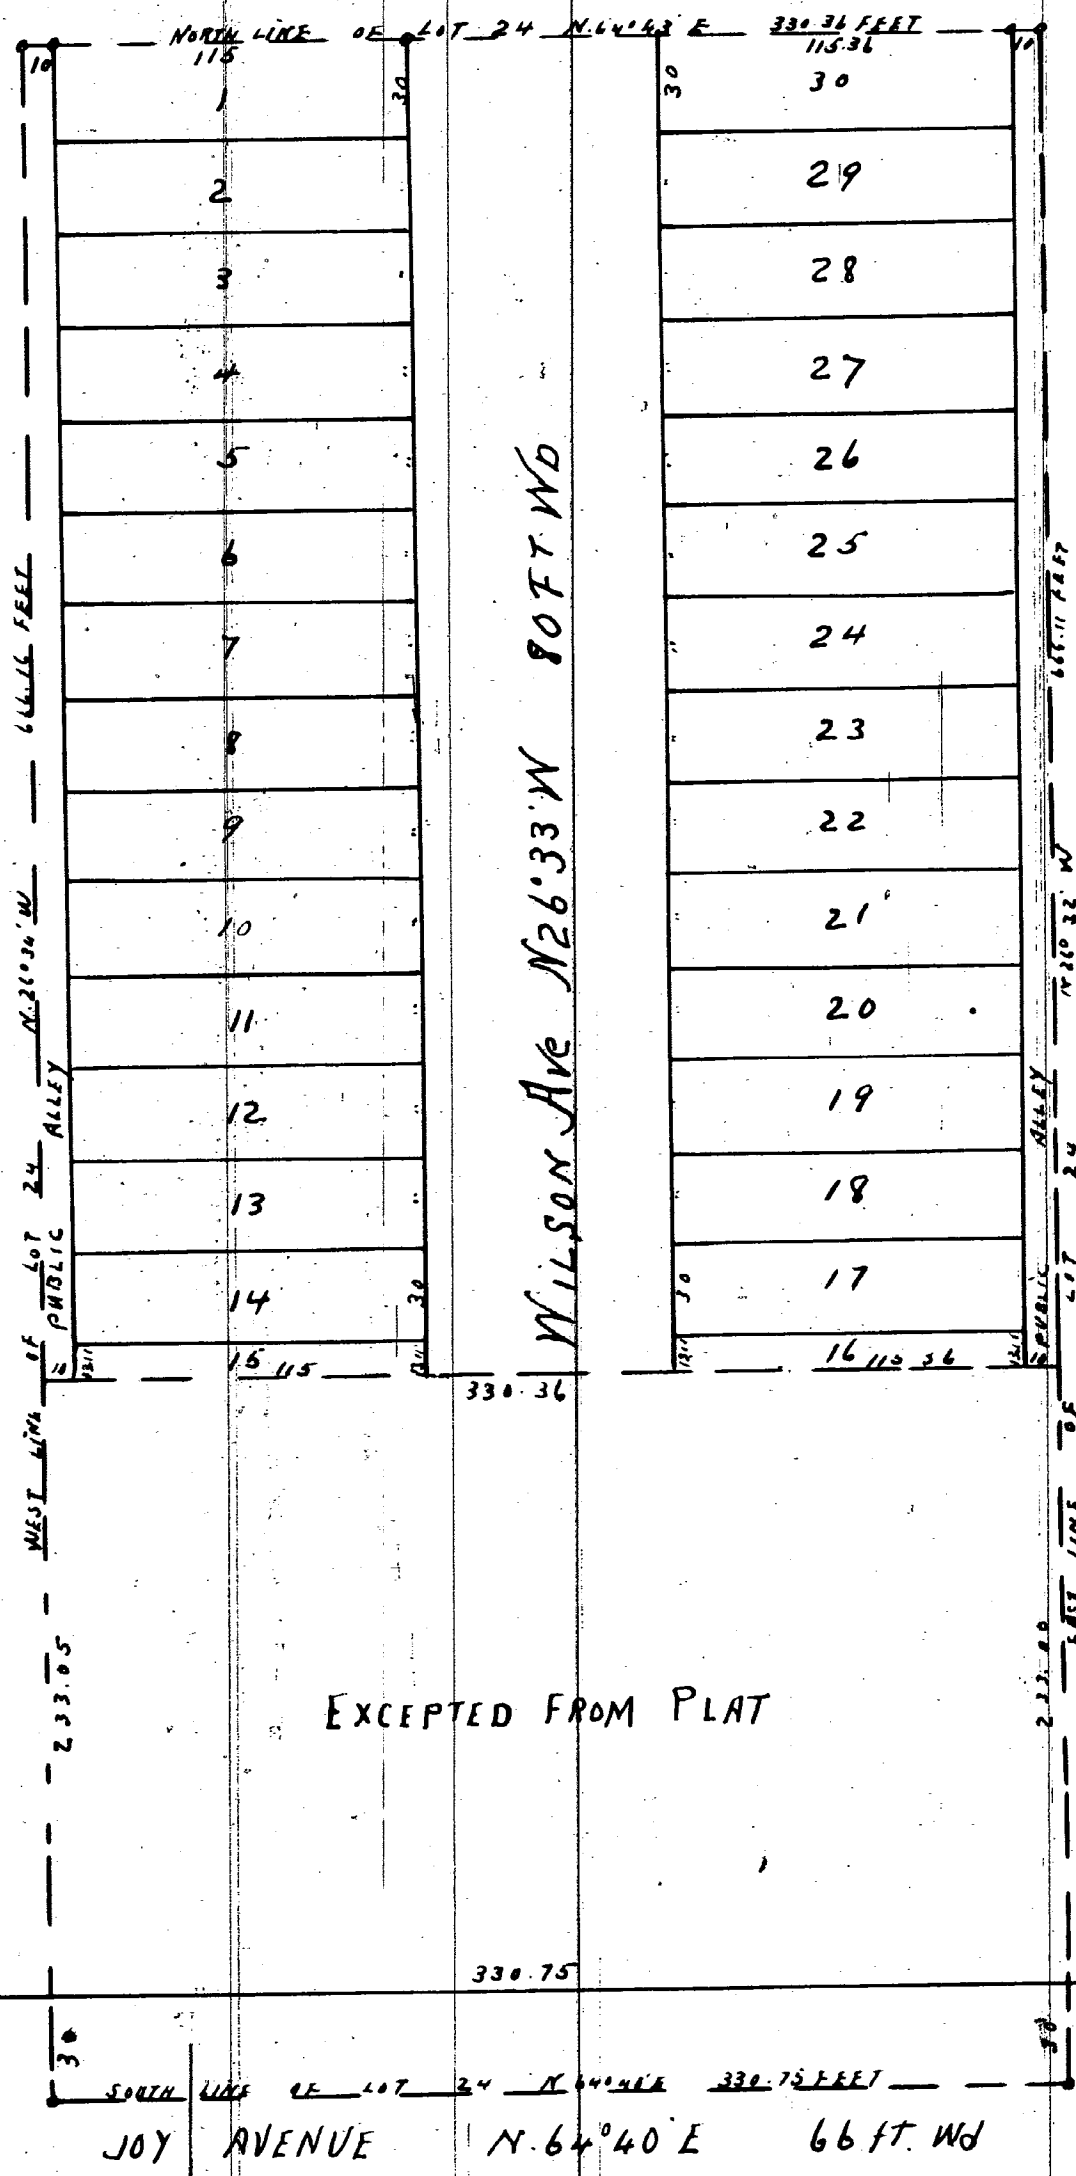

I hereby certify that the above Plat is correct, and that Monuments consisting of Oak Stakes 1 1/2 inches square and 15 inches long have been placed in the Ground at all angles in the Boundaries and at the intersection of all Streets or Streets and Alleys, as shown on plat by 0

Detroit June 20 1892
Mason L. Brown
Engineer and Surveyor.

EXCEPTED FROM PLAT

KNOW ALL MEN BY THESE PRESENTS, that we James H. Cody and Harriet E. Cody his wife James M. Lindsley and Mary E. Lindsley his wife and Frank C. Reaume (unmarried) have caused the land embraced in the above plat to be surveyed, laid out and platted, to be known as, CODY, LINDSLEY AND REAUME'S SUB. OF LOT 24, 1/4 SEC. 35, 10000 A.T. TOWNSHIP OF GREENFIELD, WAYNE CO., MICHIGAN, and that the Streets and Alleys shown on said plat are hereby dedicated to the use of the public. Witness our hands and seals this the third day of May, A. D. Eighteen Hundred and Ninety two

In presence of
Thomas S. Sprague James H. Cody [L.S.]
James M. Lindsley [L.S.]
Mary E. Lindsley [L.S.]
Frank C. Reaume [L.S.]

STATE OF MICHIGAN } ss
COUNTY OF WAYNE

On this, the third day of May 1892, before me a Notary Public in and for said county, personally appeared the above named James H. Cody and Harriet E. Cody his wife, James M. Lindsley and Mary E. Lindsley his wife and Frank C. Reaume (unmarried) known to me to be the same persons who executed the above dedication and who acknowledged the same to be their free act and deed

Thomas S. Sprague Notary Public
Wayne County Michigan

Examined and Approved
May 5-1892
N. R. Pratt
Deputy Auditor General

I hereby certify that this plat is a correct copy of the Plat now on record in the Register of Deeds Office being made under the supervision of the Auditor General by tracing the plat on record and affixing thereto a carefully compared copy of the dedication and Certificates
Dated this 20th day of Oct. 1910

John B. La Fountain
Clerk Aud. Gen. Dept.

STATE OF MICHIGAN } ss
County of WAYNE

We Elgin A. Reamer Dep. Register of Deeds, and MASON L. BROWN Surveyor hereby certify that we have each carefully compared this copy with the original plat of CODY, LINDSLEY AND REAUME'S SUB. OF LOT 24, 1/4 SEC. 35, 10000 A.T. TOWNSHIP OF GREENFIELD, WAYNE CO. MICHIGAN and that it is an exact copy thereof and of the whole of such original map or plat

Elgin A. Reamer Dep. Register of Deeds
Mason L. Brown Surveyor

REGISTER'S OFFICE } ss
COUNTY OF WAYNE
Received for Record the 21 day of June A. D. 1892 at 8 o'clock A. M. and Recorded in Liber 17 of Plats on Page 24
Elgin A. Reamer
Dep. REGISTER

10413

10955