


10415

10957

G. GALSTER'S SUBD.
of sly. 5 Acres of Lot 31 of Private Claim 182.
DETROIT, MICH
Scale: 100 Ft 1 Inch.

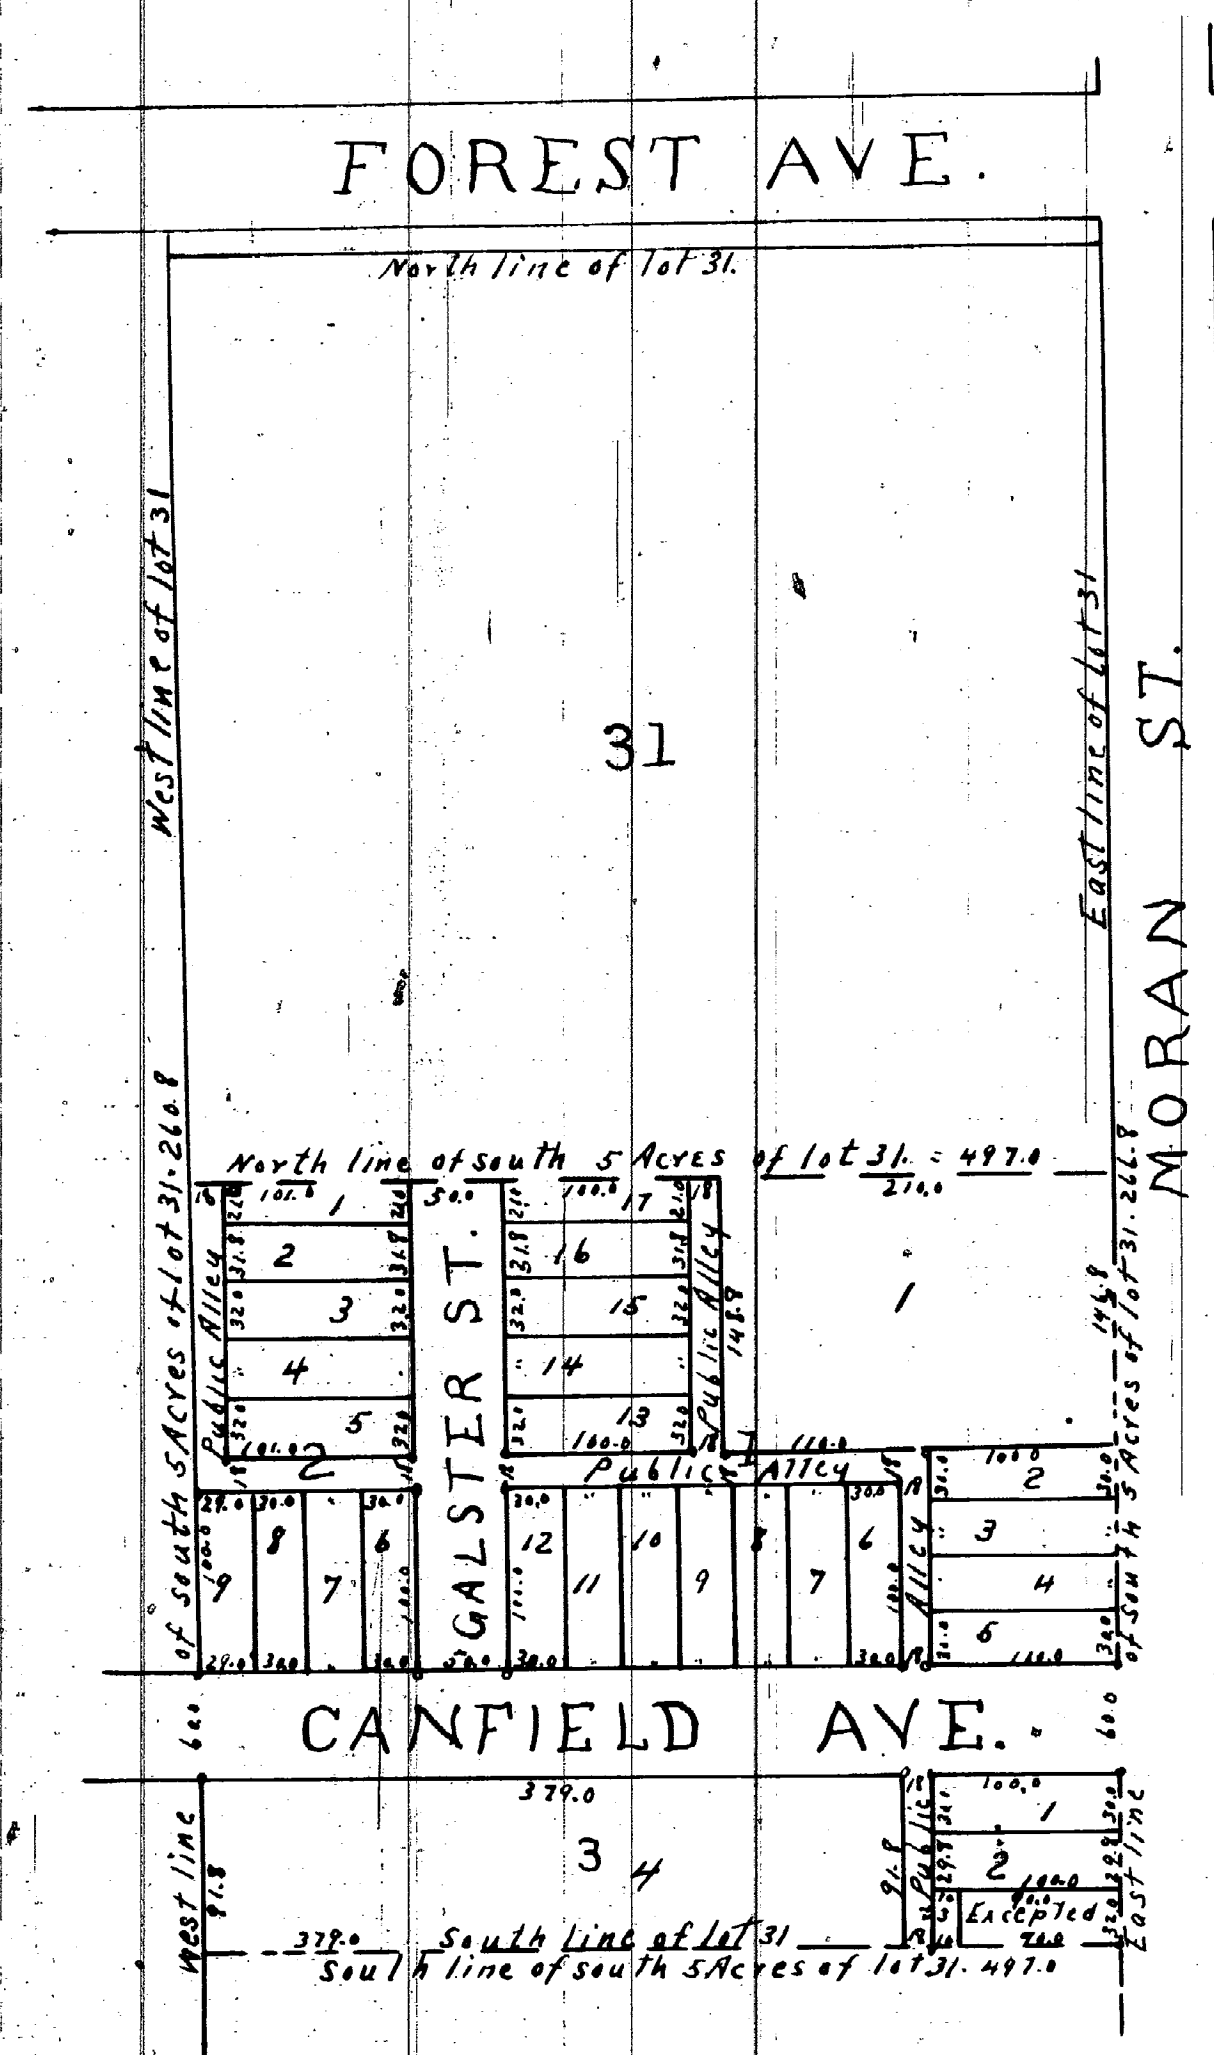

I hereby certify that this plat is a correct copy of the plat now on record in the Register of Deeds office being made under the supervision of the Auditor General by tracing the plat on record and affixing thereto a carefully compared copy of the dedication and certificates
Dated this 21st day of Oct. 1910
John B. La Fountaine
Clerk and Secy

Know All Men By These Presents that we George Galster and Amalia Galster his wife, have caused the land embraced in the above plat, to be surveyed and platted to be known as G. Galster's Subd. of sly 5 Acres of Lot 31 of Private Claim 182 Detroit Mich; and that the Streets and Alleys shown on said plat are hereby dedicated to the use of the public
Witness our hands and seals this the eleventh day of April A.D. Eighteen Hundred and Ninety Two
In presence of
Wm. A. Sauer
Albert Breitmeyer
George Galster
Amalia Galster

on this eleventh day of April A.D. Eighteen Hundred and Ninety Two before me, the subscriber, a Notary Public in and for said County, personally appeared George Galster and Amalia Galster his wife, known to me to be the same persons who executed the above instrument and who acknowledged the same to be their free act and deed
Philip J. Sanderson
Notary Public Wayne Co Mich

I hereby certify that the above Plat is correct, and that Monuments consisting of oak stakes 1 1/4 inches square and 15 inches long, marked thus on plat have been placed in the ground at all angles in the Boundaries and at the intersections of all Streets or streets and Alleys.
Detroit April 11, 1892 Wm C Sauer
Surveyor

Examined and Approved
April 14 1892
H R Pratt
Deputy Auditor General

REGISTER'S OFFICE } 53
COUNTY OF WAYNE }
Received for Record, The 14th day
of June A.D. 1892 at 8.22
o'clock A.M. and Recorded in Liber
17 of Plate on Page 19
Edwin A. Heames
Dep.

We Edwin A. Heames, Dep Register of Deeds and W. C. Sauer, Surveyor hereby certify that we have each carefully compared this copy with the original Plat or Map of G. Galster's Subd. of sly 5 Acres of Lot 31 of Private Claim 182, Detroit, Mich, and that it is an exact copy thereof and of the whole of such original Plat or Map

Edwin A. Heames
Dep. REGISTER of Deeds
Approved June 11 - 1892
John Mc Vicar } Board of Public Works
James Dean } Detroit Mich
Jacob Luthard }

W. C. Sauer
Surveyor