


HOGGUER'S
SUBDIVISION
OF BLOCK ONE
OF THE
SUBD OF O.L. 3 OF THE SUBDIVISION
OF THE
LAFFERTY FARM
NORTH OF GRAND RIVER AVE
DETROIT, WAYNE CO MICH

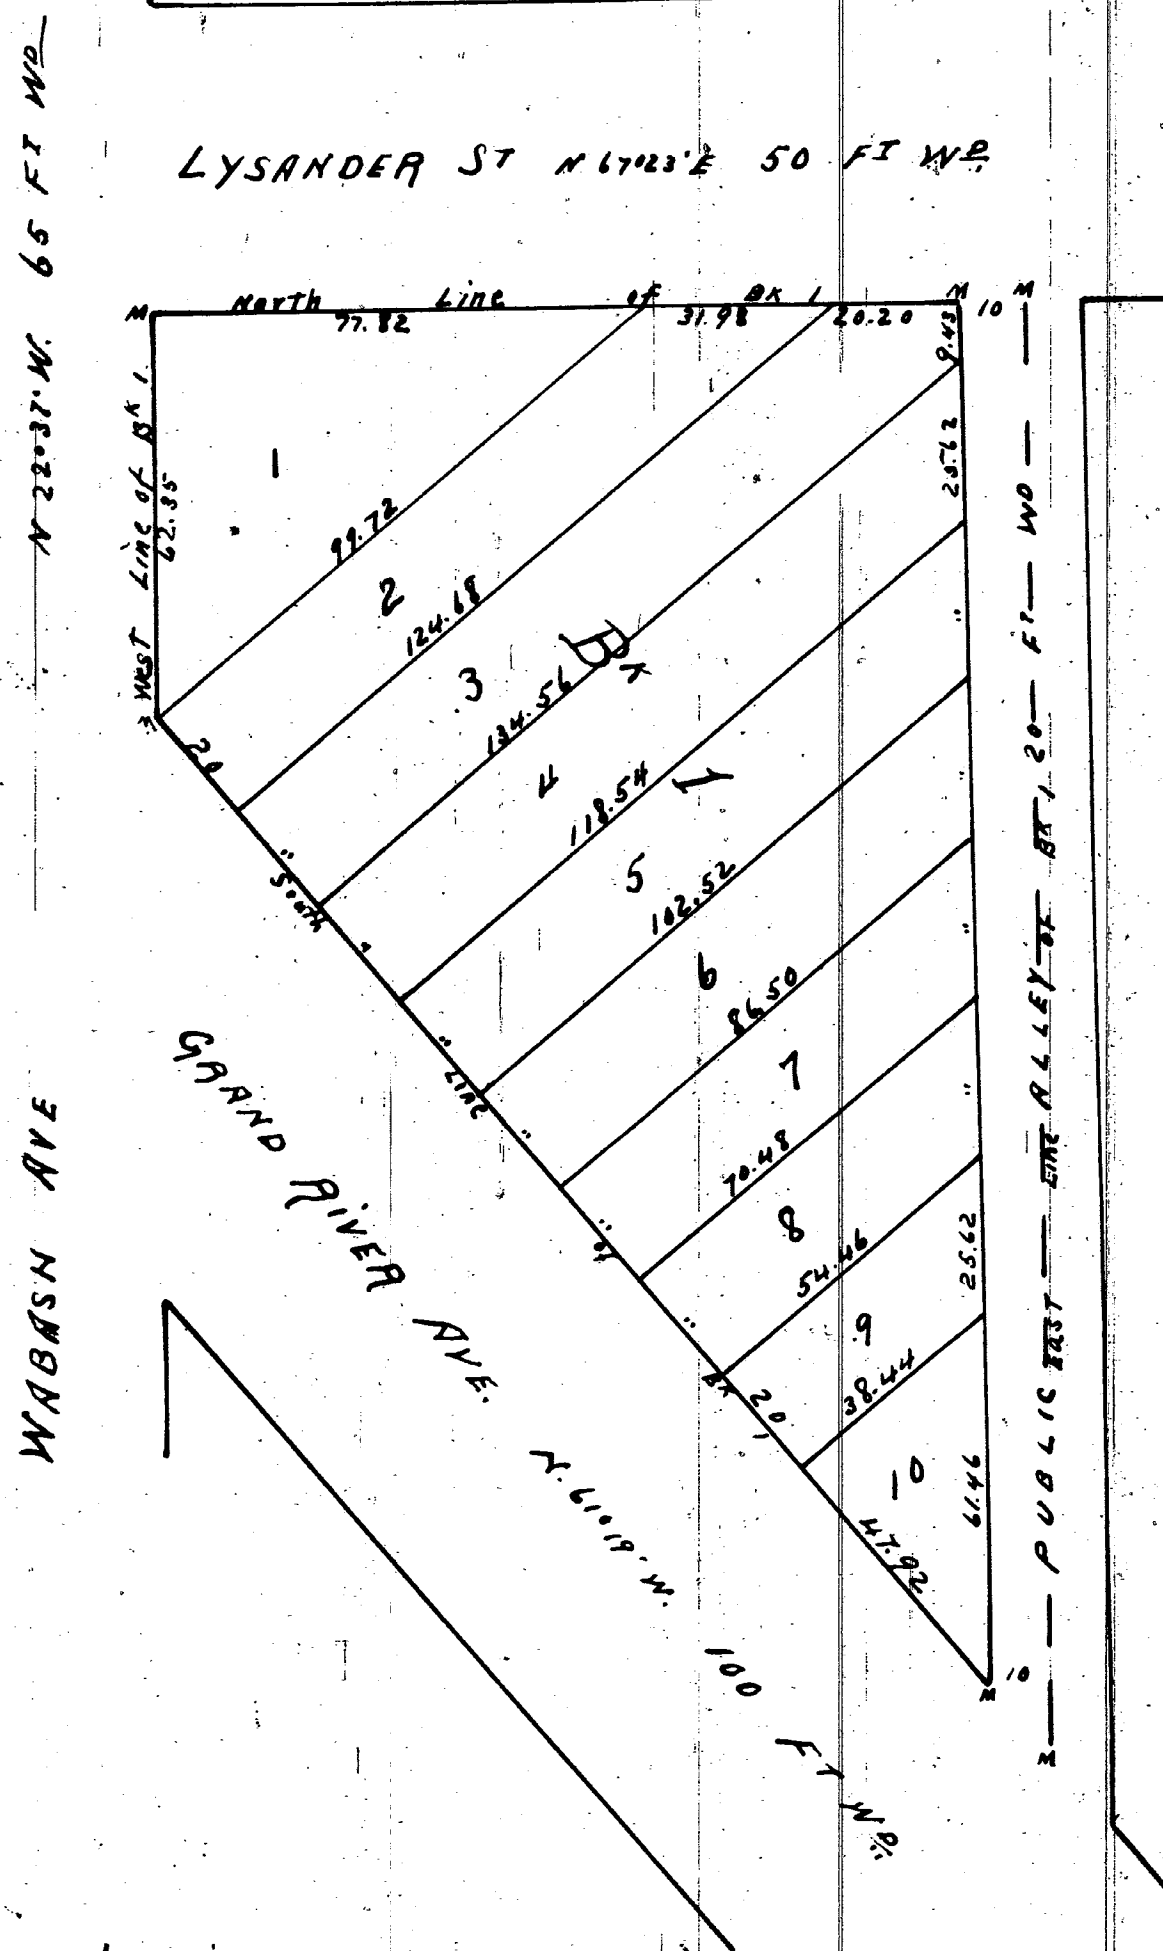

Scale 1 inch 30 FT

I hereby certify that the plat hereon delineated is a correct one and that permanent monuments consisting of White Oak Stakes have been planted at points marked "M" as thereon shown at all angles in the boundaries of the land platted and at all intersections of streets or streets and alleys

Examined and Approved
June 21-1892

H. R. Pratt
Deputy Auditor General

Approved June 25-1892

John McVicar } Board of
James Dean } Public Works
Jacob Guthard } Detroit Mich

John McLaughlin
Surveyor

Know all men by these presents, that I Frederick F. W. Hogguer widower, have caused to be made for record this plat of Hogguer's Subdivision of Block 1 of the Subdivision of Out Lot 3 of the Subdivision of the Lafferty Farm, North of Grand River Avenue, Detroit Wayne County Michigan by John McLaughlin Surveyor and I hereby adopt the same for record and dedicate the streets and alleys shown for the use of the public. In presence of
William Stoll }
Kenny Linnel }
Witness my hand and seal this Twentieth day of June A. D. Eighteen Hundred Ninety Two
Frederick F. W. Hogguer

State of Michigan }
County of Wayne } ss

On this Twentieth day of June A. D. Eighteen Hundred and Ninety Two, before me, the subscriber a Notary Public in and for said County, personally appeared, Frederick F. W. Hogguer a widower, known to me to be the same person who executed the above instrument + who acknowledged the same to be his free act + deed

William Stoll
Notary Public Wayne Co Mich

REGISTER'S OFFICE }
COUNTY OF WAYNE }
Received for Record, The 26th day
of June A. D. 1892 at 3:02
P. M. and Recorded in Liber
of Plat on Page 30
Edwin A. Neames
Dep. REGISTER

State of Michigan }
County of Wayne } ss

We Edwin A. Neames Dep. Register of Deeds + John McLaughlin Surveyor hereby certify that we have each carefully compared this copy with the original map or plat of Hogguer's Subdivision of Block 1 of the Subdivision of Out Lot 3 of the Subdivision of the Lafferty Farm North of Grand River Avenue Detroit Wayne, County, Michigan and that it is an exact copy thereof and of the whole of such original map or plat

Edwin A. Neames Dep. Register of Deeds
John McLaughlin Surveyor

I hereby certify that this plat is a correct copy of the plat now on record in the Register of Deeds office being made under the supervision of the Auditor General by tracing the plat on record and affixing thereto a carefully compared copy of the dedication and certificate
Dated this 24th day of Oct 1910

John B. Le Fountain
Clerk and Gen. Dep.