10960

MASON L. BROWN
CIVIL ENGINEER & SURVEYOR
22 & 23 HODGES & BLOCK
DETROIT MICH.

THE "JUNCTION SUBDIVISION"

OF THE N.E. 1/4 OF SEC 20. T3S R9E

VILLAGE OF ROMULUS

WAYNE Co MICHIGAN

Scale 200 Feet Per Inch.

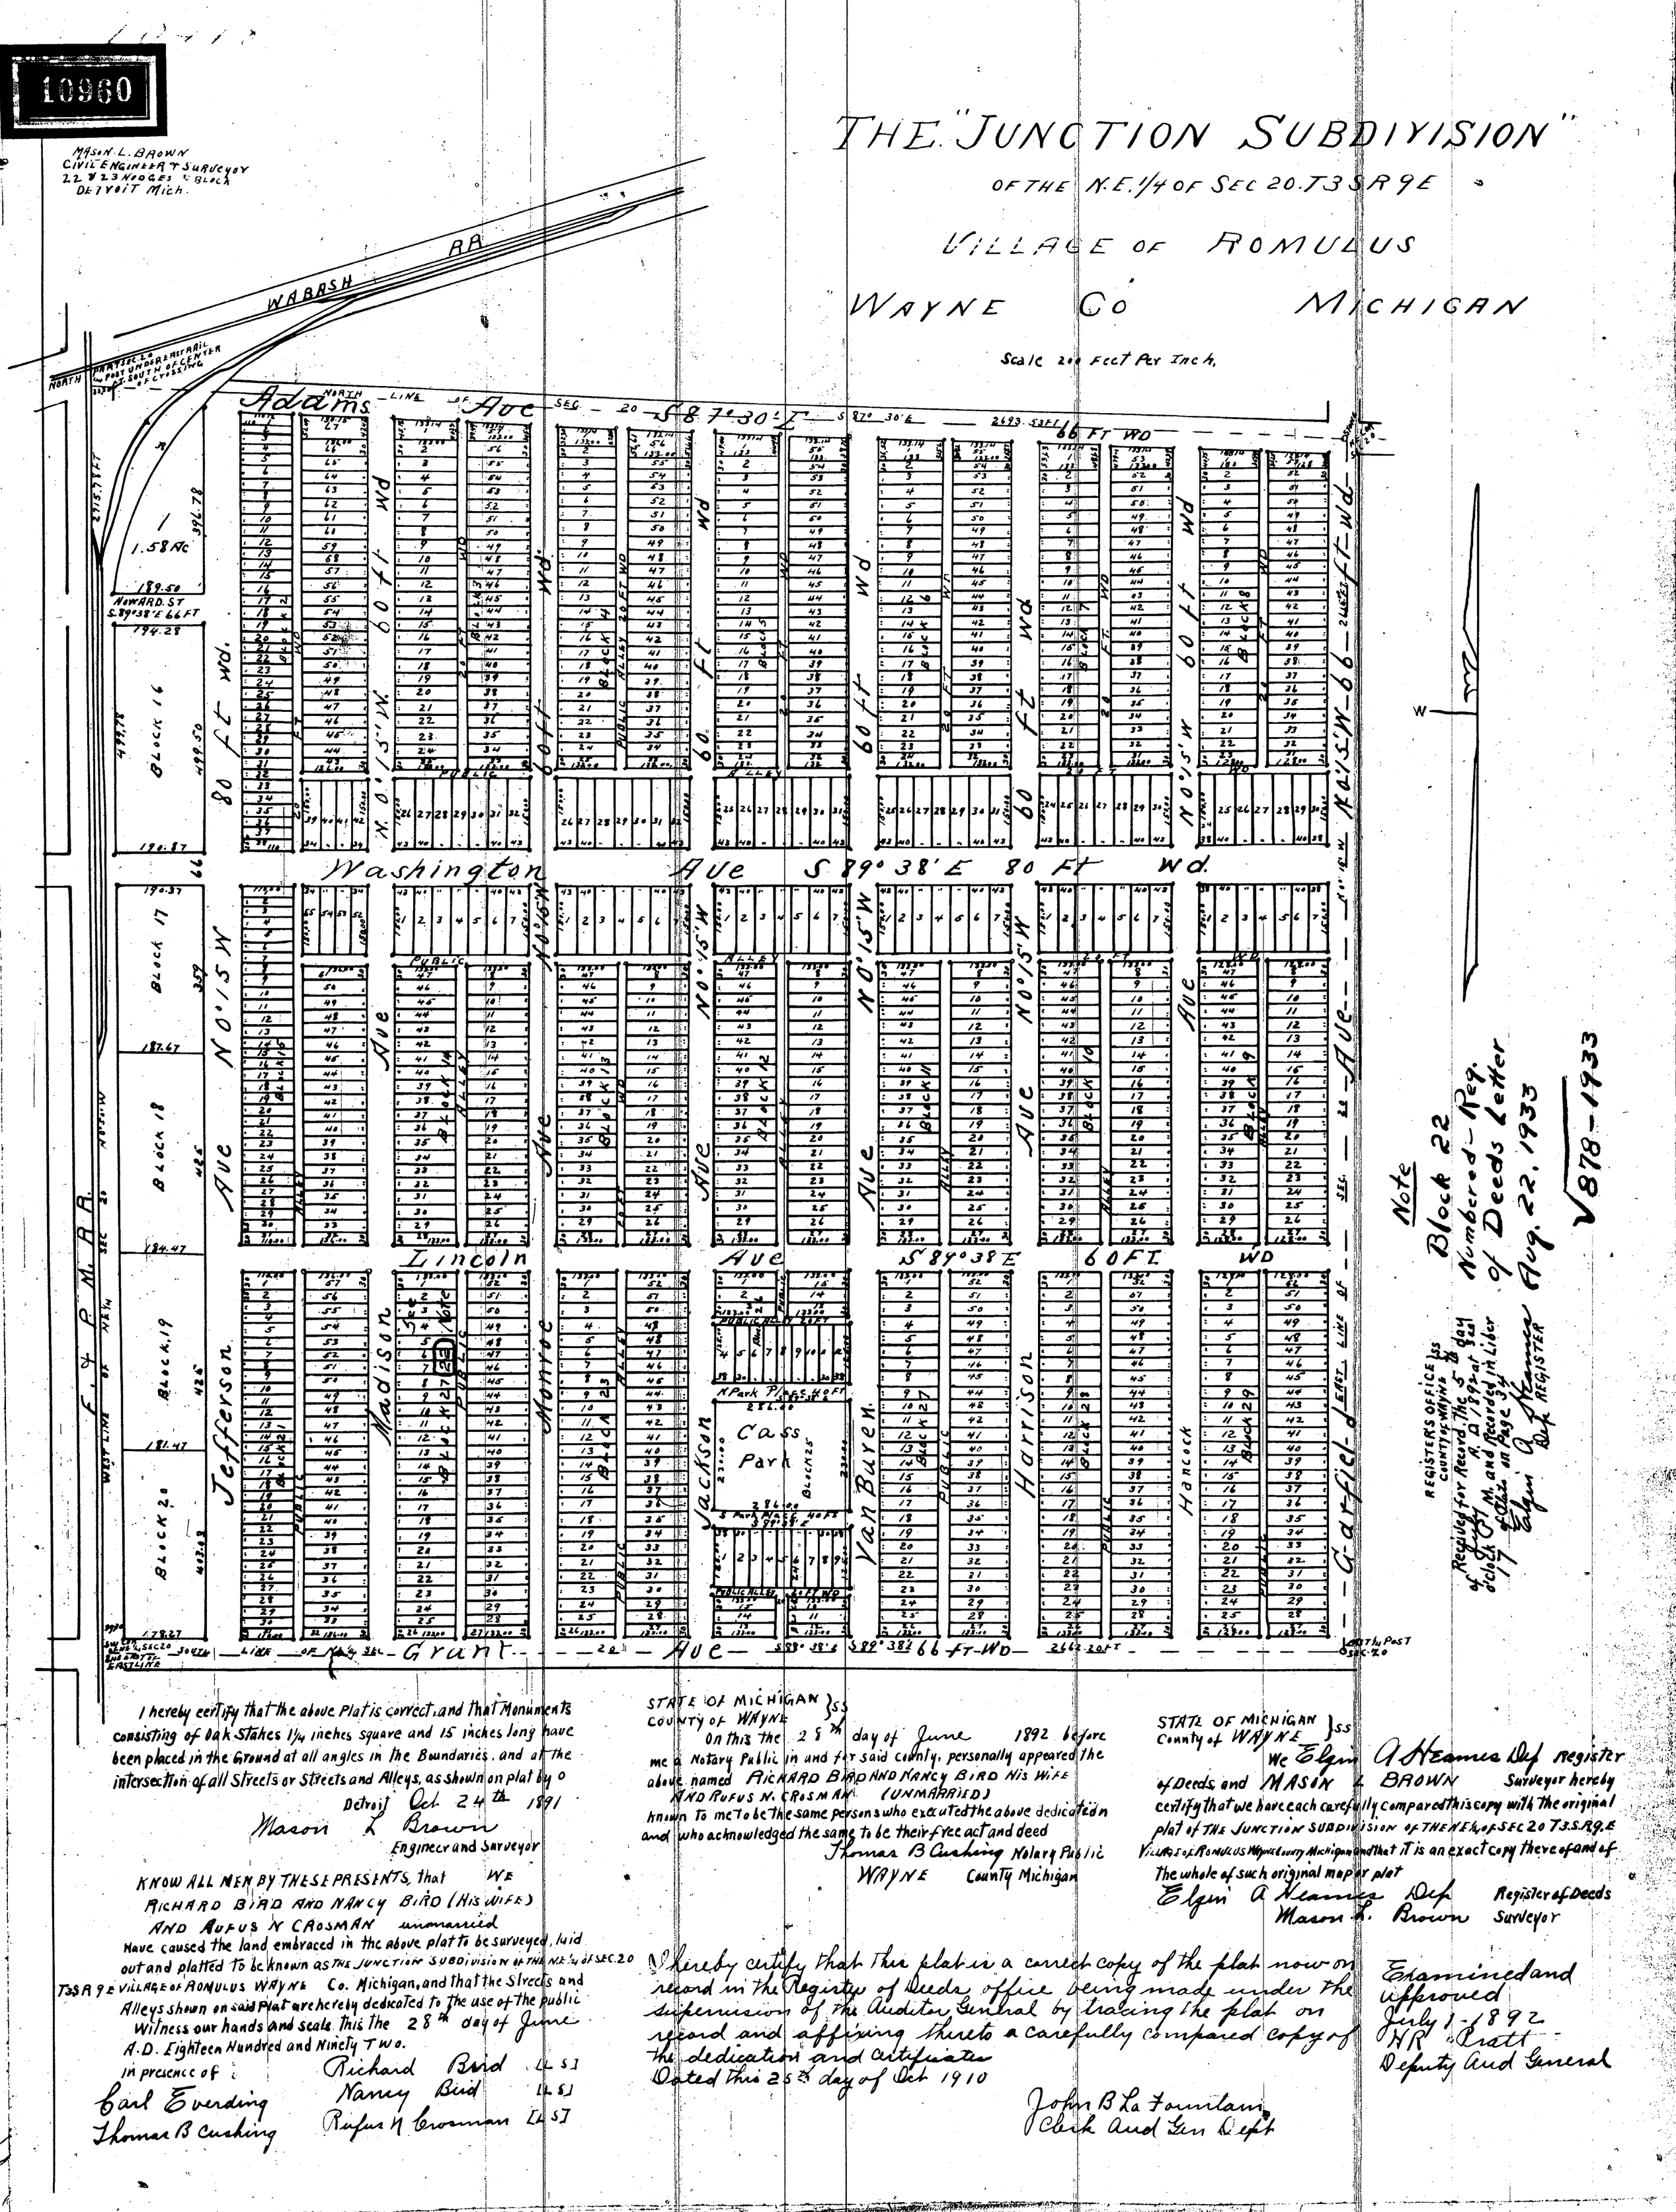

Note

Block 22 Numbered Reg. of Deeds Letters

REGISTER'S OFFICE } ss
COUNTY OF WAYNE }

Received for Record. This 5th day of July A.D. 1892 at 9 o'clock A.M. and Recorded in Liber 1 of Plats on Page 34

Elgin A Keames
Dep REGISTER

Aug. 22. 1933

V878-1933

I hereby certify that the above Plat is correct and that Monuments consisting of Oak Stakes 1¼ inches square and 15 inches long have been placed in the Ground at all angles in the Boundaries, and at the intersection of all Streets or Streets and Alleys, as shown on plat by O

Detroit Oct 24th 1891

Mason L Brown
Engineer and Surveyor

KNOW ALL MEN BY THESE PRESENTS, that WE RICHARD BIRD AND NANCY BIRD (His WIFE) AND RUFUS N CROSMAN unmarried Have caused the land embraced in the above plat to be surveyed, laid out and platted to be known as THE JUNCTION SUBDIVISION OF THE NE¼ OF SEC. 20 T3S R 9 E VILLAGE of ROMULUS WAYNE Co. Michigan, and that the Streets and Alleys shown on said Plat are hereby dedicated to the use of the public

Witness our hands and seals this the 28th day of June A.D. Eighteen Hundred and Ninety Two.

In presence of:

Earl Everding
Thomas B Cushing

Richard Bird [L S]
Nancy Bird [L S]
Rufus N Crosman [L S]

STATE OF MICHIGAN } ss
COUNTY OF WAYNE }

On this the 28th day of June 1892 before me a Notary Public in and for said county, personally appeared the above named RICHARD BIRD AND NANCY BIRD HIS WIFE AND RUFUS N. CROSMAN (UNMARRIED) known to me to be the same persons who executed the above dedication and who acknowledged the same to be their free act and deed

Thomas B Cushing Notary Public
WAYNE County Michigan

STATE OF MICHIGAN } ss
County of WAYNE }

We Elgin A Keames Dep Register of Deeds and MASON L BROWN Surveyor hereby certify that we have each carefully compared this copy with the original plat of THE JUNCTION SUBDIVISION OF THE NE¼ OF SEC 20 T3S. R9.E VILLAGE OF ROMULUS Wayne County Michigan and that it is an exact copy thereof and of the whole of such original map or plat

Elgin A Keames Dep Register of Deeds
Mason L. Brown Surveyor

I hereby certify that this plat is a correct copy of the plat now on record in the Registry of Deeds office being made under the supervision of the Auditor General by tracing the plat on record and affixing thereto a carefully compared copy of the dedication and certificates
Dated this 25th day of Oct 1910

John B La Fountain
Clerk And Gen Dept

Examined and Approved
July 1-1892
H R Pratt
Deputy Aud General

ClibPDF - www.fastio.com