

" Q L E N W Q Q D "


Sub. of West 1/2 of P.C. 41. Between M.C.R.R. and Michigan Ave. SPRINGWELLS

WAYNE CO MICHIGAN

JUNE 1892

MASON L. BROWN
CIVIL ENGINEER-SURVEYOR
DETROIT, MICH.

SCALE 211 FEET PER INCH

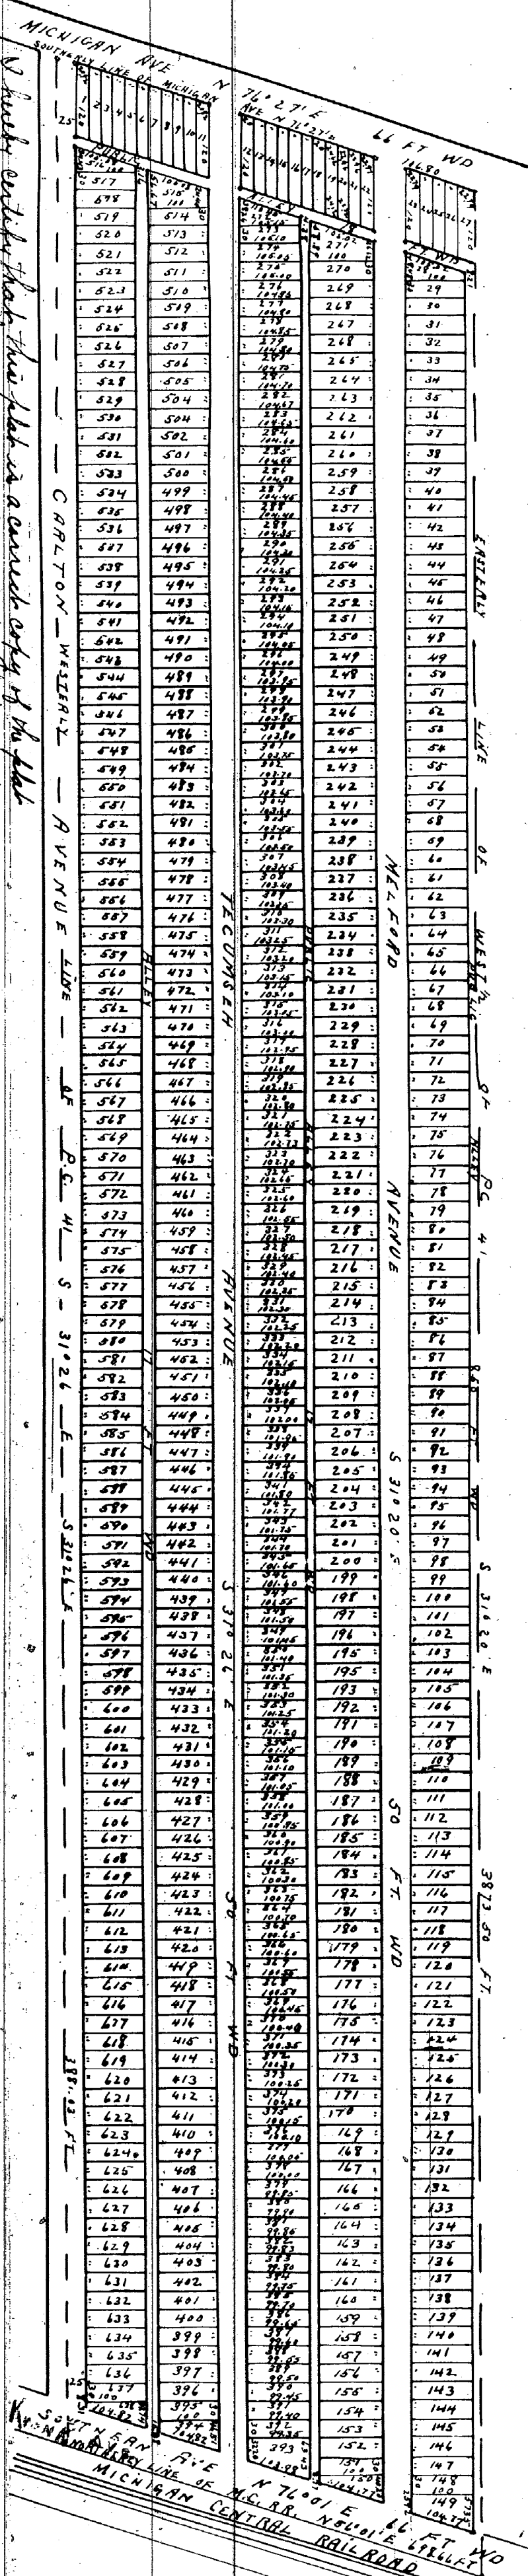

I hereby certify that this plot is a correct copy of the plat
now on record in the Register of Deeds of Springwells
under the supervision of the Auditor General by having the plat
in hand and affixing thereto a carefully compared copy of the
description and certificate
Dated this 28th day of Oct 1910
John R. Fountain
Deputy Auditor General

Maorn & Brown
Engineers and Surveyors

Examined and Approved
July 28, 1892
M. R. Pratt
Deputy Auditor General

KNOW ALL MEN BY THESE PRESENTS, that the said Maorn & Brown (sumamed)

George A. Buchanan (sumamed)

Have caused the land embraced in the above plat to be surveyed, laid
out and plotted to be known as Glenwood Sub. of West 1/2 of P.C. 41
between Maorn & Brown and Wayne Co Michigan and The Streets and
Springwells Ave. Wayne Co Michigan and The Streets and
Alleys shown on said plat are hereby dedicated to the use of the public
witness our hands and seals this 27 day of July
A.D. Eighteen Hundred and Ninety Two

In presence of

Wm. B. Moore L.L.S.J.

Geo. A. Buchanan L.L.S.J.

John R. Fountain L.L.S.J.

John R. Fountain L.L.S.J.

STATE OF MICHIGAN
COUNTY OF WAYNE

On this 27th day of July 1892 before
me a Notary Public in and for said County personally appeared the
above named George A. Buchanan (sumamed) and Maorn & Brown (sumamed)
Joseph G. Brown (sumamed) and Joseph G. Brown (sumamed) (all witnesses)
known to me to be the same persons who executed the above dedication
and who acknowledged the same to be their free act and deed
I, Notary Public
Maorn & Brown
County, Michigan

STATE OF MICHIGAN
COUNTY OF WAYNE
We John A. Maorn Register
of Deeds and Mason L. Brown Surveyor hereby
certify that we have each carefully compared this copy with the original
plot of Glenwood Sub. of West 1/2 of P.C. 41 between Maorn & Brown
and The Streets and Springwells Ave. Wayne Co Michigan and that it is an exact copy thereof and of
the whole of such original map or plot
John A. Maorn Register of Deeds
Mason L. Brown Surveyor

Received for Record, the 29th day
of October A.D. 1892, P.C. 41
17 of Plot on page 44
John A. Maorn Register