


WILSON & FARLEY'S SUB# of part of F.F.A.C. SEC. 20

TOWN 1 SOUTH OF RANGE 12 EAST

SOUTH OF GRAND TRUNK R.R.
HAMTRAMCK WAYNE CO. MICH.

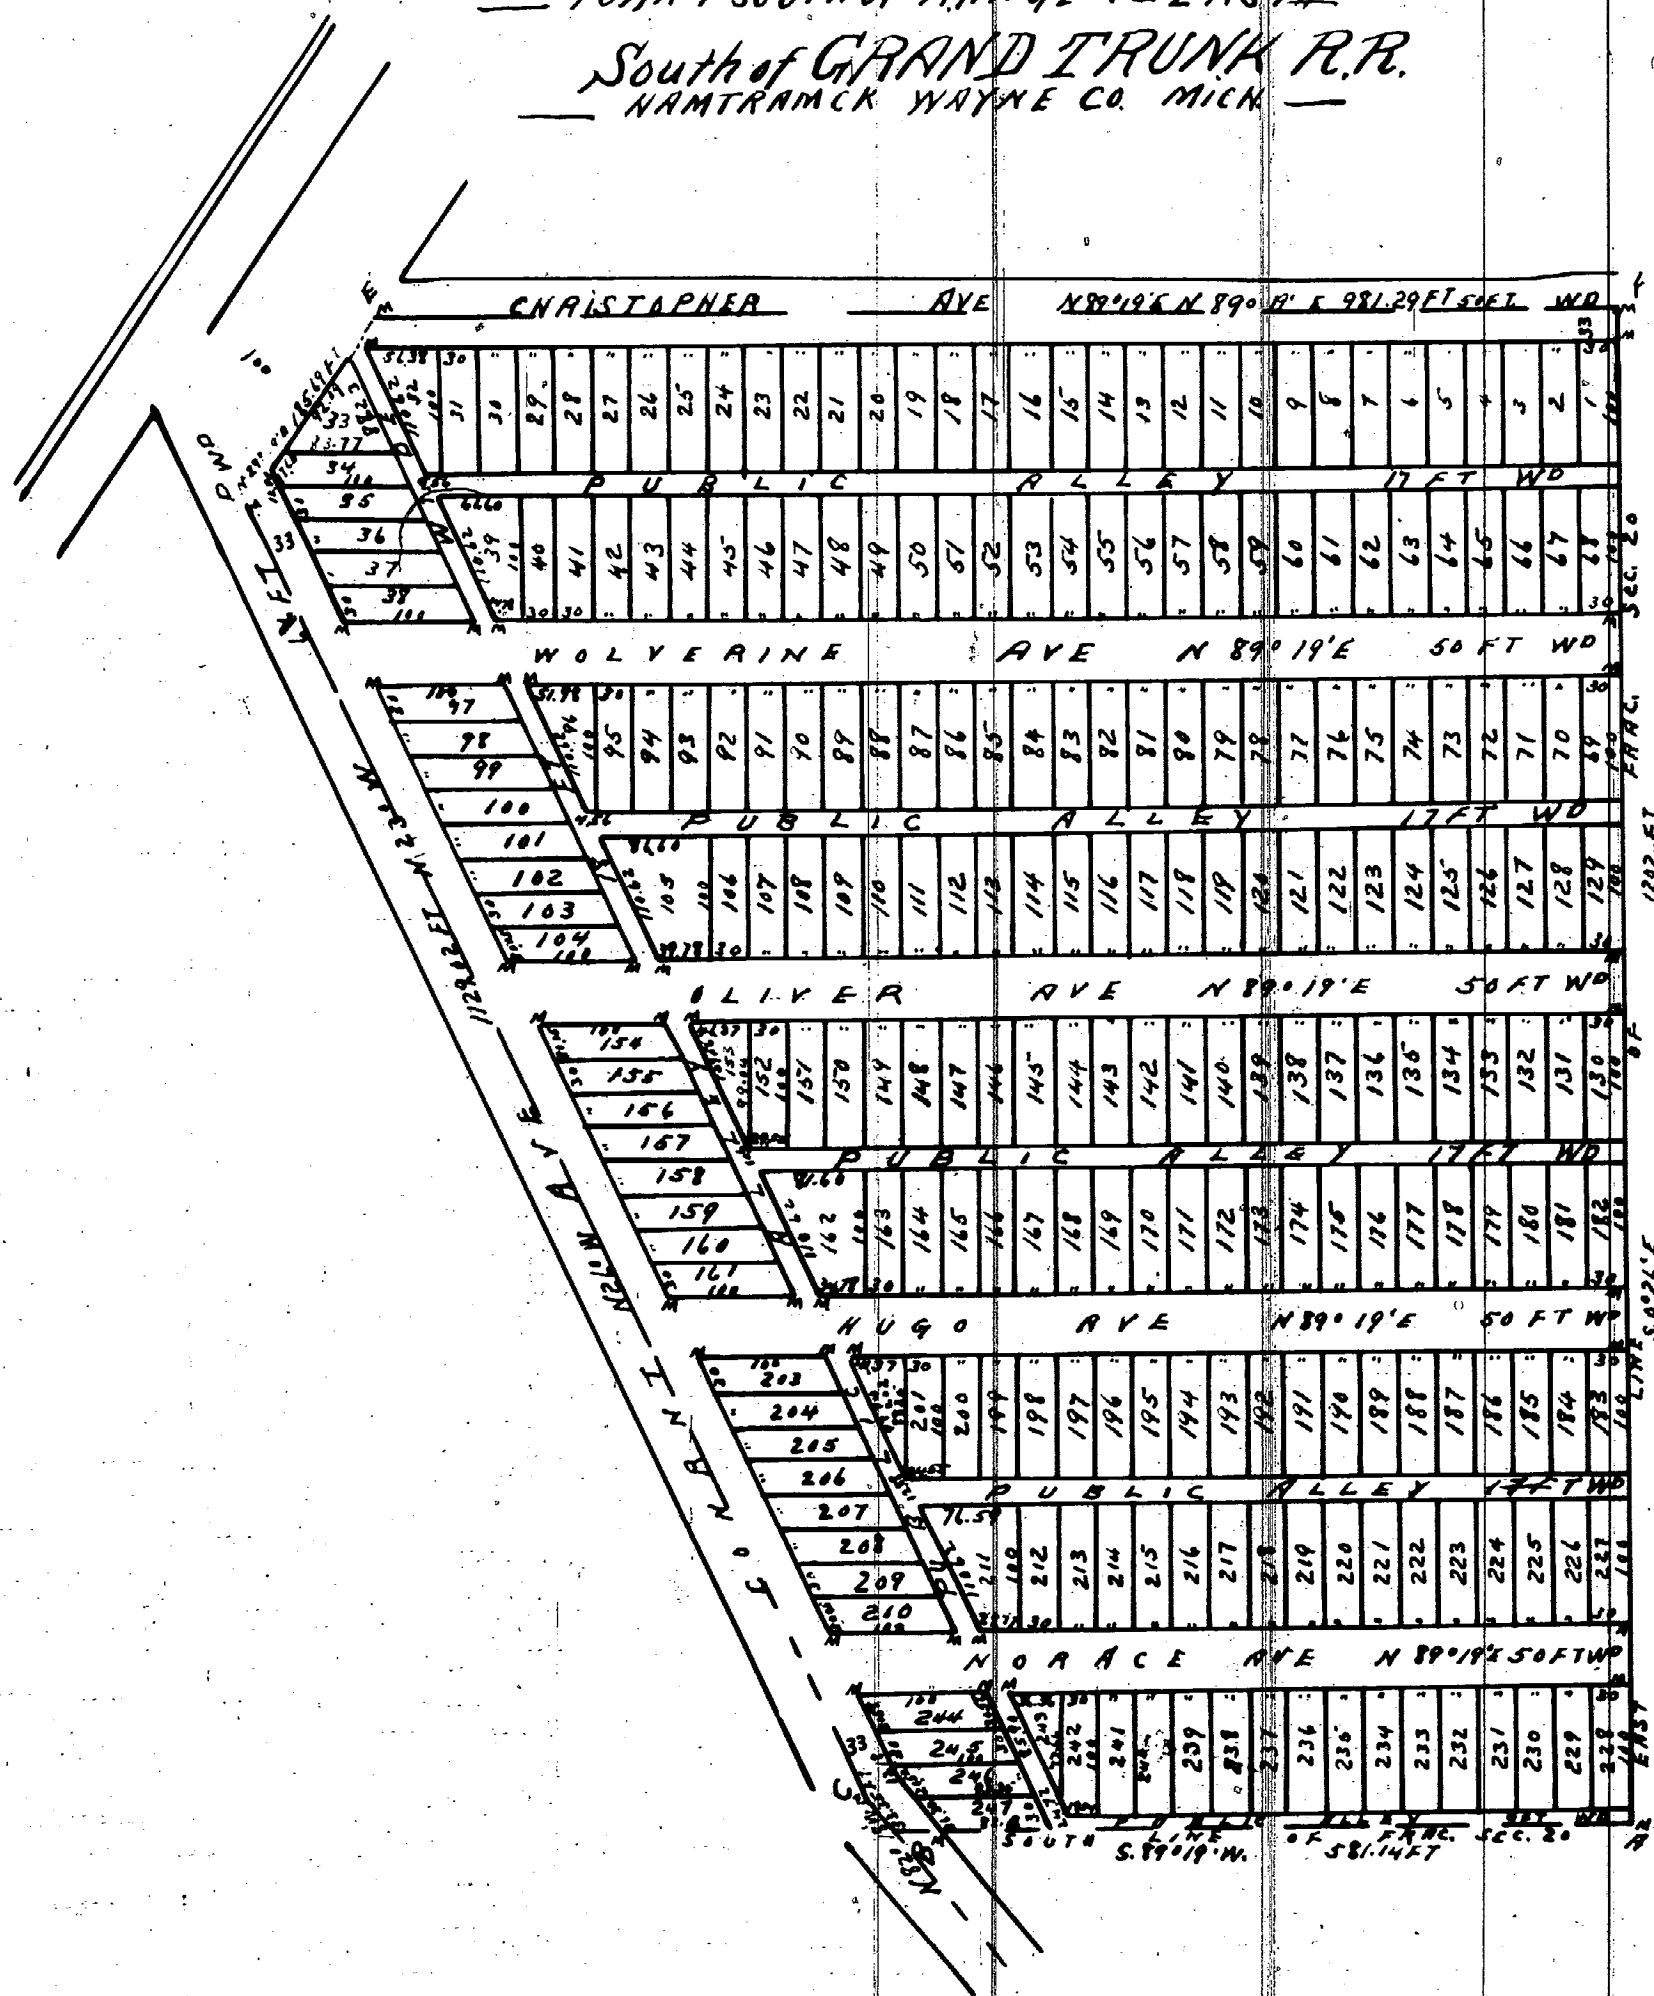

Know all men by these presents that we Robert J. Wilson & Allie Wilson his wife and James E. Farley & Mary E. Farley his wife have caused to be made for record this map of Wilson & Farley's Subdivision of part of Fractional Section 20 S. of Range 12 East South of Grand Trunk Railroad Hamtramck Wayne County Michigan by Thomas Campan & son Surveyors and we hereby adopt this same and dedicate the streets and Alleys shown for the use of the public

In presence of
Jessie M. Dean
John R. Cochran

Witness our hands & seals this 21st day of May A.D. Eighteen hundred & ninety two
Robert J. Wilson LS
Allie Wilson LS
James E. Farley LS
Mary E. Farley LS

State of Michigan }
County of Wayne } ss

On this 21st day of May A.D. Eighteen hundred & ninety two before me the Subscriber & Notary Public in and for said County personally appeared Robert J. Wilson & Allie Wilson his wife & James E. Farley & Mary E. Farley his wife known to me to be the same persons who executed the above instrument who acknowledged the same to be their free act and deed

John R. Cochran
Notary Public Wayne Co. Mich.

Examined and Approved,
June 30 1892
H. R. Pratt
Deputy Auditor General.

We hereby certify that the plat herein delineated is a correct one & that permanent monuments consisting of White Oak stakes have been placed at points marked 'n' on thereon shown at all angles in the boundaries of the land platted and at all intersections of streets or streets and alleys

Thomas Campan & son
Surveyors

The following is a description of the land embraced in this plat Beginning at a point A the south East corner of Fractional Section 20 Town 1 South of Range 12 East and running Thence S 89° 19' W along the south line of said Fractional Section 20, 581.14 feet to a point B in the center of the Conant Road, Thence N 42° 18' W along the center of said Road 33.35 feet to a point C also the center of the Conant Road Thence N 26° W along the center of said Conant Road 1129.02 feet to a point D Thence N 29° 19' E on a line parallel to the Grand Trunk Railroad 186.69 feet to a point E Thence N 89° 19' E 981.29 feet to a point F in the East line of said Fractional Section 20 Thence S 0° 26' E along the East line of said Fractional Section 1202 feet to the place of beginning

I hereby certify that this plat is a correct copy of the plat now on record in the Register of Deeds office being made under the supervision of the Auditor General by tracing the plat on record and affixing thereto a carefully compared copy of the dedication and certificate Dated this 26th day of Oct 1910

John B. La Fountain
Clerk and Ex. Dept

REGISTERS OFFICE }
COUNTY OF WAYNE } ss
Received for Record the 11th day
of July A.D. 1892 at 3:20
o'clock P.M. and Recorded in Liber
17 of Plat on Page 37
Edwin A. Heames
Dep. REGISTER

State of Michigan }
County of Wayne } ss

We Edwin A. Heames Dep. Register of Deeds & Thomas Campan & son Surveyors hereby certify that we have each carefully compared this copy with the original plat of Wilson & Farley's Subdivision of part of Fractional Section 20 Town 1 South of Range 12 East South of Grand Trunk Railroad Hamtramck Wayne County Michigan & that it is an exact copy thereof and of the whole of such original map or plat

Edwin A. Heames Dep. Register of Deeds
Thomas Campan & son Surveyors