


*J. V. COPLINS*  
 Sub<sup>d</sup> of LOTS 15 to 26 (inclusive)  
 of the Sub<sup>d</sup> of OUT LOTS 22 & 23  
 — PRIVATE CLAIM 30 —  
 — DETROIT WAYNE CO. MICH. —

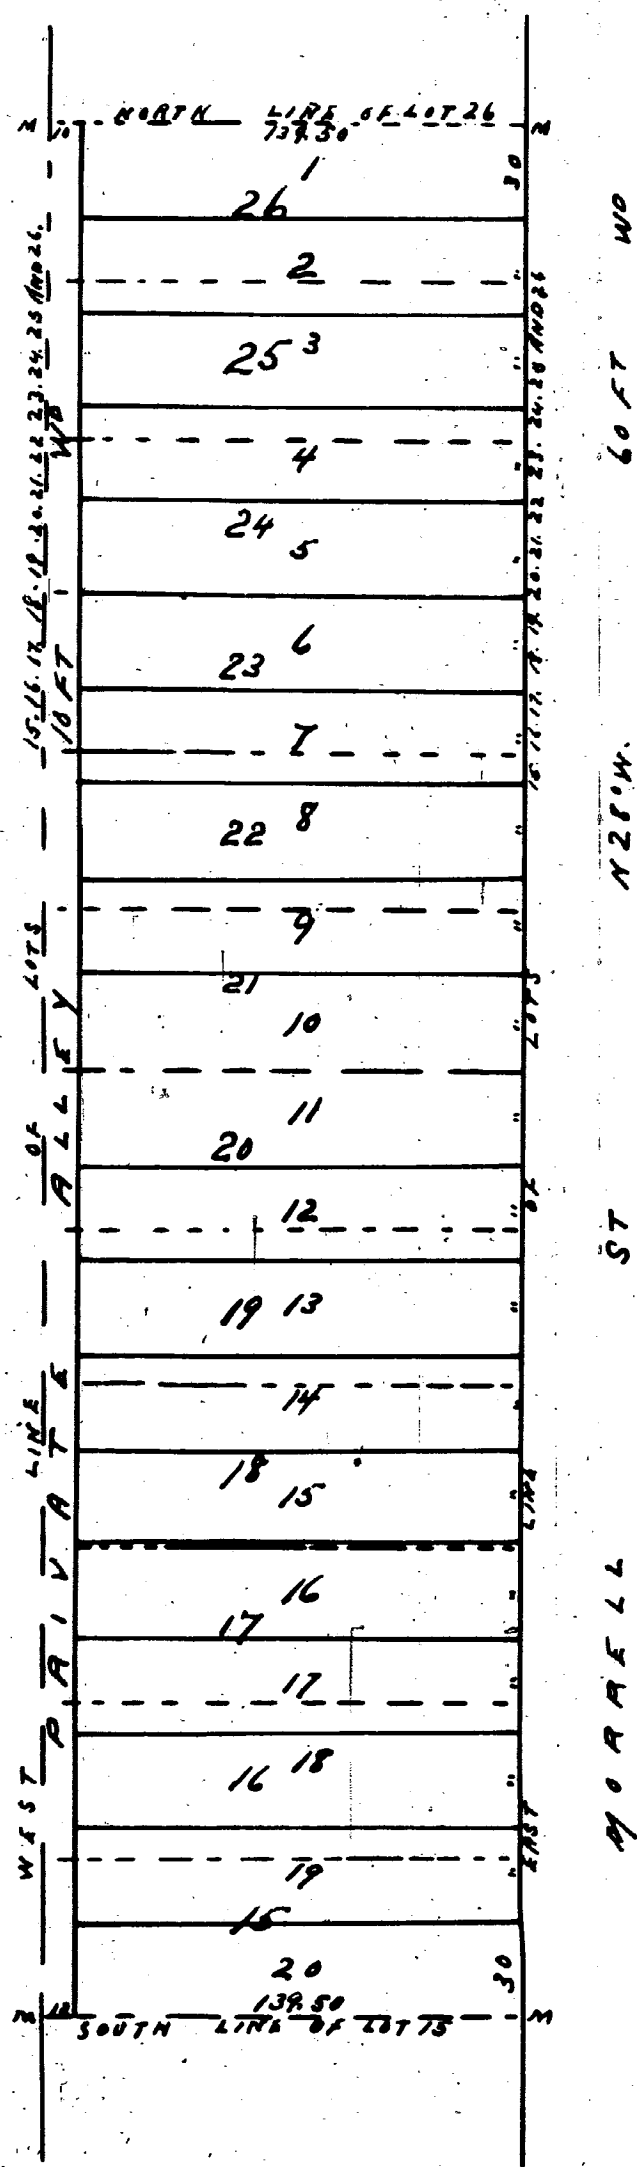

Know all men by these presents that we James Arthur & Clara B. Arthur his wife have caused to be made for record this Map of J. V. Collins Subdivision of lots 15 to 26 (inclusive) of the subdivision of Out Lots 22 & 23 P.C. 30 Detroit Wayne County Michigan by Thomas Campau & Son Surveyors and we hereby adopt the same and dedicate the streets & alleys shown for the use of the public

In presence of  
 Henry Kemp  
 G. H. Butler

Witness our hands & seals this Eighth day of  
 June A. D. Eighteen hundred & ninety two  
 James Arthur LS  
 Clara B. Arthur LS

State of Michigan }  
 County of Wayne } SS

On this Eighth day of June, A. D. Eighteen hundred & ninety two before me the Subscriber a Notary Public in and for said County personally appeared James Arthur & Clara B. Arthur his wife known to me to be the same persons who executed the above instrument & who acknowledged the same to be their free act and deed

Henry Kemp  
 Notary Public Wayne Co Mich

Examined and Approved,  
 June 10, 1892  
 H. R. Pratt  
 Deputy Auditor General

State of Michigan }  
 County of Wayne } SS

We John A. Heames Register of Deeds & Thomas Campau Son Surveyors hereby certify that we have each carefully compared this copy with the original plat of J. V. Collins Subdivision of lots 15 to 26 inclusive of the subdivision of Out Lots 22 & 23 Private Claim 30 Detroit Wayne Co Michigan and that it is an exact copy thereof and of the whole of such original map or plat  
 John A. Heames Register of Deeds  
 Thomas Campau & Son Surveyors

We hereby certify that the plat hereon delineated is a correct one and that permanent, monumental consisting of White Oak stakes have been planted at points marked "M" as thereon shown at all angles in the boundaries of the land platted & at all intersections of streets or streets & alleys  
 Thomas Campau & Son  
 Surveyors

Approved July 29 1892  
 John M. Vicker Board of  
 James Dean Pub Wks.  
 City of  
 Detroit

REGISTER'S OFFICE  
 COUNTY OF WAYNE  
 RECEIVED FOR RECORD THE 30<sup>th</sup> day  
 of July A. D. 1892 at 8 o'clock  
 of the M. and Recorded in Liber  
 17 of Plat on Page 45  
 John A. Heames  
 REGISTER

Know all men by these presents that we James Arthur & Clara B. Arthur his wife who have caused to be made for record this map of J. V. Collins Subdivision of lots 15 to 26 inclusive of the subdivision of Out Lots 22 & 23 Private Claim 30 Detroit Wayne County Michigan hereby agree for ourselves our heirs & assigns that the private alley on annexed plat shall be deeded to the City of Detroit for a public alley whenever the owners of the property immediately adjoining said J. V. Collins Subdivision on the West shall also give by deed or platting 10 feet on said adjoining property for alley purposes

I hereby certify that this plat is a correct copy of the plat now on record in the Register of Deeds office being made under the supervision of the Auditor General by tracing the plat now on record and affixing thereto a carefully compared copy of the dedication and certificate  
 Dated this 28<sup>th</sup> day of Oct 1910

James Arthur  
 Clara B. Arthur  
 John B. LaFramboise  
 Clerk And Sec Dep