


## BIDDLE

SUBA OF PART OF FRAC. SEC. 21

T. 2. S. R. 11. E.

Lying WEST of BIDDLE AVE

Township of Ecorse, Wayne Co. Mich.

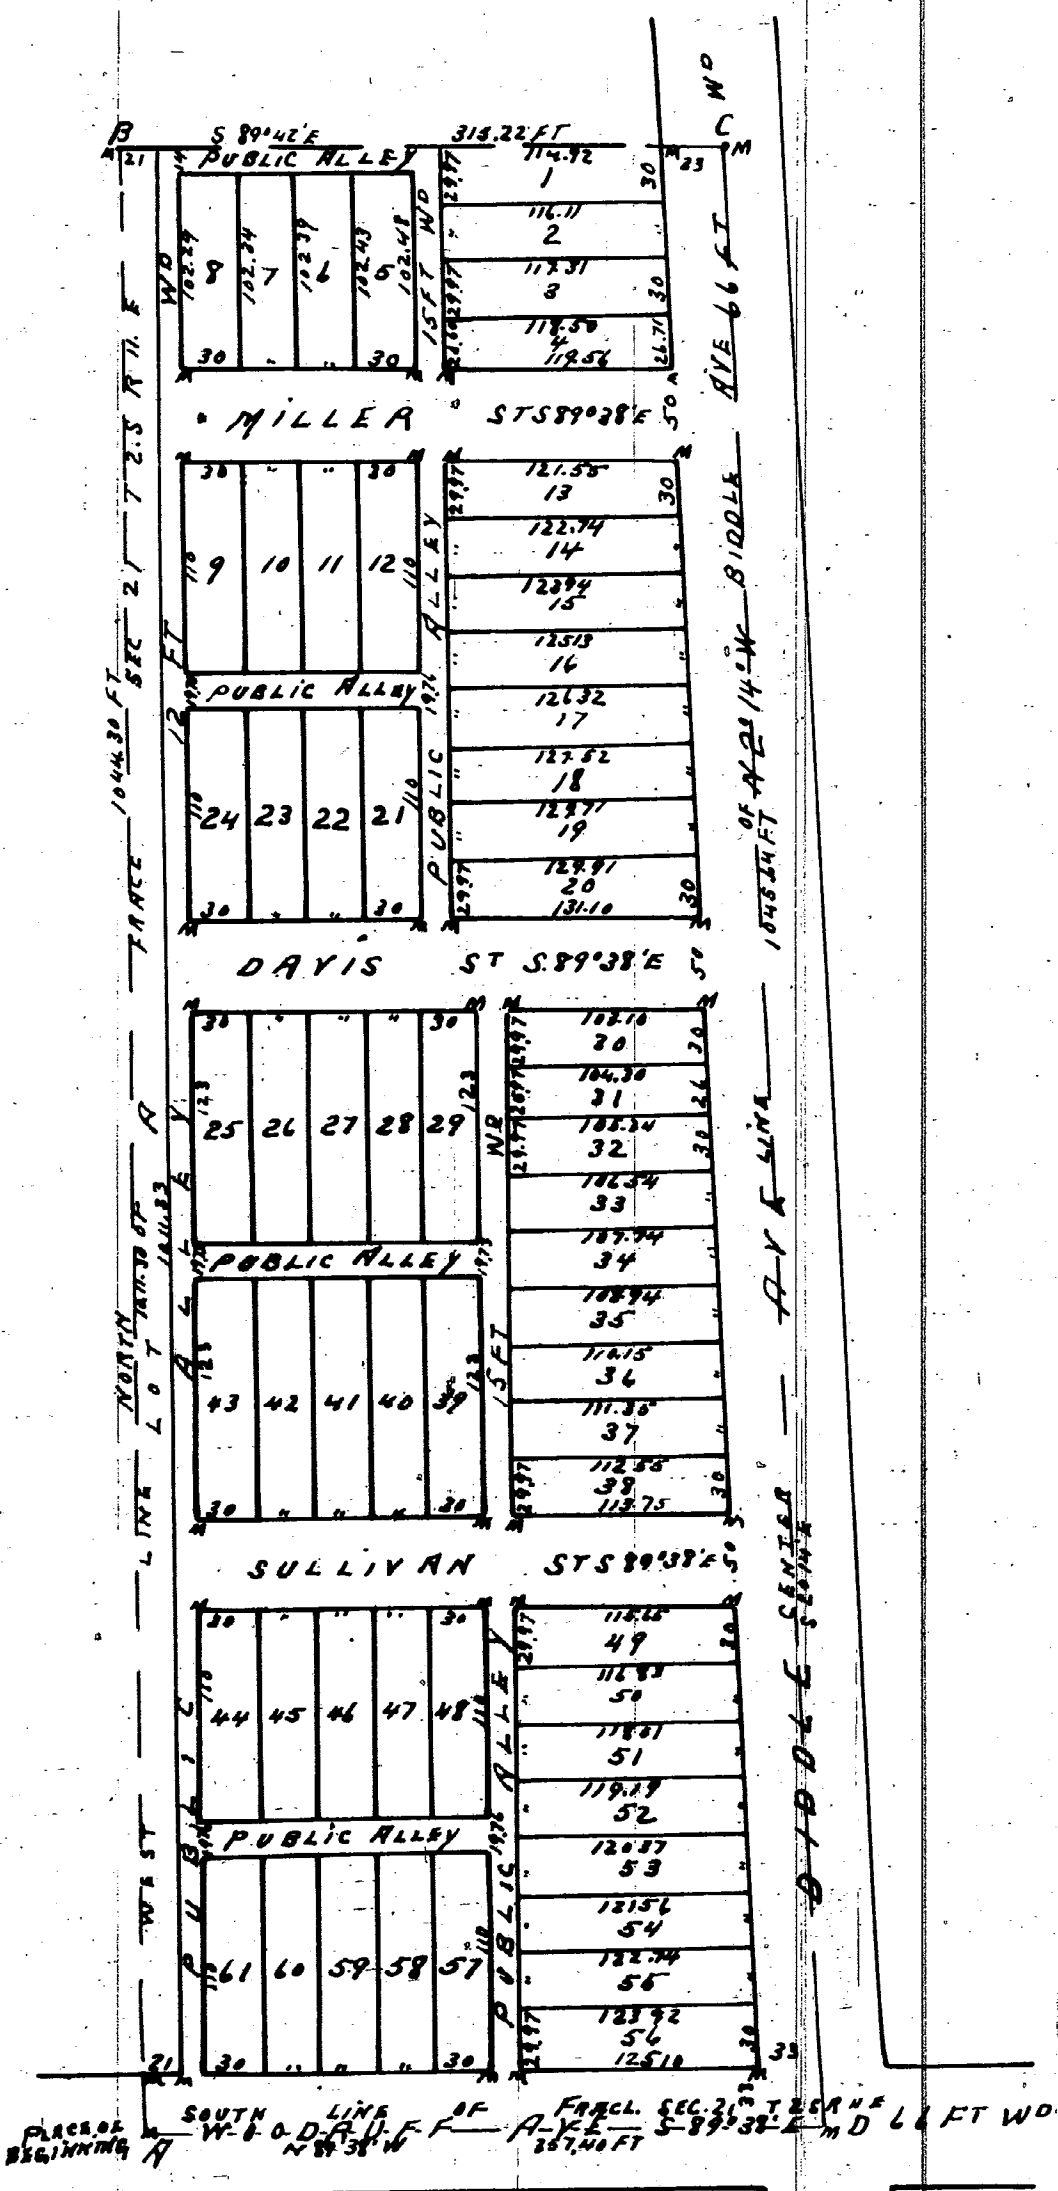

SCALE ONE INCH = 100 FT

We hereby certify that the plat hereon delineated is a correct one and that permanent monuments consisting of White Oak stakes have been planted at points marked "m" as thereon shown at all angles in the boundaries of the land platted & at all intersections of streets or streets & Alleys

Examined and approved  
July 13-1892.

H. R. Pratt  
Deputy Auditor General

REGISTER'S OFFICE  
COUNTY OF WAYNE  
Received for Record, the 15<sup>th</sup> day  
of July A. D. 1892 at 3:00  
P. M. and Recorded in Liber  
17 of Plats on Page 39  
John A. Heames  
REGISTER

Know all men by these presents that we Francis X Riopelle & Matilda A Riopelle his wife & Hyacinthe C Burke & Elizabeth Burke his wife have caused to be made for record this map of the Biddle Subdivision of part of Fractional Section 21 Town 2 South of Range 11 East lying West of Biddle Avenue Township of Ecorse Wayne County Michigan by Thomas Campau & Son Surveyors and we hereby adopt the same and dedicate the streets and Alleys shown for the use of the public

In presence of  
Alex J Riopelle  
Richard R Miller

Witness our hands and seals this Eleventh day of  
July A. D. Eighteen hundred and ninety two

Francis X Riopelle  
Matilda A Riopelle  
Hyacinthe C Burke  
Elizabeth Burke

LS  
LS  
LS  
LS

State of Michigan  
County of Wayne.

On this Eleventh day of July A. D. Eighteen hundred and ninety two before me the subscriber a Notary Public in and for said County personally appeared Francis X Riopelle and Matilda A Riopelle his wife and Hyacinthe C Burke and Elizabeth Burke his wife known to me to be the same persons who executed the above instrument and who acknowledged the same to be their free act and deed

Alex J Riopelle  
Notary Public Wayne Co. Mich.

State of Michigan  
County of Wayne.

We John A Heames Register of Deeds & Thomas Campau & Son Surveyors hereby certify that we have each carefully compared this copy with the original plat of the Biddle Subdivision of part of Fractional Section 21 T. 2. S. R. 11. E. lying West of Biddle Avenue Township of Ecorse Wayne County Michigan & that it is an exact copy thereof and of the whole of such original map or plat

John A Heames Register of Deeds  
Thomas Campau & Son Surveyors

The following is a description of the land embraced in this plat Beginning at the South West corner of Fractional Section 21, T. 2. S. R. 11. E. R. & running thence North along the West line of said Fractional Section 1044.30 feet to a point B, thence South 89°45' East 315.92 feet to the Centre of Biddle Avenue C thence South 2°14' East along the centre of Biddle Avenue 1044.30 feet to the south line of said Fractional section D thence N. 89°38' West along the south line of said Fractional Section 357.14 feet to the place of beginning

I hereby certify that this plat is a correct copy of the plat now on record in the Register of Deeds office being made under the supervision of the Auditor General by tracing the plat on record and affixing thereto a carefully compared copy of the dedication and certificate Dated this 27<sup>th</sup> day of Oct. 1910

John B La Fountain  
Clerk and Gen. Supt

RESOLUTION

Wyandotte, Michigan  
December 20, 1965

RESOLUTION by Councilman Clifford E. Clack

At a regular session of the City Council of the City of Wyandotte.

RESOLVED BY THE CITY COUNCIL OF THE CITY OF WYANDOTTE;

WHEREAS, this Council by resolution has deemed it advisable and necessary for the health, welfare, comfort and safety of the people of the City of Wyandotte, to vacate, discontinue, and abolish the hereinafter described land in the City of Wyandotte, County of Wayne, State of Michigan, as a public alley, more particularly described as:

The twelve (12) foot wide alley approximately 268 feet west of Biddle Avenue from Davis Street to the alley north of Davis, and from the alley north of Davis Street to Miller Street, more particularly described as the alley adjacent to Lots 9, 24 and that part of Lot A except the portion used for public alley, Biddle Subdivision of part of Fractional Section 21, Town 3 South, Range 11 East, lying west of Biddle Avenue, Township of Ecorse, Wayne County, Michigan, according to the plat thereof as recorded in Liber 17, Page 39 of plats, Wayne County Records;

and

WHEREAS, due notice has been given of the hearing on objections to said vacation; and

WHEREAS, said hearing having taken place in accordance with such notice, and objections having been offered, and this Council still being of the opinion that said vacation is advisable; now, therefore,

BE IT RESOLVED that the above described alley shall be and the same is hereby declared VACATED, DISCONTINUED AND ABOLISHED As a public alley, reserving to the City of Wyandotte, a Municipal Corporation of the State of Michigan, its successors and assigns

forever and in perpetuity from the date hereof, an easement on, over, across, and within the 12-foot right-of-way of the above described alley for the purpose of constructing, operating, maintaining and repairing existing and future public utilities, sewers and drains, and that said City of Wyandotte, its contractors, employees, agents, successors, assigns and lessees shall at all times have free ingress to and egress from said alley to construct, operate, maintain and repair said existing and future utility lines of every nature, and sewers and drains, and reserving to the Michigan Bell Telephone Company, its successors and assigns, an easement on, over, across and within said 12-foot alley right-of-way for the purpose of constructing, erecting, operating, maintaining, and repairing its existing and future system of telephone poles, lines, wires, cables and apparatus; and that said Michigan Bell Telephone Company, its contractors, employees, agents, successors and assigns shall at all times have free ingress to and egress from said 12-foot alley right-of-way for the purpose of constructing, erecting, operating, maintaining and repairing its existing and future system of telephone poles, lines, wires, cables and apparatus.

BE IT FURTHER RESOLVED that no structures shall be constructed or maintained on, over, across, or within the 12-foot wide right-of-way of the above-described alley, and that in the exercise of the easement and ingress and egress rights heretofore reserved herein, neither said City of Wyandotte nor said Michigan Bell Telephone Company shall be liable for any injury or damage to, or disturbance of, nor shall they or either of them have any duty to pay for or replace, any animate or inanimate improvement on, over, across, or within said 12-foot right-of-way.

I move the adoption of the foregoing resolution.

Councilman Clifford E. Clack

Supported by Councilman Bernard Smith

| YEAS | COUNCILMEN | NAYS |
|------|------------|------|
| ___  | Clack      | ___  |
| ___  | Groat      | ___  |
| ___  | Palamara   | ___  |
| ___  | Smith      | ___  |
| ___  | Sullivan   | ___  |
| ___  | Zulewski   | ___  |

ABSENT None

CERTIFICATE

I, Stanley Ratynski, City Clerk of the City of Wyandotte, Michigan, do hereby certify that on December 20, 1965, the City Council of the City of Wyandotte, adopted a Resolution, a certified copy of which is attached hereto, vacating a public alley in the City of Wyandotte, County of Wayne, State of Michigan, said alley being more particularly described as:

The twelve (12) foot wide alley approximately 268 feet west of Biddle Avenue from Davis Street to the alley north of Davis, and from the alley north of Davis Street to Miller Street, more particularly described as the alley adjacent to Lots 9, 24 and that part of Lot A except the portion used for public alley, Biddle Subdivision of part of Fractional Section 21, Town 3 South, Range 11 East, lying west of Biddle Avenue, Township of Ecorse, Wayne County, Michigan, according to the plat thereof as recorded in Liber 17, Page 39 of plats, Wayne County Records.

I do further certify that the name or names of any plat, subdivision or addition in said City affected by such Resolution are as follows:

Biddle Subdivision of part of Fractional Section 21, Town 3 South, Range 11 East, lying west of Biddle Avenue, Township of Ecorse, Wayne County, Michigan, according to the plat thereof as recorded in Liber 17, Page 39 of plats, Wayne County Records.

Dated December 23rd, 1965.

Stanley Ratynski  
Stanley Ratynski  
City Clerk

STATE OF MICHIGAN )  
COUNTY OF WAYNE ) ss

On this 23rd day of December, 1966, before me, a Notary Public in and for said County, personally came Stanley Ratynski, known to me to be the person described in and who executed the foregoing certificate, and being by me first duly

sworn, did depose and say that he is the duly elected City Clerk of the City of Wyandotte, Michigan, and that the foregoing certificate is true of his own knowledge, and he acknowledged that he executed the same for the intents and purposes therein set forth.

*Lillian Guernsey*

Notary Public, Wayne County, Michigan

My commission expires: 9-22-1967

STATE OF MICHIGAN, }  
County of Wayne, } ss.  
City of Wyandotte }

I, STANLEY RATYNSKI, City Clerk of the City of Wyandotte, in said county and state, do hereby certify that the annexed is a true copy of a resolution adopted by the City Council of the said City of Wyandotte, on the 20th day of December A.D. 19 65. That I have compared the same with the original resolution on file in my office, and that said copy is a full, true and correct transcript therefrom and of the whole of said resolution.

In Witness Whereof I have hereunto set my Hand and have caused the corporate seal of the City of Wyandotte to be hereunto affixed, this

23rd day of  
December A.D. 19 65

*Stanley Ratynski*  
City Clerk.

