

SCHWARTZ SUBDIVISION

of Westerly Part of P.C. 16 North of Mack Avenue

CITY OF DETROIT WAYNE CO.,


MICHIGAN

August 1892

SCALE 50 FEET PER INCH

MASON L. BROWN
CIVIL ENGINEER & SURVEYOR
2213 1/2 24 HODGES BLOCK
DETROIT MICH

CENTER OF GRATIOT AVE
INTERSECTION OF CENTER OF
GRATIOT AVE WITH WEST LINE OF P.C. 16

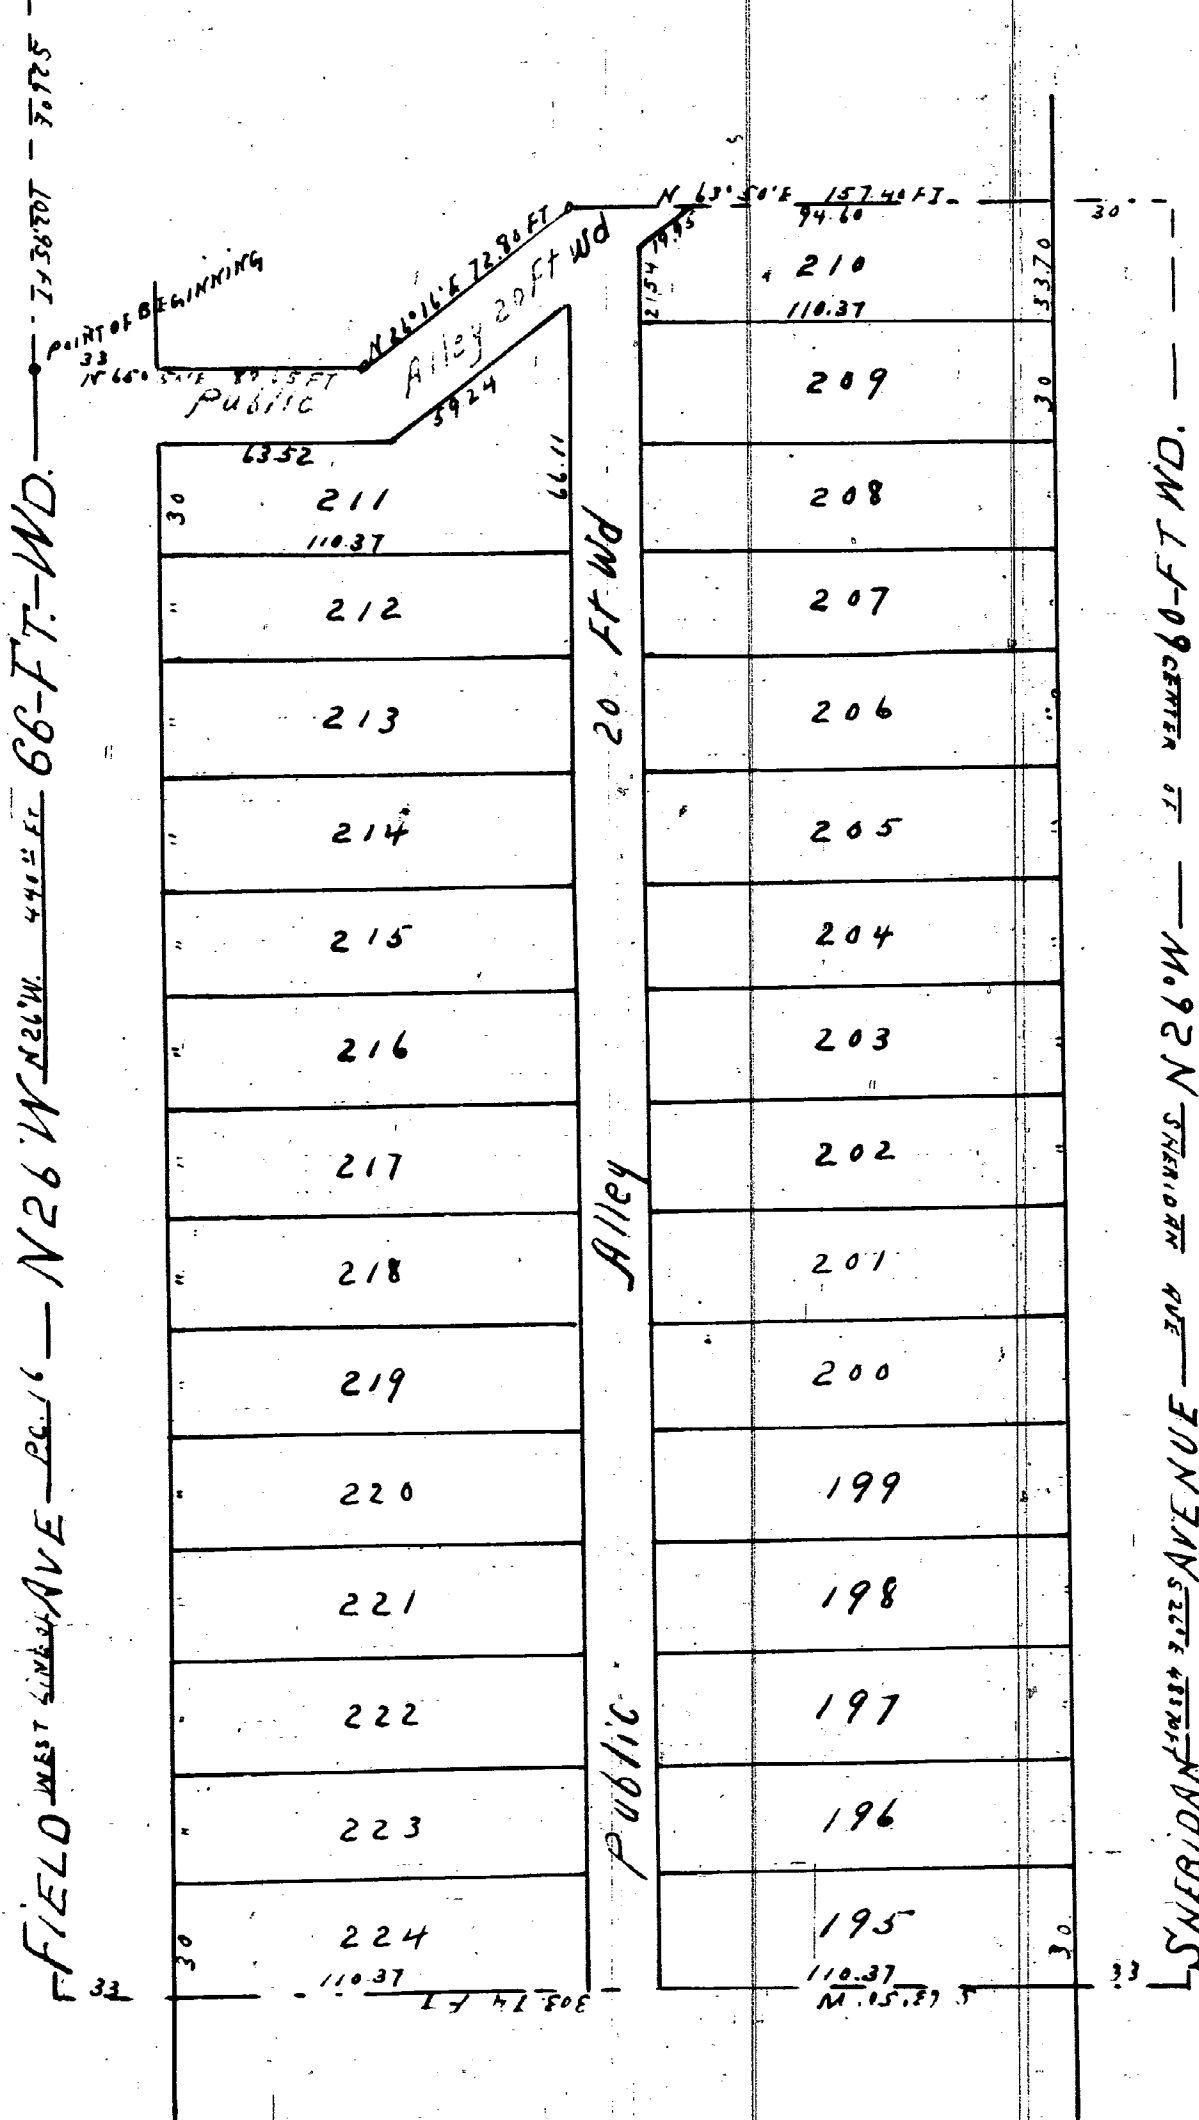

I hereby certify that the above Plat is correct, and that Monuments consisting of Oak Stakes 1 1/4 inches square and 15 inches long have been placed in the Ground at all angles in the Boundaries and at the intersection of all Streets or Streets and Alleys as shown on plat 190

Det. Aug 17 1892

Mason L. Brown
Engineer and Surveyor

KNOW ALL MEN BY THESE PRESENTS that I
John S. Foley (unmarried)

Have caused the land embraced in the above plat to be surveyed, laid out and platted to be known as Schwartz Subdivision of Westerly Part of P.C. 16 N. of Mack Avenue City of Detroit Wayne Co. Michigan and that the Streets and Alleys shown on said plat are hereby dedicated to the use of the public Witness my hand and seal this the 19 day of August A.D. Eighteen Hundred and Ninety Two
In presence of
J. F. Keena
A. H. Schulte

John S. Foley L.S.

STATE OF MICHIGAN } ss
County of Wayne

On this the 19 day of August 1892 before me, a Notary Public in and for said county personally appeared the above named John S. Foley (unmarried)

known to me to be the same person who executed the above dedication and who acknowledged the same to be his free act and deed

J. F. Keena Notary Public
Wayne County Michigan

Examined and Approved

August 20 - 1892

A. R. Pratt

Deputy Auditor General

STATE OF MICHIGAN } ss
County of Wayne

We Elgin A. Heames, Register of Deeds and Mason L. Brown, Surveyor, hereby

certify that we have each carefully compared this copy with the original plat of Schwartz Subdivision of Westerly part of P.C. 16 North of Mack Avenue City of Detroit Wayne Co. Mich. and that it is an exact copy thereof and of the whole of such original map or plat

Elgin A. Heames, Register of Deeds
Mason L. Brown, Surveyor

Approved August 24 - 1892

John Mc Vicar } Board of Public
James Dean } works
Jacob Guthard } City of Detroit Wayne Co Mich

The Property hereon platted is described as follows - Beginning at a point S 26° E 102.95 feet from the intersection of the center of Gratiot Avenue with the west line of P.C. 16 Thence N 63° 50' E 89.65 ft to a stake Thence N 26° 16' E 72.88 ft to a stake Thence N 63° 50' E 157.40 ft to the center of Sheridan Avenue Thence along said center of Sheridan Avenue S 26° E 483.70 ft to a stake Thence S 63° 50' W 303.74 ft to the west line of P.C. 16 Thence along said west line of P.C. 16 N 26° W 440.5 ft to the place of beginning

I hereby certify that this plat is a correct copy of the plat now on record in the Register of Deeds office being made under the supervision of the Auditor General by tracing the plat on record and affixing thereto a carefully compared copy of the dedication and certificates Dated this 2nd day of Nov 1892

John B. La Fountain
Clerk and Gen. Dep.