


— CUARY'S —
 SUBDIVISION
 — OF OUT LOT 7 —
 OF THE SUBDIVISION OF THE REAR CONCESSION
 — OF 5 —
 — P.C. 729 —
 DETROIT WAYNE CO MICH

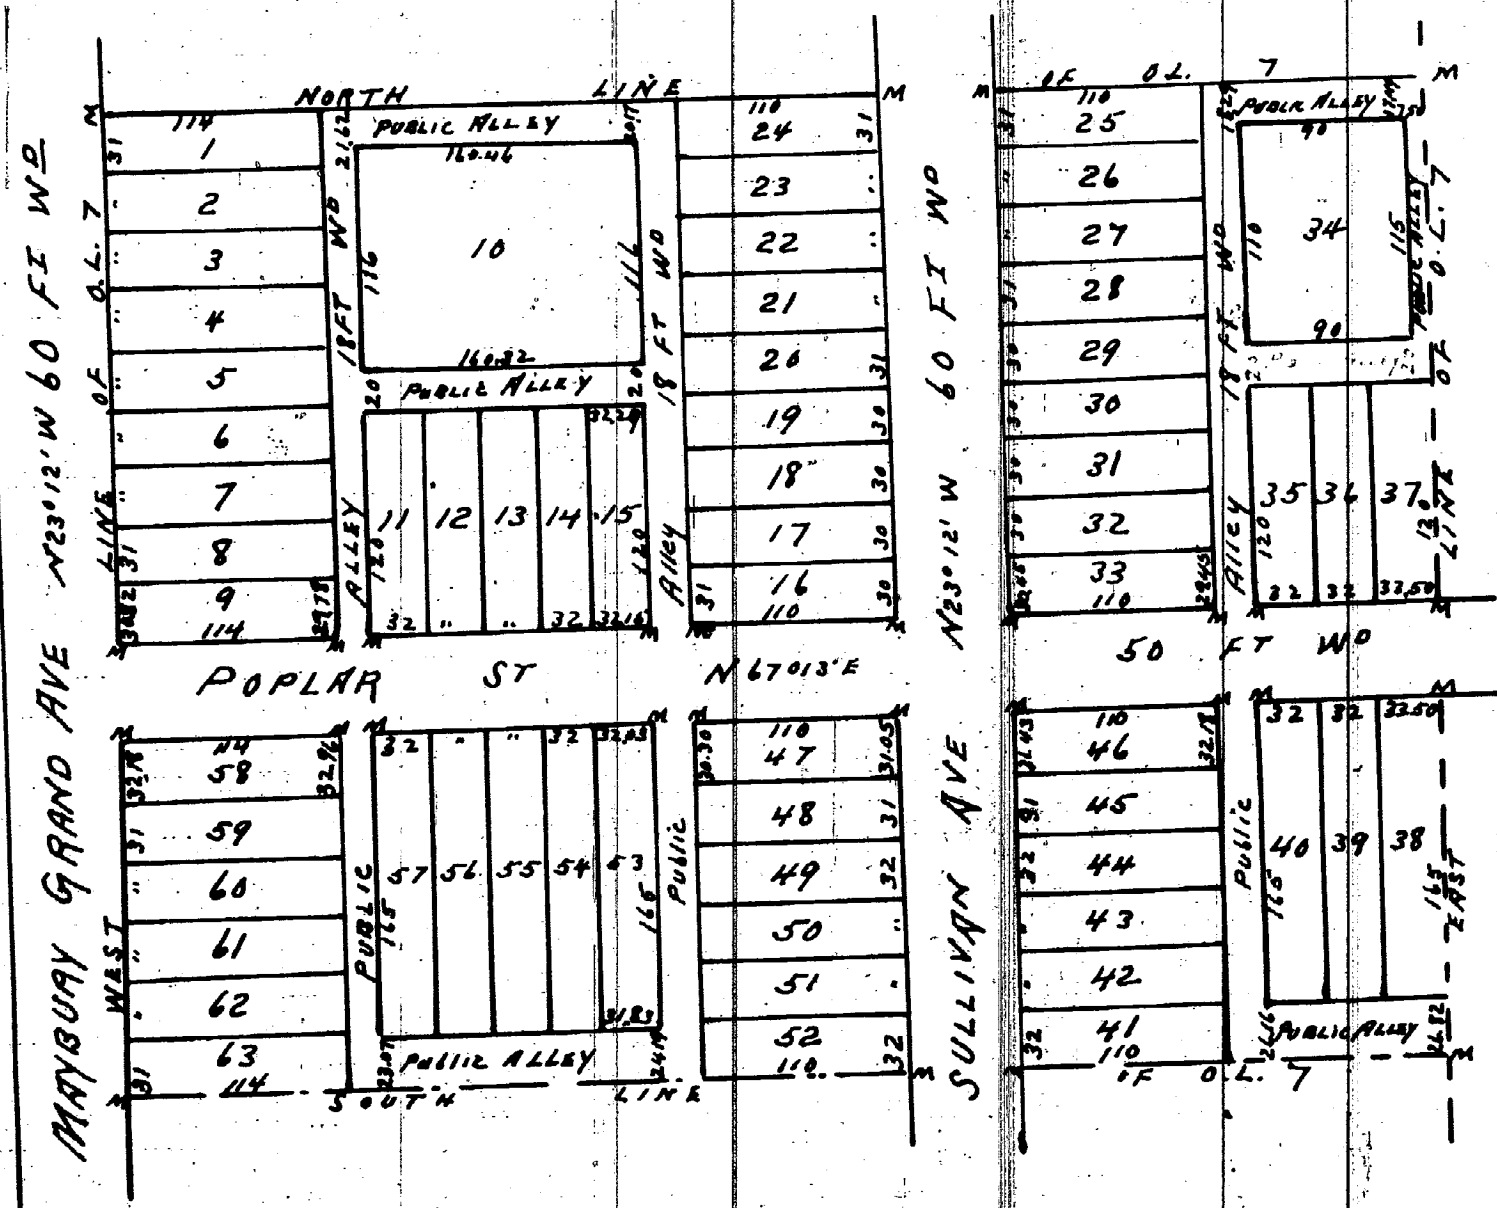

SCALE - 1 INCH = 100 FT

Know all men, by these presents that we John Curry and Francis Annabella Curry his wife have caused to be made for record this plat of Curry's Subdivision of Out Lot 7 of the sub. division of the Rear Concession of Amale claim 729, Detroit Wayne County Michigan by John McLaughlin Surveyor and we hereby adopt the same for record & dedicate the streets & alleys shown for the use of the public
 In presence of
 Frank R Andrews A D eighteen hundred & ninety two
 John Curry (LS)
 Francis A Curry (LS)
 Warren

I hereby certify that the plat herein delineated is a correct one and that permanent monuments consisting of White Oak Stakes have been planted at points marked "M" as thereon shown at all angles in the boundaries of the land platted and at all intersections of streets or streets and alleys

John McLaughlin
 Surveyor

State of Michigan } ss
 County of Wayne }
 On this 3rd day of August A.D. eighteen hundred and ninety two before me the subscriber a Notary Public in & for said county personally appeared John Curry & Francis Annabella Curry his wife known to me to be the same persons who executed the above instrument and who acknowledged the same to be their free act and deed
 Notary Public Wayne Co Mich

I hereby certify that this plat is a correct copy of the plat now on record in the Register of Deeds office being made under the supervision of the Auditor General by tracing the plat now on record and affixing thereto a carefully compared copy of the dedication and certificate
 Dated this 2nd day of Nov 1910
 John B La Fontaine
 Clerk Aud Gen Dept

Examined and approved
 August 12th 1892
 H. R. Pratt
 Deputy Auditor General

Approved August 22nd 1892
 John McVicar } Board of
 James Dean } Public Works
 Detroit Mich

State of Michigan } ss
 County of Wayne }
 We Elgin A Heames Dep Register of Deeds and John McLaughlin Surveyor hereby certify that we have each carefully this copy with the original map or plat of Curry's Subdivision of Out Lot 7 of the subdivision of the rear concession of Private Claim 729 Detroit Wayne County Michigan & that each is a copy thereof and of the whole of such original map or plat
 Elgin A Heames Dep Register of Deeds
 John McLaughlin Surveyor

REGISTER'S OFFICE } ss
 COUNTY OF WAYNE }
 Received for Record the 23rd day
 of August A.D. 1892 at 8th
 o'clock A.M. and Recorded in Liber
 17 of Plats on Page 52.
 Elgin A Heames
 Dep REGISTER