

SCHWARTZ AND HANNAN'S SUBD'N.

OF LOTS 45 & 6 OF THE SUBDIVISION OF THE ROBERT BEAUBIEN EST. PC. 10.

LYING BETWEEN MACK AVENUE & LOT 19.

CITY OF DETROIT WAYNE CO.

MICHIGAN.

MAY 1892

Scale 60 ft Per Inch

Marion L. Brown
Civil Engineer & Surveyor
Detroit Mich

MACK

AVE N 57°15'E 66 FT WD

I hereby certify that the above plat is correct, and that Monuments consisting of Oak Stakes 1 1/4 inches square and 15 inches long have been placed in the Ground at all angles in the Boundaries and at the intersection of all streets or streets and alleys, as shown on plat by O.


detroit May 17th 1892.
Marion L. Brown
Engineer and Surveyor.

KNOW ALL MEN BY THESE PRESENTS, that We William M. Hannan Luella Hannan his wife and Charles Schwartz unmarried have caused the land embraced in the above plat to be surveyed, laid out and plotted to be known as LOTS 45 & 6 OF THE SUBDIVISION OF THE ROBERT BEAUBIEN EST. PC. 10, LYING BETWEEN MACK AVENUE & LOT 19, CITY OF DETROIT WAYNE Co. Michigan, and that the streets and alleys shown on said plat are hereby dedicated to the use of the public. Witness our hands and seals this 15th day of July A.D. Eighteen Hundred and Ninety Two in presence of

William M. Hannan [L.S.]
Luella Hannan [L.S.]
Charles Schwartz [L.S.]
R.O. Kinney
J.B. Goodwillie

APPROVED. Aug 15 1892
John McVicar
James Dean
Jacob Luthard

BOARD OF PUBLIC WORKS.
CITY OF DETROIT.
WAYNE CO. MICHIGAN

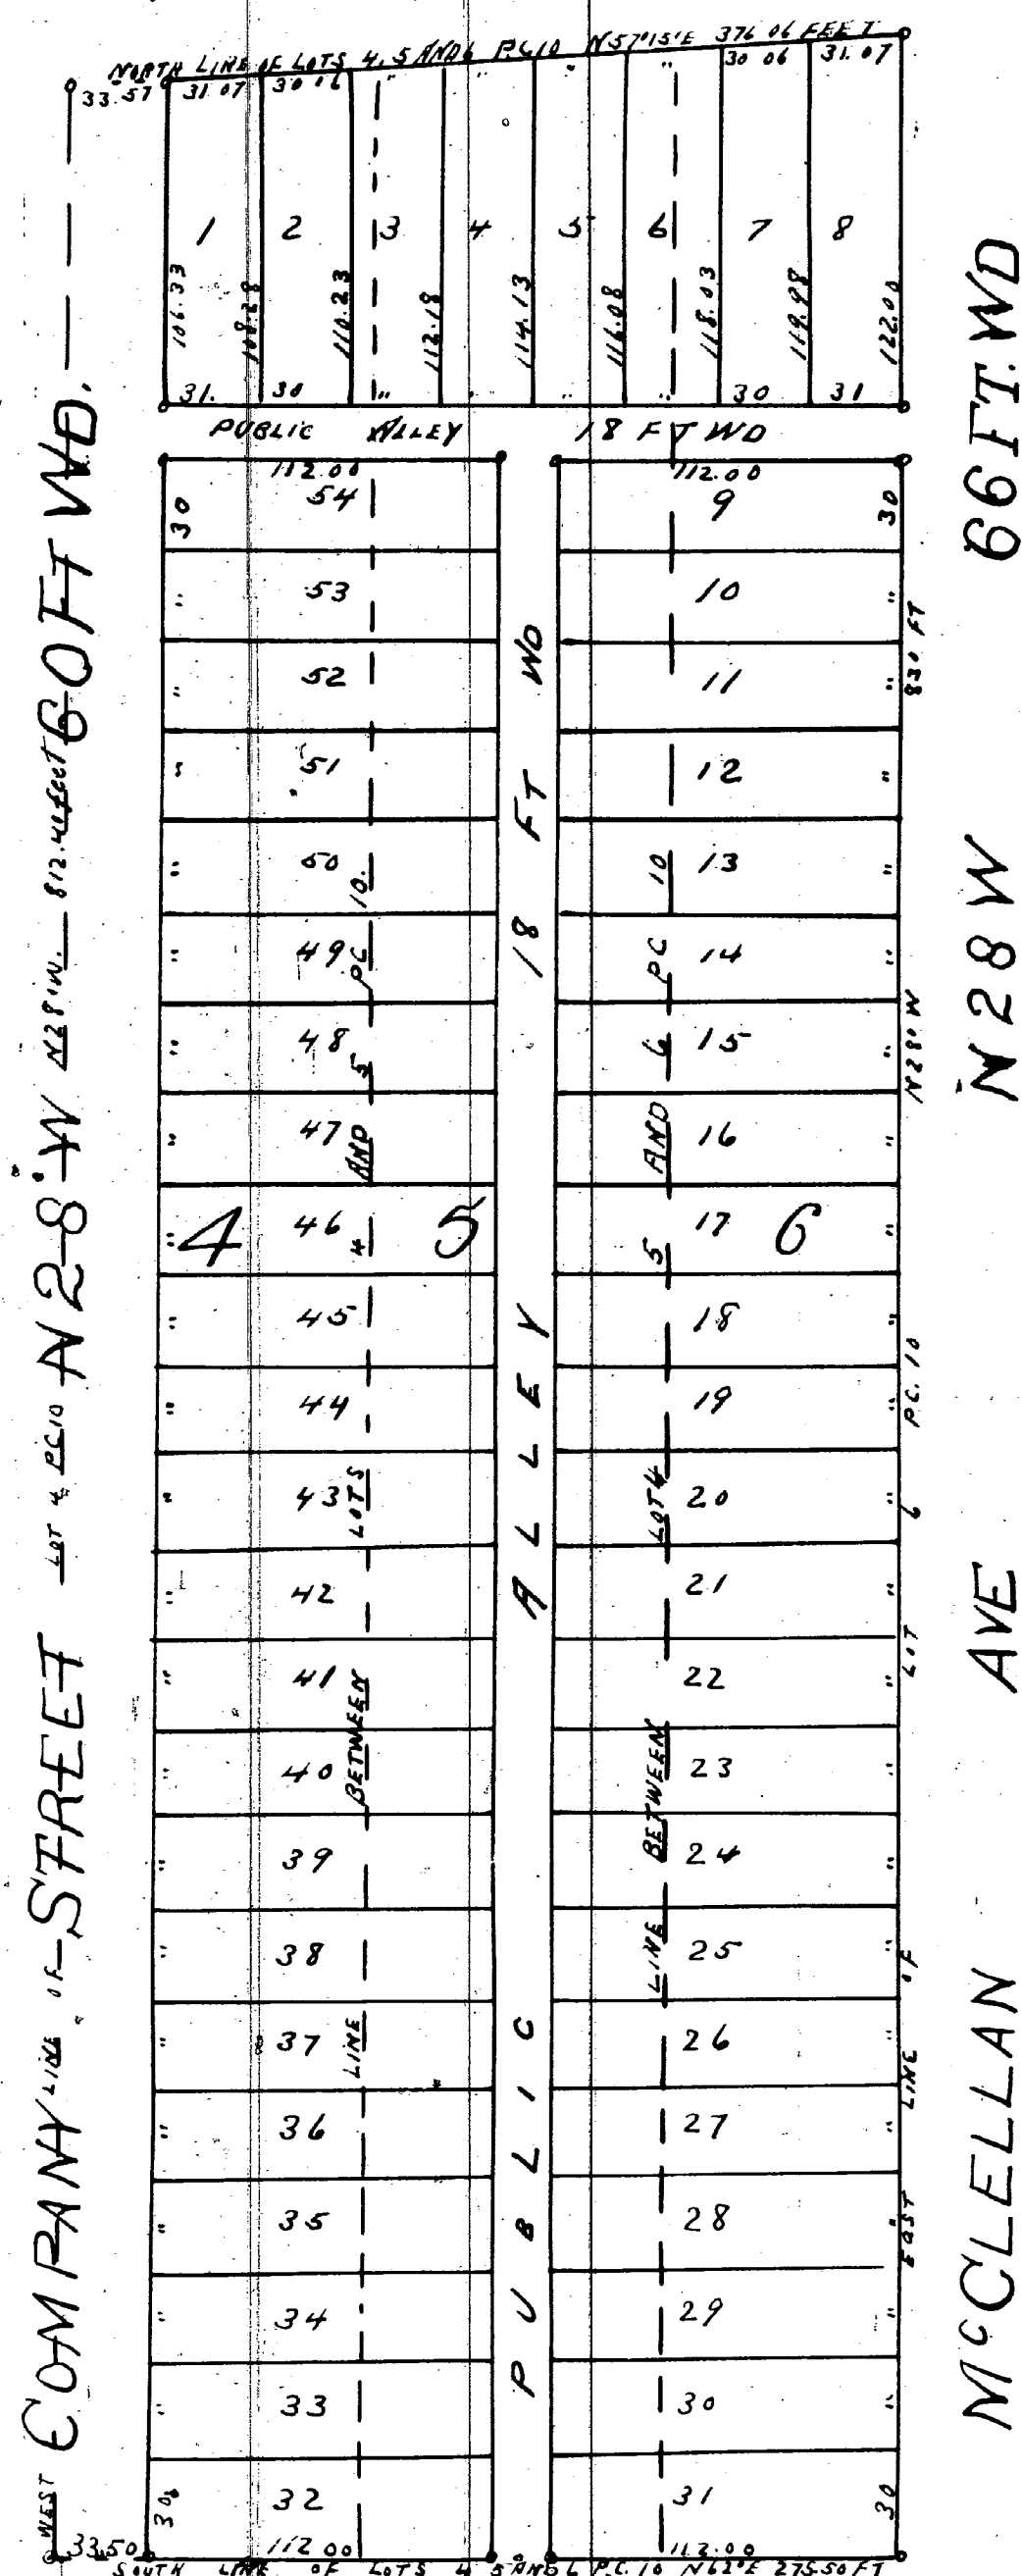

STATE OF MICHIGAN } ss
COUNTY OF WAYNE }
On this 15th day of July 1892, before me a Notary Public in and for said county personally appeared the above named William M. Hannan Luella Hannan his wife and Charles Schwartz unmarried known to me to be the same persons who executed the above dedication and who acknowledged the same to be their free act and deed.
Thomas B. Goodwillie Notary Public
WAYNE County Michigan

REGISTER'S OFFICE ss
COUNTY OF WAYNE }
Received for Record the 16th day of August A.D. 1892 at 3:22 o'clock P.M. and Recorded in Liber 17 of Date on Page 49
Edwin A. Heames
DEP. REGISTER

STATE OF MICHIGAN } ss
County of WAYNE }
We Edwin A. Heames Dep. Register of Deeds and Marion L. Brown Surveyor hereby certify that we have each carefully compared this copy with the original plat of BEAUBIEN EST. PC. 10 LYING BETWEEN MACK AVENUE & LOT 19 CITY OF DETROIT WAYNE Co. Michigan and that it is an exact copy thereof and of the whole of such original map or plat.
Edwin A. Heames Dep. Register of Deeds
Marion L. Brown Surveyor

Examined and Approved
July 16-1892
H.R. Pratt
Deputy Auditor General.

I hereby certify that this plat is a correct copy of the plat now on record in the Register of Deeds office being made under the supervision of the Auditor General by tracing the plat on record and affixing thereto a carefully compared copy of the dedication and Certificates.
Dated this 1st day of Nov 1910
John B. La Fountain
Clerk And Genl Supt