


RICHTER'S

SUBN OF LOT 5 OF WILLIAM B. MORRIS SUBN
OF A PORTION OF THE REAR CONCESSION OF P.C. 152
ALSO LOTS 1 TO 8 INCLUSIVE BLOCK 13 OF NESSELBACHER
AND VISGERS SUBN OF LOTS 1 TO 17 INCLUSIVE OF R.P. TOMS
SUBN OF THAT PART OF P.C. 257 & 337 WEST OF CADILLAC AVE
AND BETWEEN MACK AND SHOEMAKER AVES.

DETROIT WAYNE CO MICH

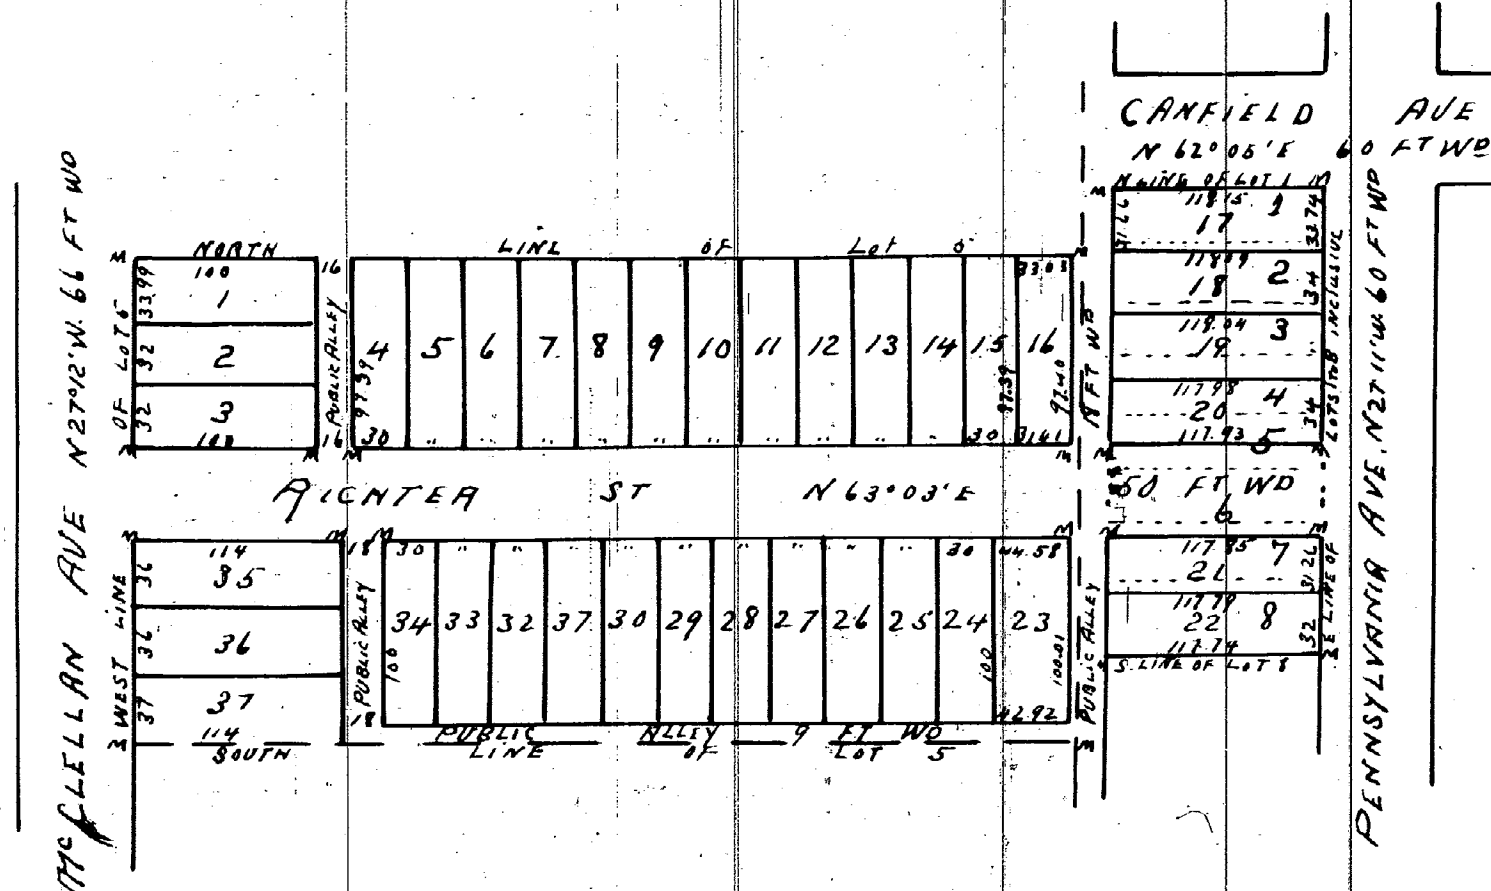

SCALE - ONE INCH = 100 FT

I hereby certify that this plat is a correct
copy of the plat now on record in the Register
of Deeds office being made under the
supervision of the Auditor General by tracing
the plat on record and affixing there to
a carefully compared copy of the dedication
and certificates

Dated this 29th day of Oct. 1910
John B. La Fountain
Clerk Und. Gen. Dept.

State of Michigan } ss
County of Wayne }
The Elgin A. Neamey Dep. Register
of Deeds and John McLaughlin Surveyor hereby
certify that we have each carefully
compared this copy with the original map
or plat of Richter's Subdivision of Lot 5 of
William B. Morris's Subdivision of a
portion of the Rear Concession of Private Claim 152
also lots 1 to 8 inclusive Block 13 of
Nesselbacher & Visgers Subdivision of
lots 1 to 17 inclusive of R.P. Toms's Subdivision
of that part of Private Claim 257 & 337 West of
Cadillac Avenue and between Mack & Shoemaker
Avenue Detroit Wayne County Michigan
& that it is an exact copy thereof & of
the whole of such original map or plat
Elgin A. Neamey Dep. Register of Deeds
John McLaughlin Surveyor

Know all men by these presents that we Charles Richter and
Louise Richter his wife have caused to be made for record this
plat of Richter's Subdivision of Lot 5 of William B. Morris's Sub-
division of a portion of the rear Concession of Private Claim 152
also lots 1 to 8 inclusive Block 13 of Nesselbacher & Visgers
Subdivision of lots 1 to 17 inclusive of R.P. Toms's Subdivision
of that part of Private Claim 257 & 337 West of Cadillac Avenue
& between Mack and Shoemaker Avenue Detroit Wayne
County Michigan by John McLaughlin Surveyor & we
hereby adopt the same for record & dedicate the streets
& alleys shown for the use of the public
In presence of
J. H. Schulte
Helen Torrey
Witness our hands & seals this Eighth
day of August A.D. eighteen Hundred & ninety two
Charles Richter [L.S.]
Louise Richter [L.S.]

Examined and approved
May 11, 1892
A. R. Pratt
Deputy Auditor General

I hereby certify that the plat herein delineated
is a correct one and that permanent monu-
ments consisting of white oak stakes have
been planted at points marked "M" as
thereon shown at all angles in the
boundaries of the land platted and at all
intersections of streets or streets and alleys
John McLaughlin
Surveyor

State of Michigan } ss
County of Wayne }
On the Eighth day of August A.D.
eighteen Hundred & ninety two before me the subscriber
a Notary Public in and for said County personally appeared
Charles Richter and Louise Richter his wife, known to me
to be the same persons who executed the above instrument
& who acknowledged the same to be their free act & deed
J. H. Schulte
Notary Public Wayne Co Michigan

REGISTER'S OFFICE } ss
COUNTY OF WAYNE }
Received for Record the 19th day
of August A.D. 1892 at 3:20
o'clock P.M. and Recorded in Liber
17 of Plats on Page 51
Elgin A. Neamey
Dep. REGISTER

approved August 18th 1892
John McOran } Board of
James Dean } Public Works
Jacob Guthard } Detroit Mich