

MT OLIVET STATION SUB


OF PART OF FRACTIONAL SECTION 15 T.1.S.R.12 E

HAMTRAMCK WAYNE CO.

MICHIGAN

MASON L. BROWN
CIVIL ENGINEER & SURVEYOR
22723 MADISON BLK
DETROIT MICH.

SCALE 100 FT PER INCH

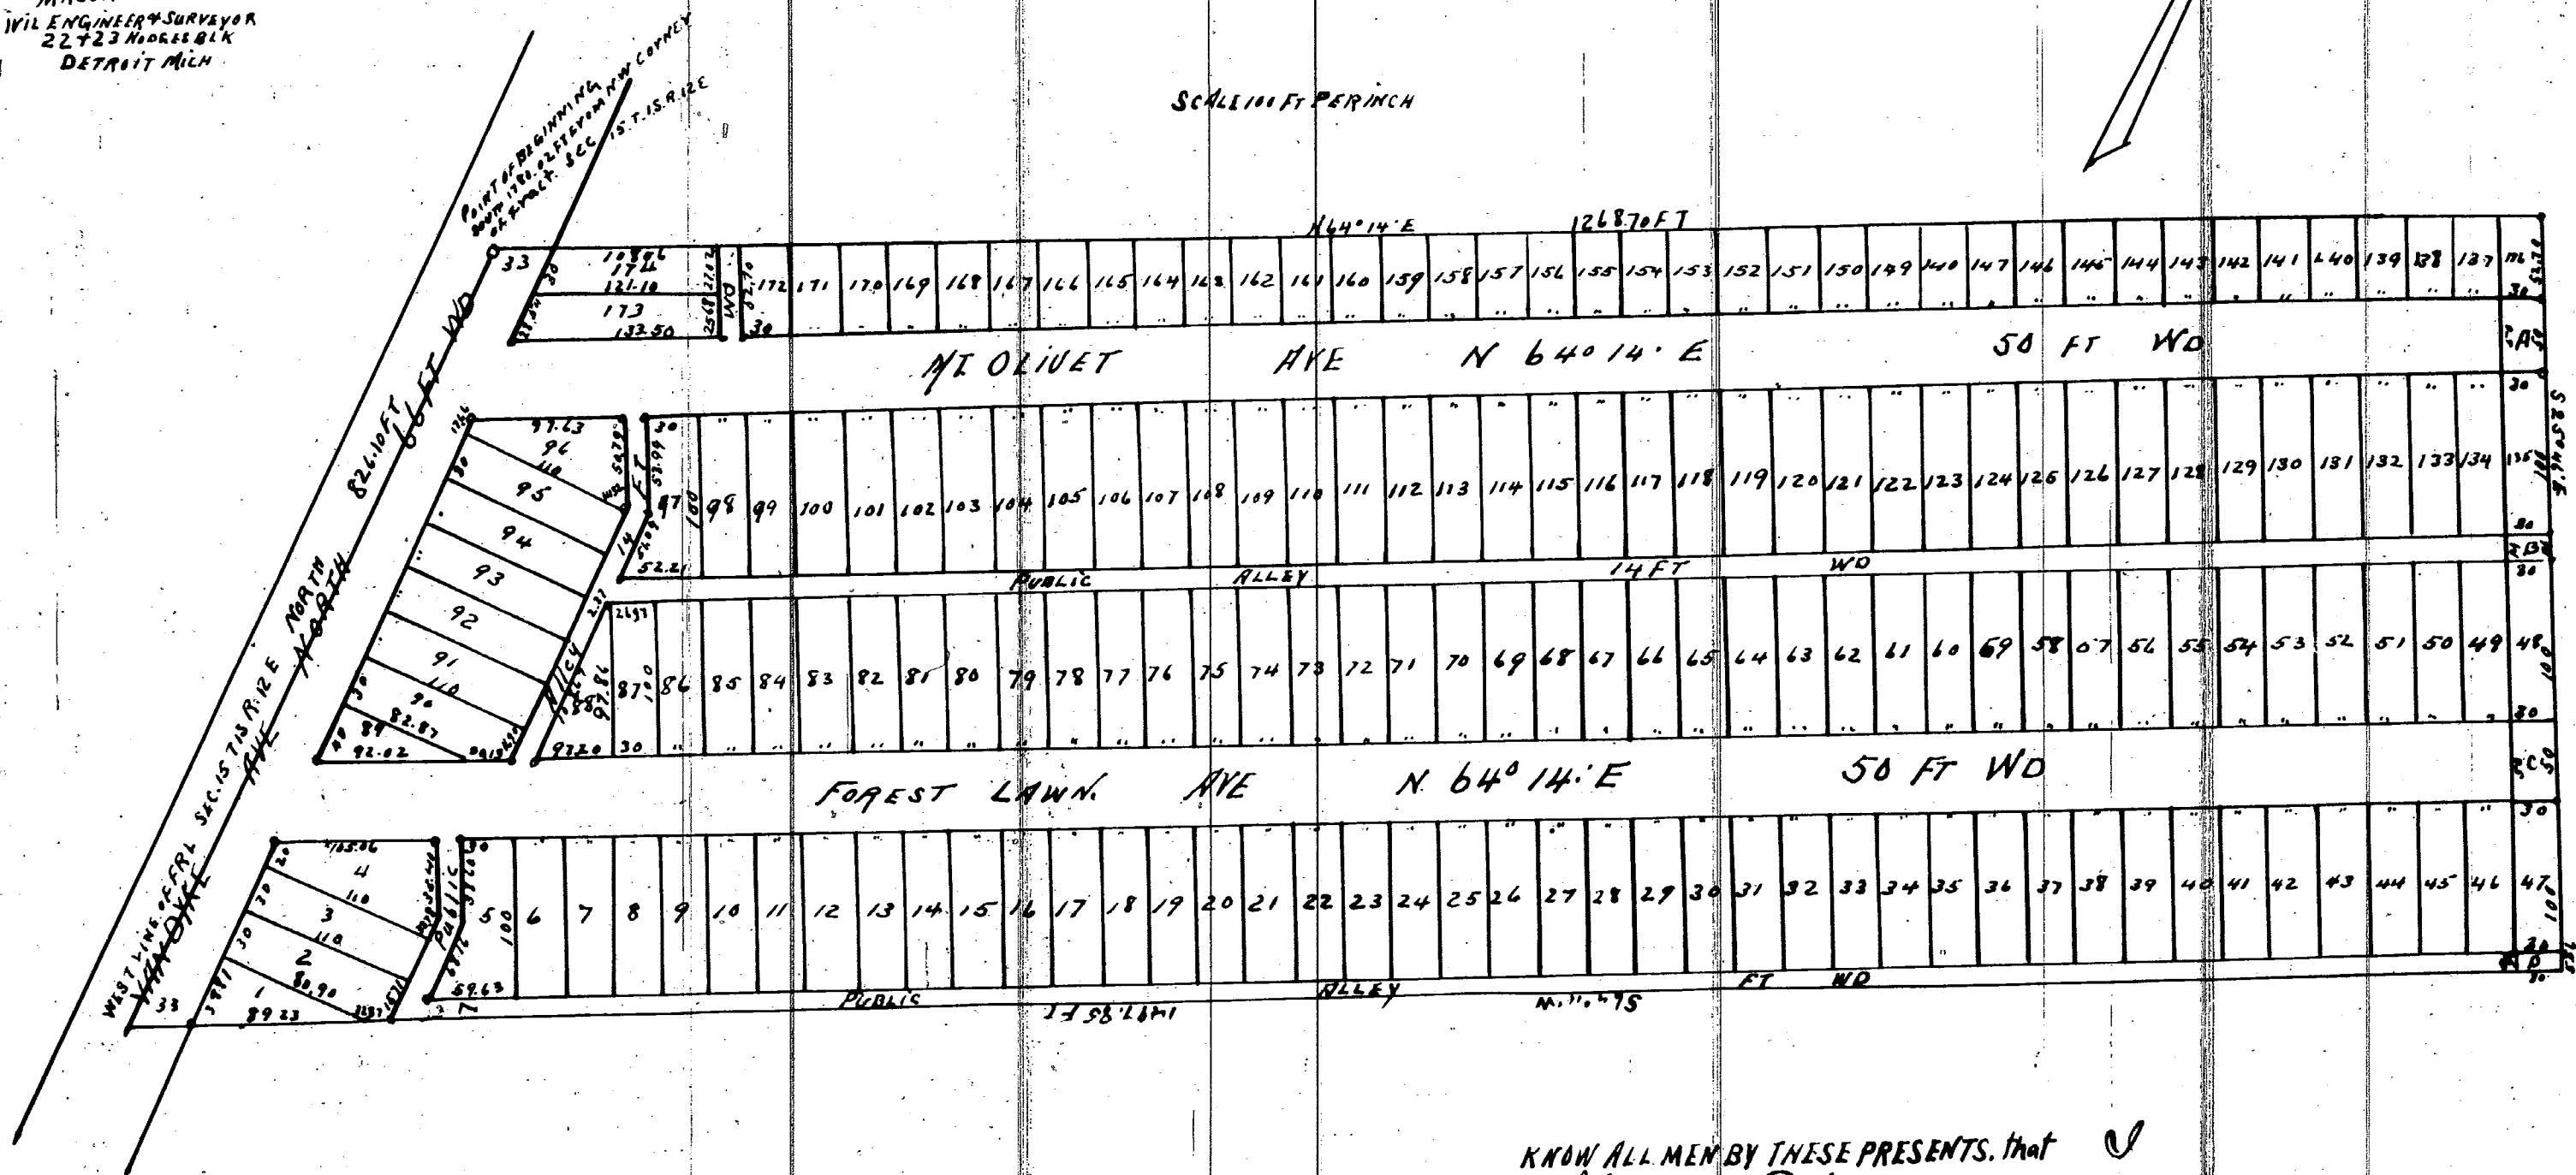

I hereby certify that the above Plat is correct and that Monuments consisting of Oak Stakes 1 1/4 inches square and 15 inches long have been placed in the Ground at all angles in the Boundaries, and at the intersection of all Streets or Streets and Alleys as shown on plat by O.

Detrit May 27 1892.

Mason L. Brown
Engineer and Surveyor

Examined and Approved

July 27-1892

N. R. Pratt

Deputy Auditor General

STATE OF MICHIGAN } ss
COUNTY OF WAYNE

On this, the 31st day of May 1892 before me, a Notary Public in and for said County, personally appeared the above named Charles W. Robinson

Unmarried

known to me to be the same person who executed the above dedication and who acknowledged the same to be his free act and deed

Oscar Showerman Notary Public
Wayne County, Michigan

KNOW ALL MEN BY THESE PRESENTS, that

Charles W. Robinson

Unmarried

has caused the land embraced in the above plat to be surveyed laid out and platted, to be known as Mt Olivet Station Sub of part of Fractional Section 15, T.1.S.R.12 E Hamtramck Sub, Michigan and that the Streets and Alleys shown on said plat are hereby dedicated to the use of the public

Witness my hand and seal this the Thirty First day of May

A. D. Eighteen Hundred and Ninety Two

In presence of

Charles W. Robinson

[L.S.]

W. D. Robinson

D. Showerman

STATE OF MICHIGAN } ss
County of WAYNE

We John A. Heames

Register

of Deeds and

Mason L. Brown

Surveyor, hereby

certify that we have each carefully compared this copy with the original plat of MT OLIVET STATION SUB OF PART OF FRACTIONAL SECTION 15 T.1.S.R.12 E HAMTRAMCK

WAYNE Co MICHIGAN and that it is an exact copy thereof and of the whole of such original map or plat

John A. Heames

Register of Deeds.

Mason L. Brown

Surveyor.

The property herein platted is described as follows.

Beginning at a point on the West line of Fractional Section 15, T.1.S.R.12 E. Hamtramck said point being distant South 1780.02 feet from the N.W. corner of said Section 15 Thence N 64° 14' E 1268.70 feet Thence S 25° 46' E 472.56 feet Thence S 64° 11' W 1497.33 ft to the West line of Frt. Sec 15 Thence North on the Section Line 524.10 feet to the point of beginning

I hereby certify that this plat is a correct copy of the plat now on record in the Register of Deeds office being made under the supervision of the Auditor General by tracing the plat on record and affixing thereto a carefully compared copy of the dedication and Certificate

Dated this 1st day of Nov 1910

John B. La Fountain
Clerk and Seal Dept.

ORDER OF VACATION.
By order of Circuit Court
Lots 157 to 174 both inclusive
of this plat, be and the same
is hereby VACATED, August 30th,
1919, Filed September 11th, 1919,
Voucher 895-1919.

REGISTERS OFFICE } ss
COUNTY OF WAYNE
Received for Record the 2d. day
of August A. D. 1892 at 3 o'clock
P. M. and Recorded in Liber
17 of Plats on Page 46
John A. Heames
REGISTER